



MATERIALS KEY


- 1. Red Brick
- 2. Timber Cladding
- 3. Slate Roof Tiles

 

CARPORTS

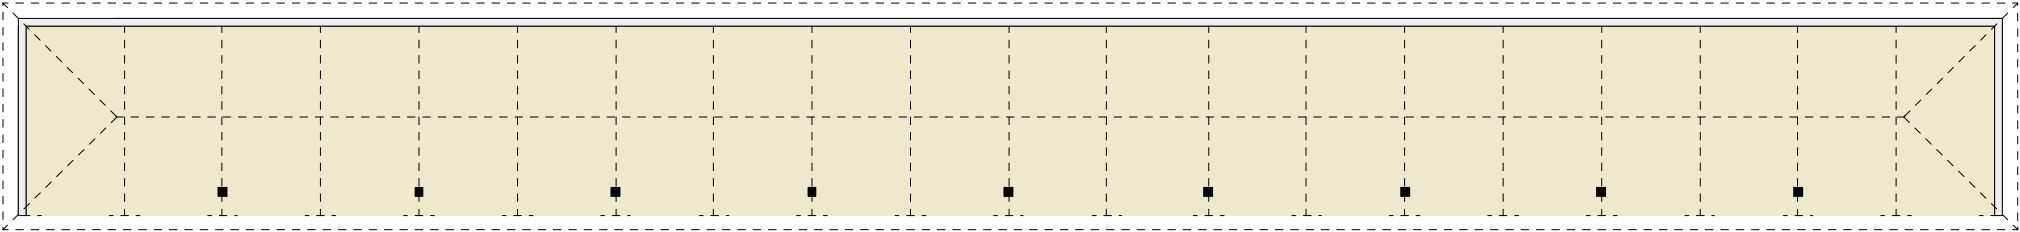

Carport Floor Plan

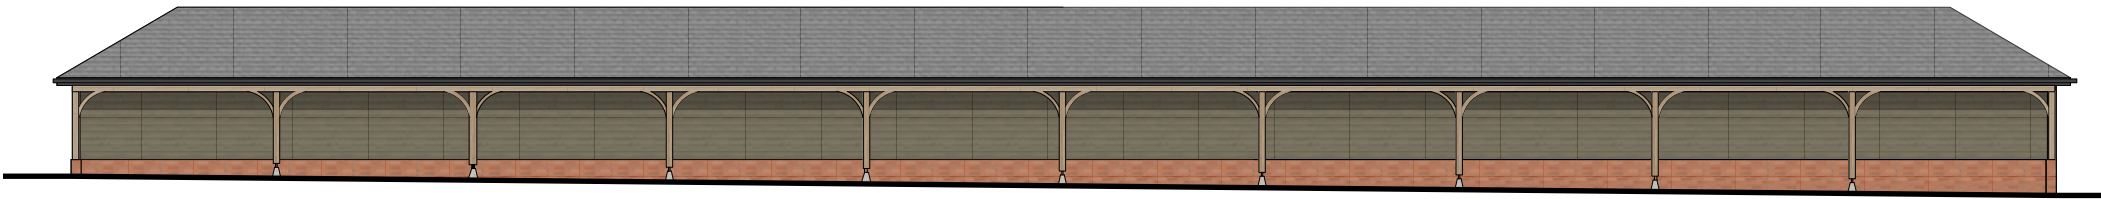

Carport Front Elevations



Carport Side Elevations



Carport Rear Elevations

GSHP



ELECTRICAL SUBSTATION



Drawn	NN	Checked	DJ / LM
-------	----	---------	---------