


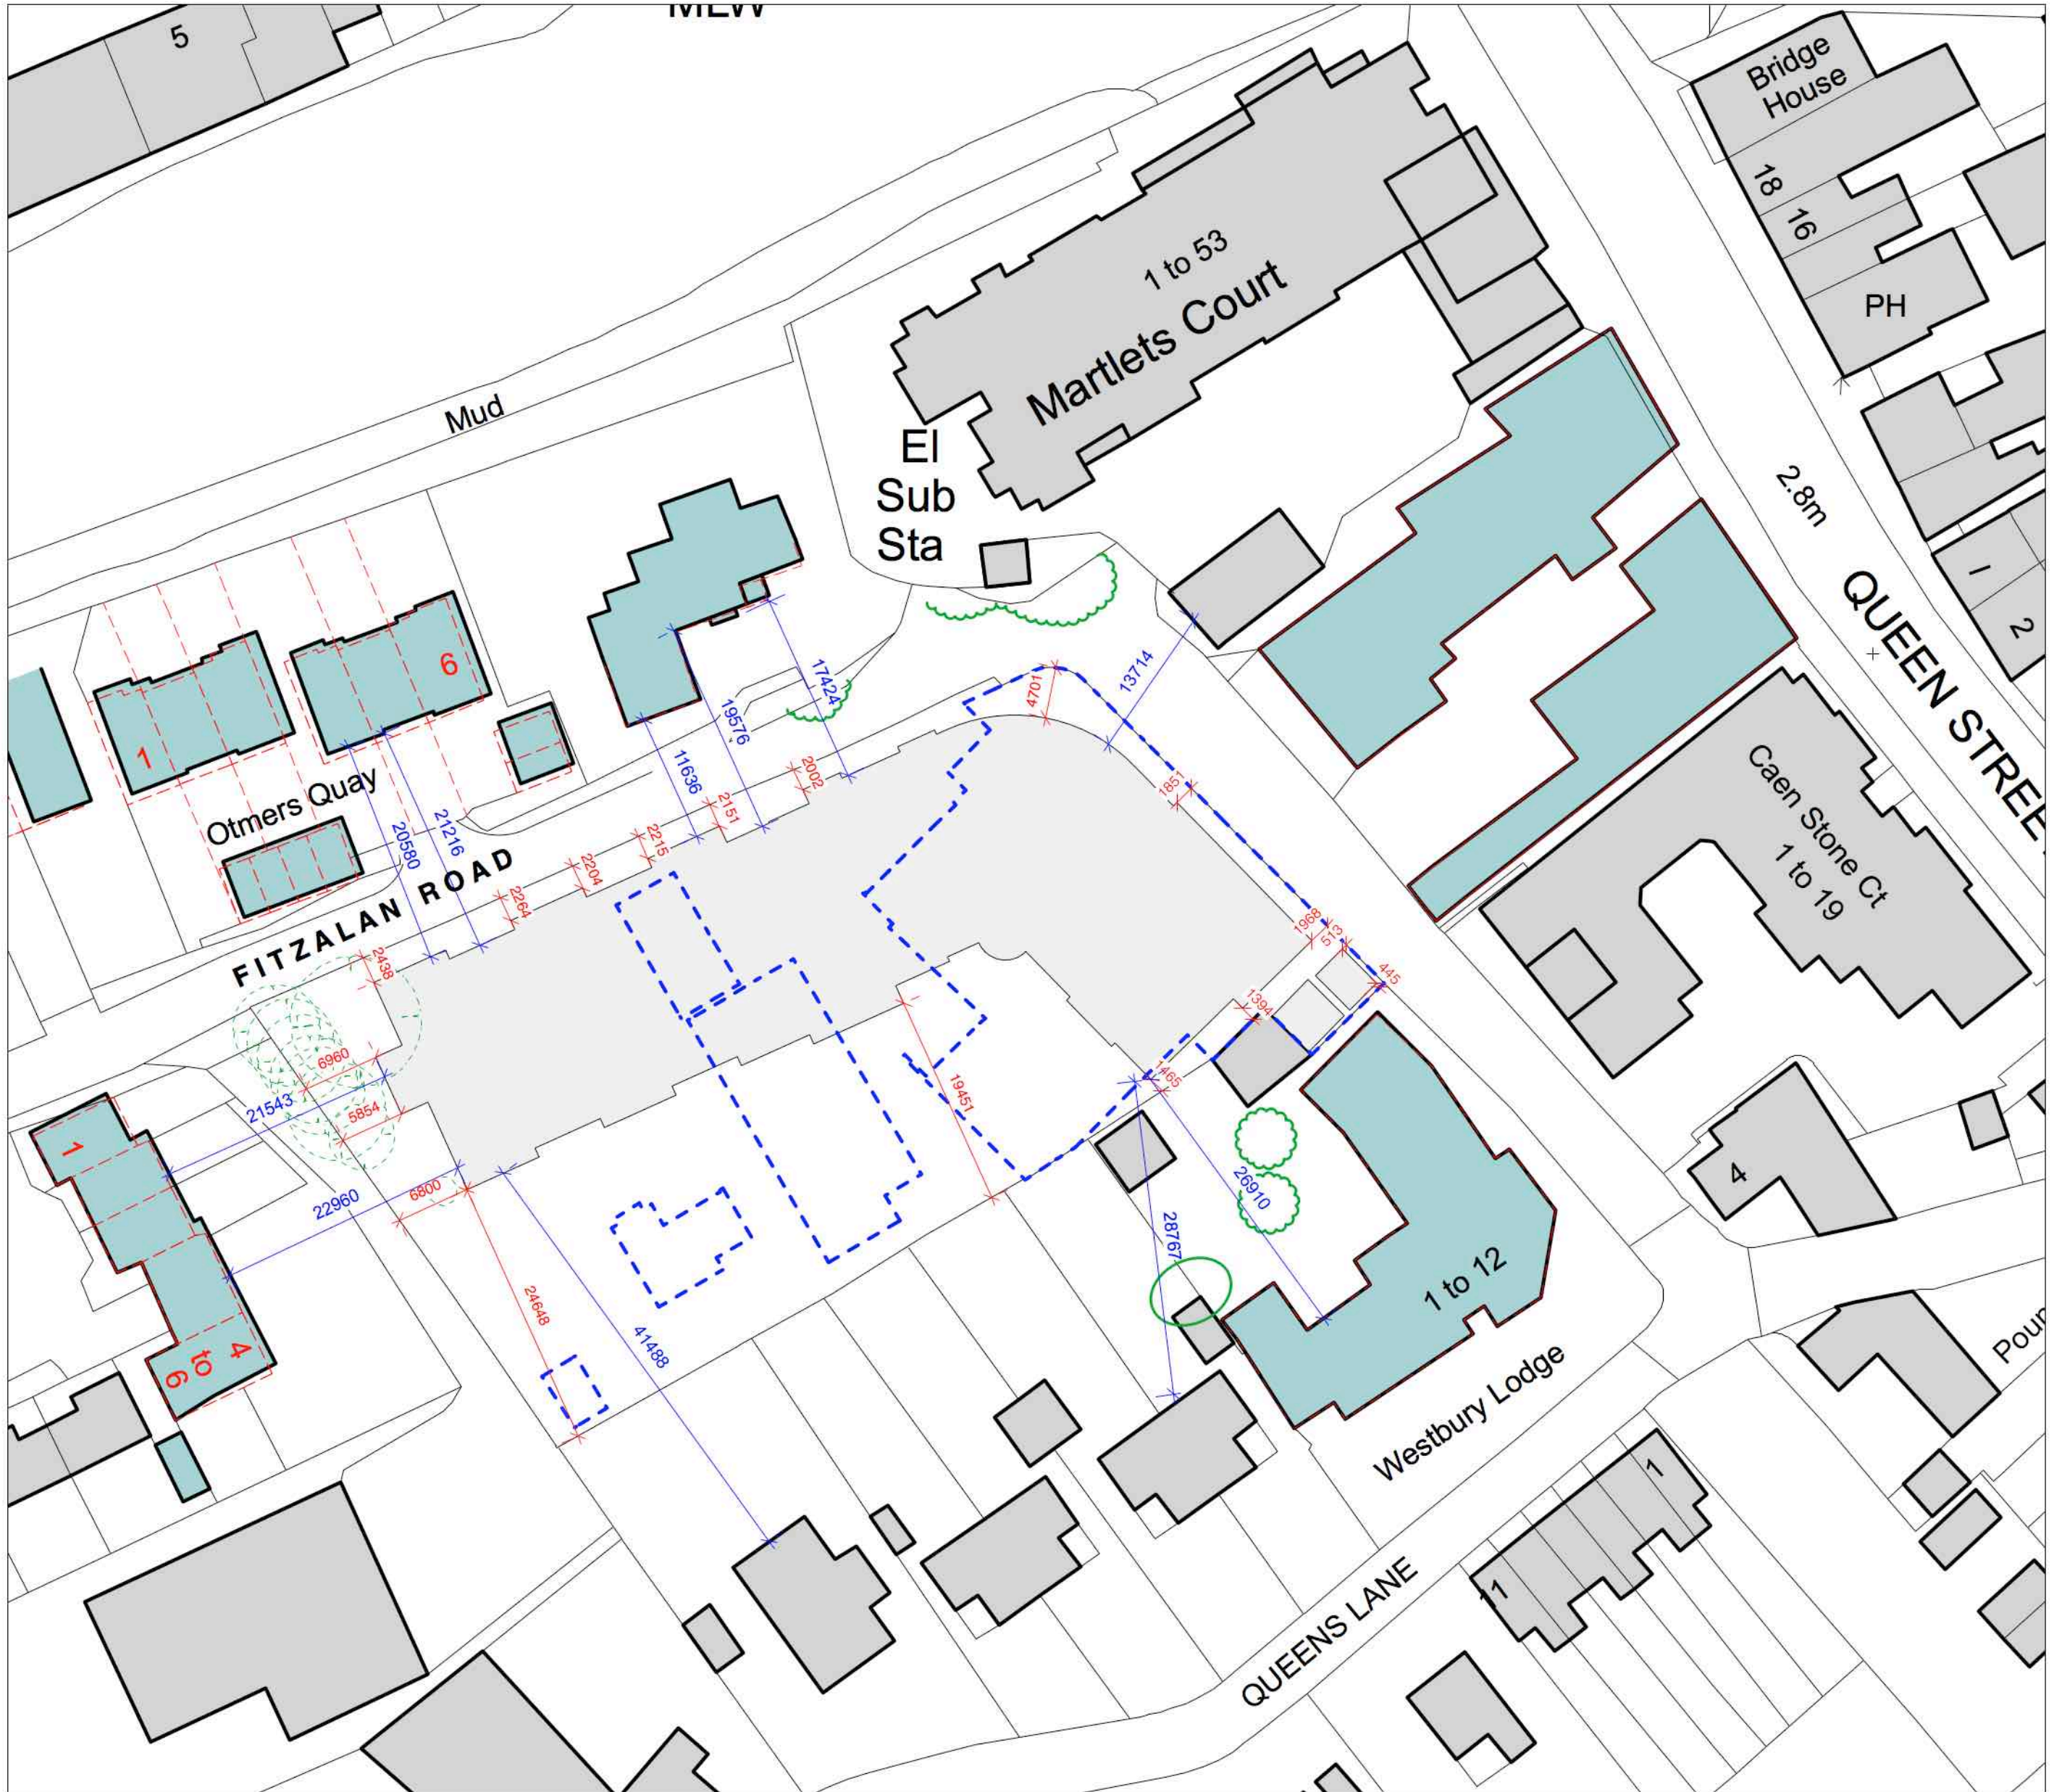


 

Location Plan
Scale 1:1250

 

Block Plan
Scale 1:500

 

Outline of proposed

Outline of existing to be demolished

Existing Trees to be removed

Existing Trees

Previous OS Map building positions

Revised building outlines based on October 2018 Survey (Please Note: rear of buildings not surveyed)


Drawn AW Checked LM REV_




Drawn AW Checked LM

Previous OS Map building positions

Revised building outlines based on October 2018 Survey

 

- MATERIALS KEY
- 1. Red Brick
 - 2. Buff Brick
 - 3. Flint Stone Cladding
 - 4. Timber Cladding
 - 5. Aluminium Window/Door Frames
 - 6. Aluminium Facias
 - 7. Slate Roof Tiles

 

Indicative Street Scene (Fitzalan Road)
North Elevation



Indicative River Scene (River Arun)
North Elevation



Indicative Rear Context Elevation
South Elevation

Previous estimated building outlines
Revised building outlines based on October 2018 Survey (where available)

Note: Survey information used where available. Other heights / positions of buildings are estimated

Drawn	AW	Checked	LM
-------	----	---------	----



Front Elevation (North)
Fronting Fitzalan Road



Rear Elevation (South)

Drawn AW Checked LM

Previous estimated building outlines

Revised building outlines based on October 2018 Survey (where available)

Note: Survey information used where available. Other heights / positions of buildings are estimated



Front Elevation (North East)
Fronting Fitzalan Road



Side Elevation (West)

Drawn	AW	Checked	LM
-------	----	---------	----


Previous estimated
building outlines

Revised building outlines based
on October 2018 Survey
(where available)



Note: Survey information used where available. Other heights / positions of buildings are estimated



Reveal Elevation (South West)
Fronting Fitzalan Road

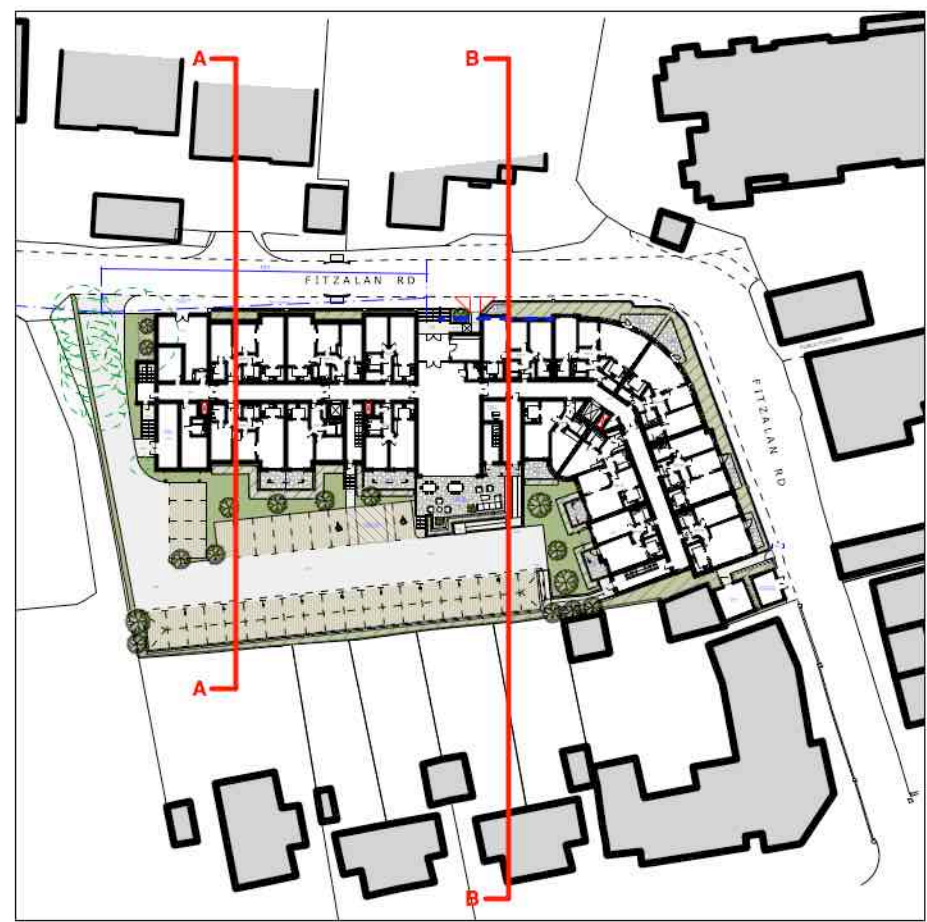

For reference only

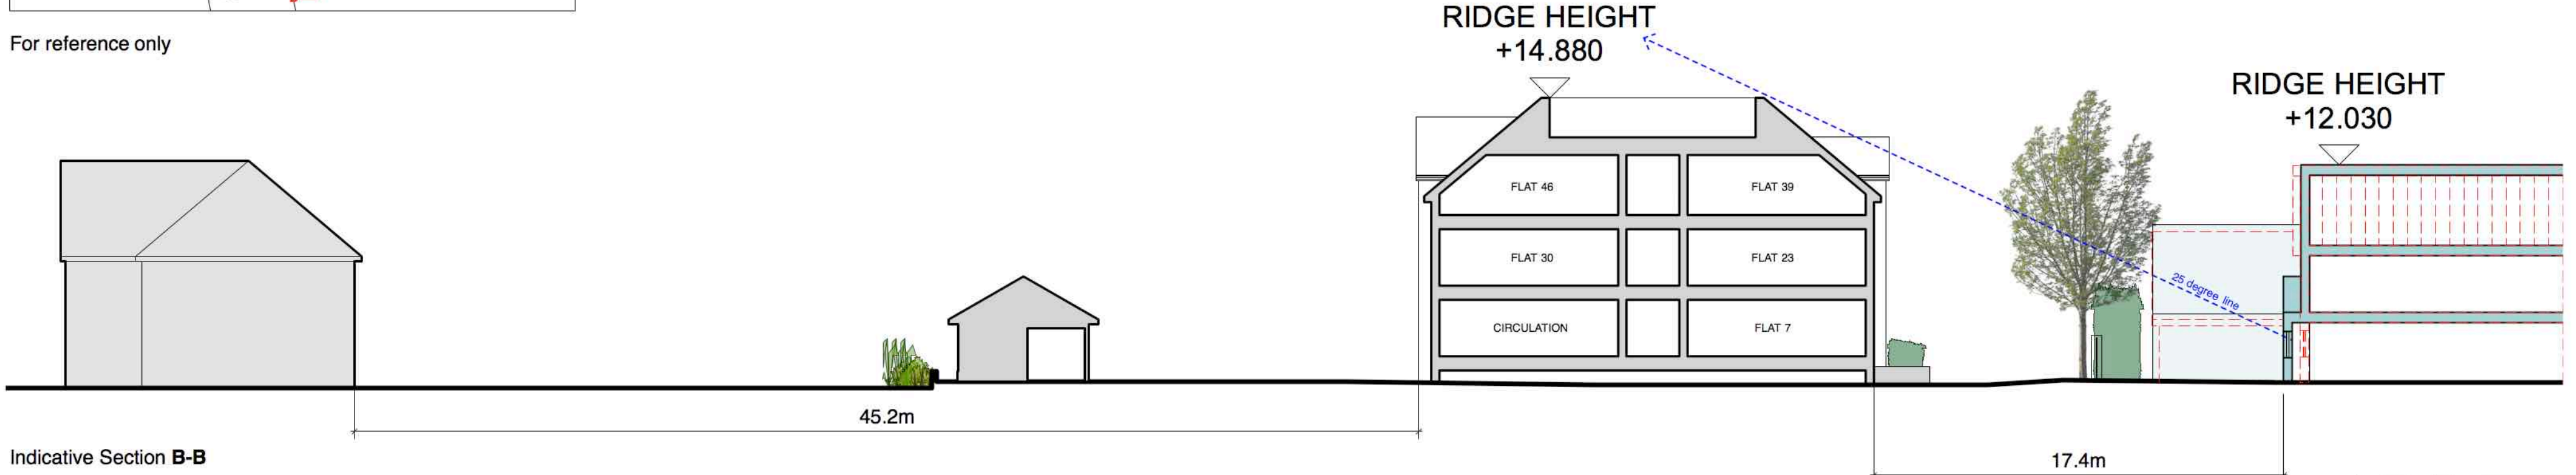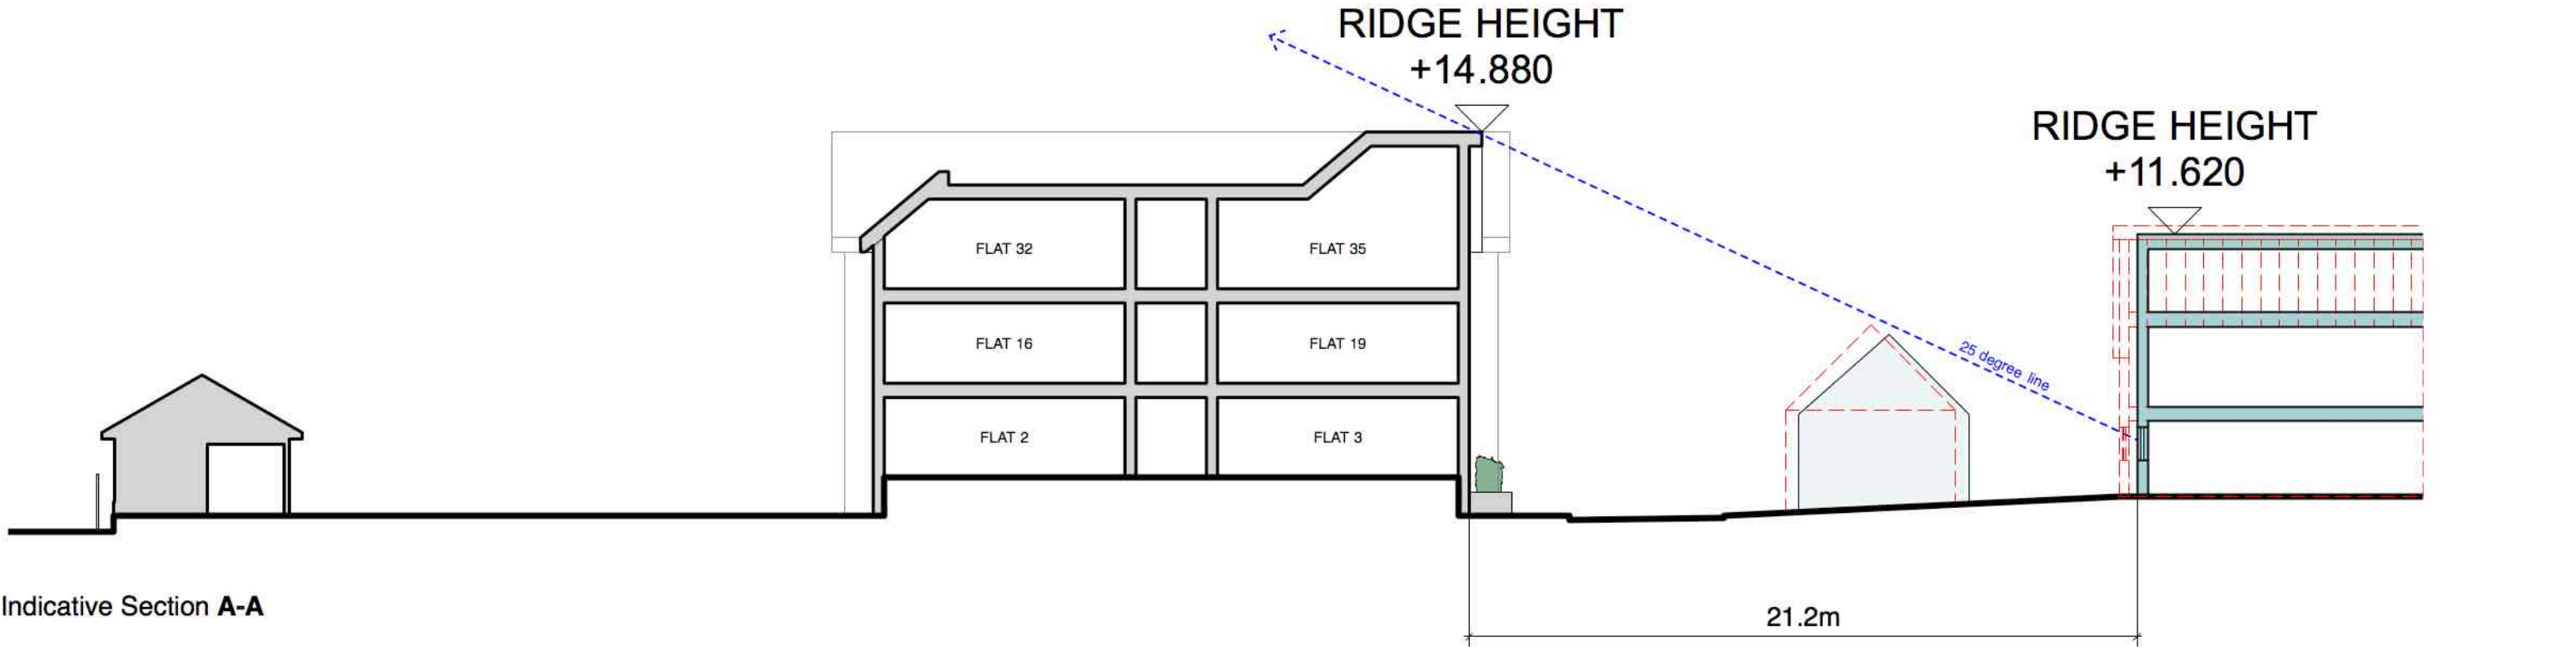

Drawn	AW	Checked	LM
-------	----	---------	----

Previous estimated building outlines

Revised building outlines based on October 2018 Survey (where available)

Note: Survey information used where available. Other heights / positions of buildings are estimated

