


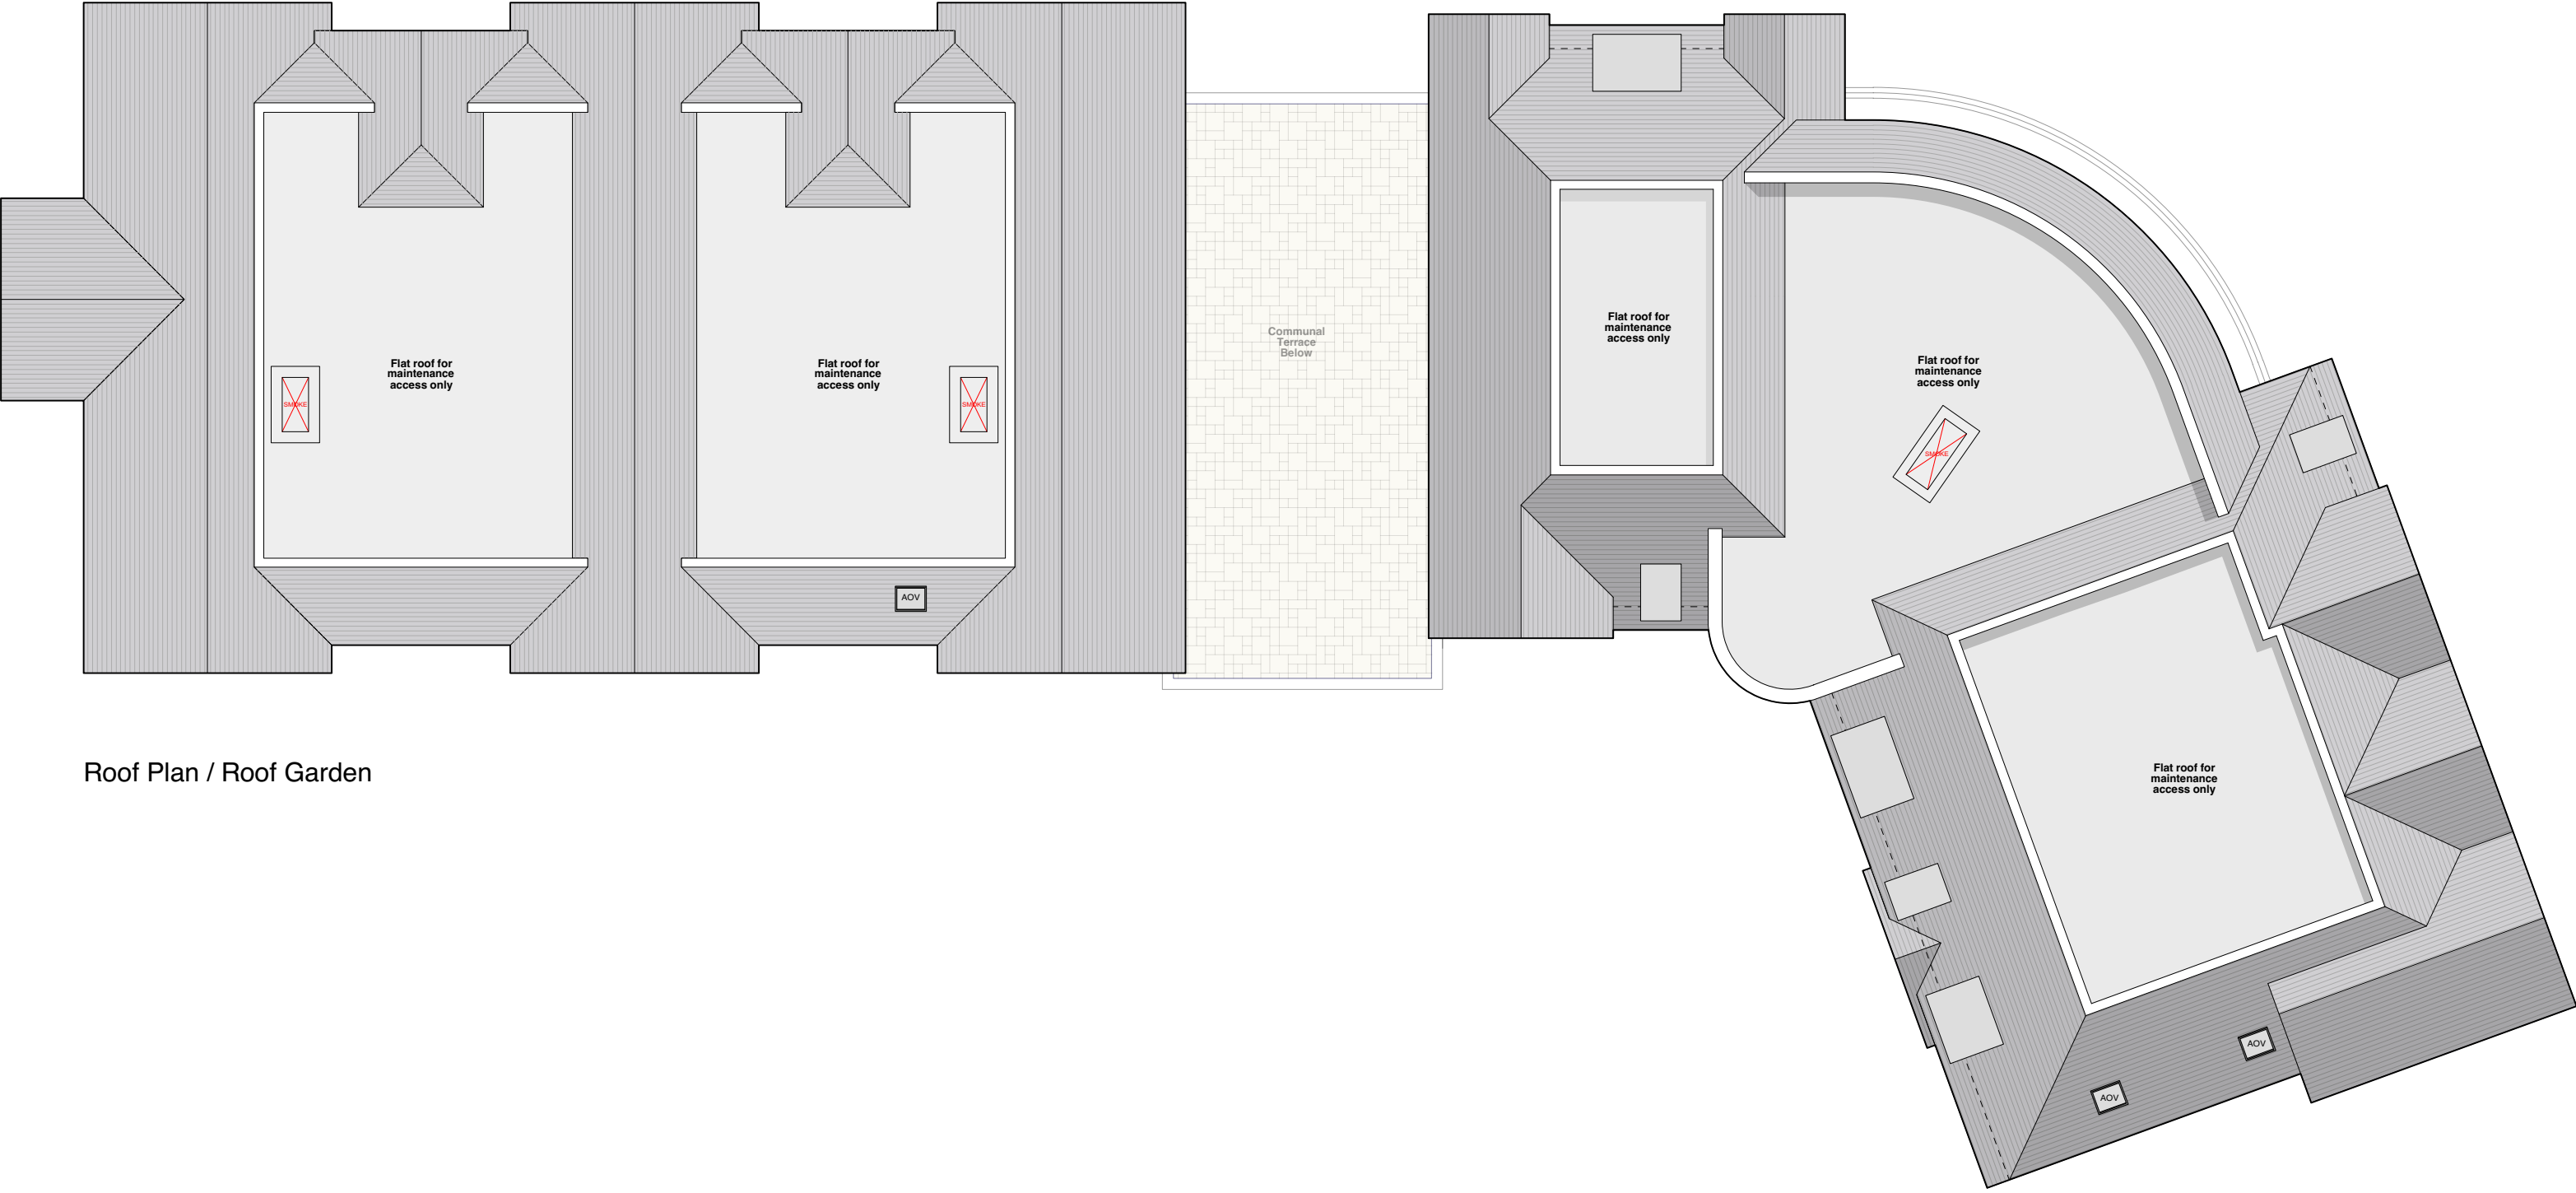

Roof Plan / Roof Garden

Drawn	NN	Checked	DJ / LM
-------	----	---------	---------

REV_A_08/08/18 Plans updated following Part B comments