




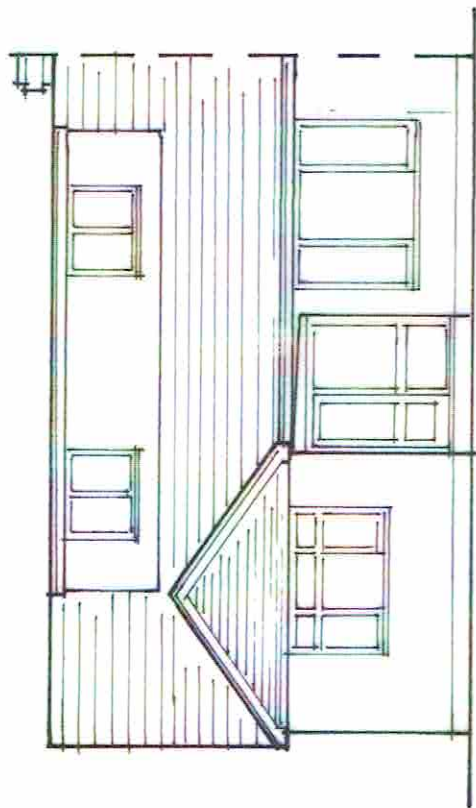


FRONT ELEVATION

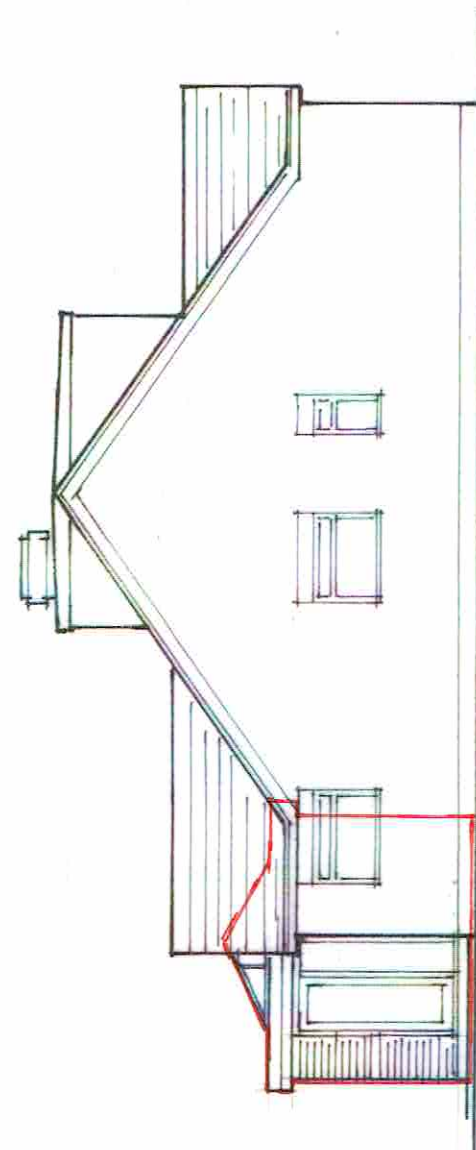


SIDE ELEVATION

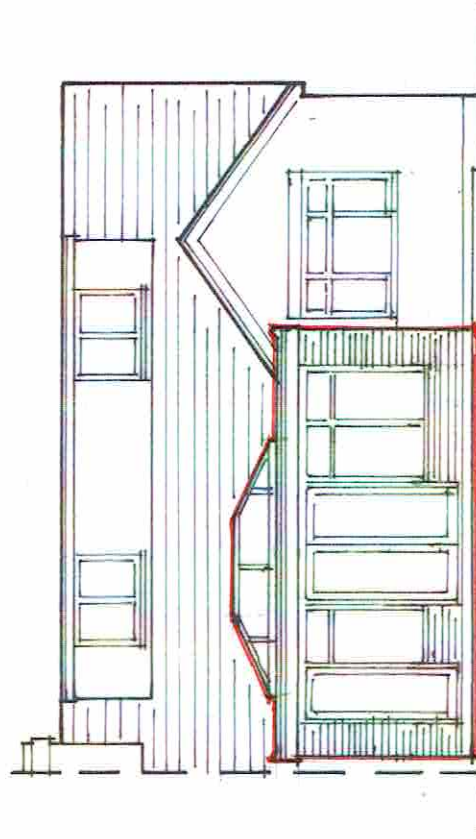

REAR ELEVATION

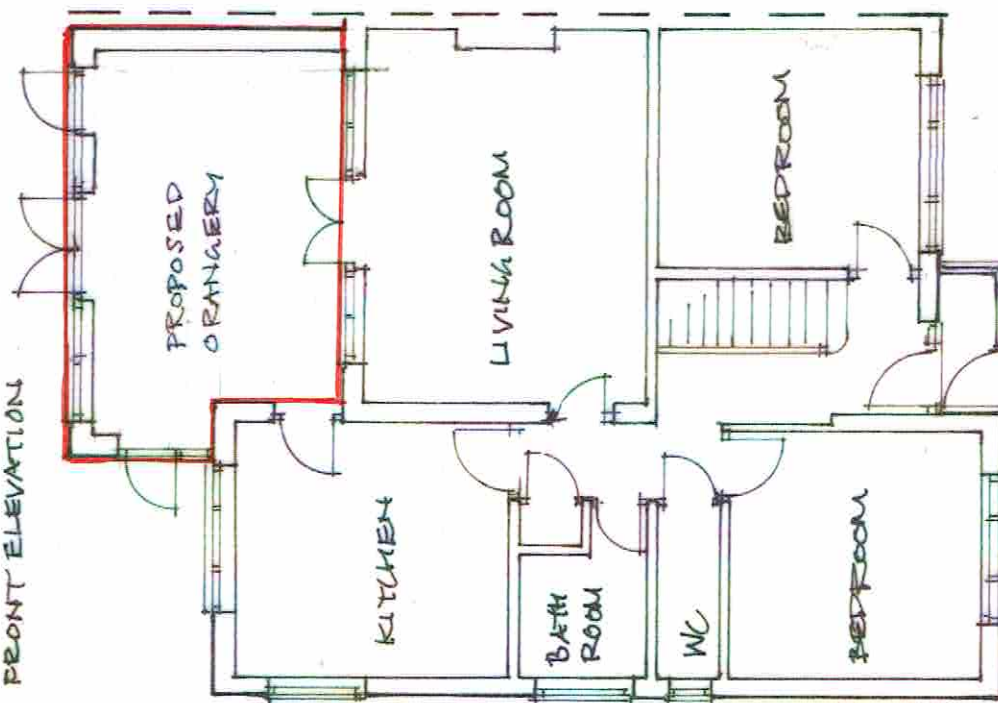

GROUND FLOOR PLAN

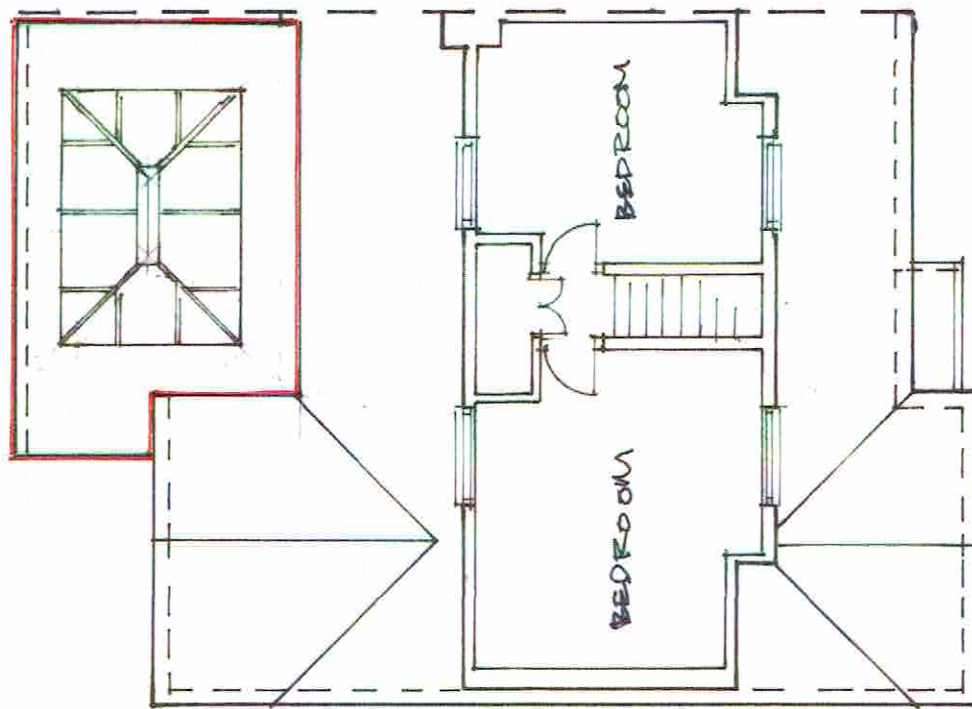

FIRST FLOOR PLAN

PLANS & ELEVATIONS OF PROPOSED ORANGERY

MR & MRS JAMISON
44 FITZALAN ROAD
ARUNDEL WEST SUSSEX
BN18 9JJS

DRAWN: GJ/0319/PA/04

SCALE 1:100



QUANTRILL DESIGN

19 WEST HAYE ROAD
HAYLING ISLAND
NANTS
PO11 9RN

TEL 02392 464268

EMAIL jauquantrill@gmail.com