


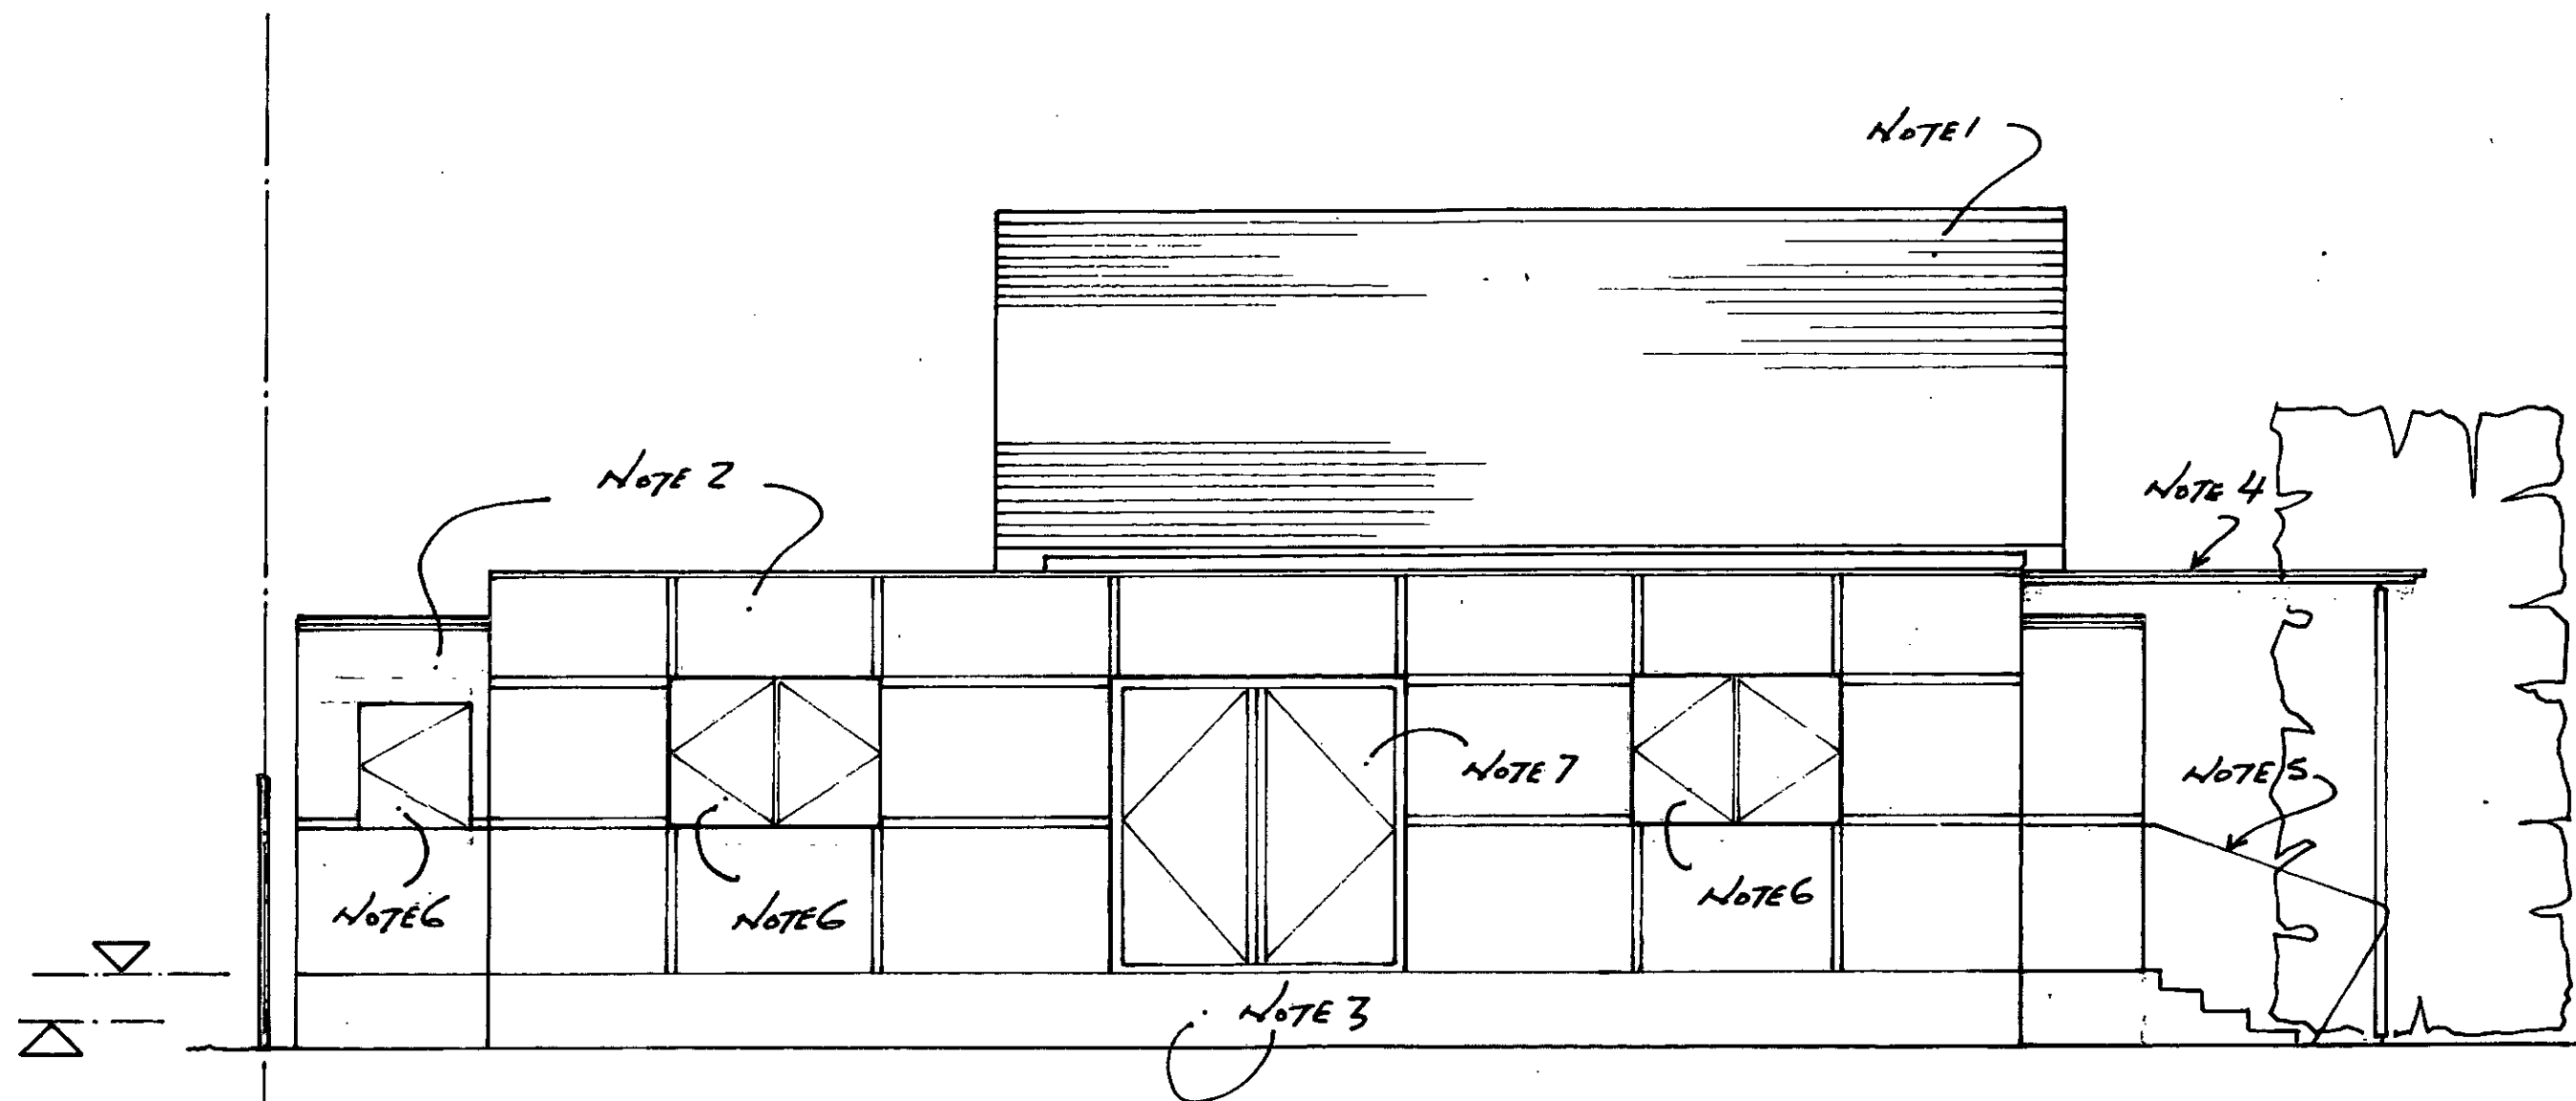

Proposed Works to
 TAHHRAH (formally No.1) Maxwell Road
 Arundel, West Sussex BN18 9EU
 Drg. No. AB 5

North Elevation (proposed) 1:50