


West Elevation (existing/current) 1:50

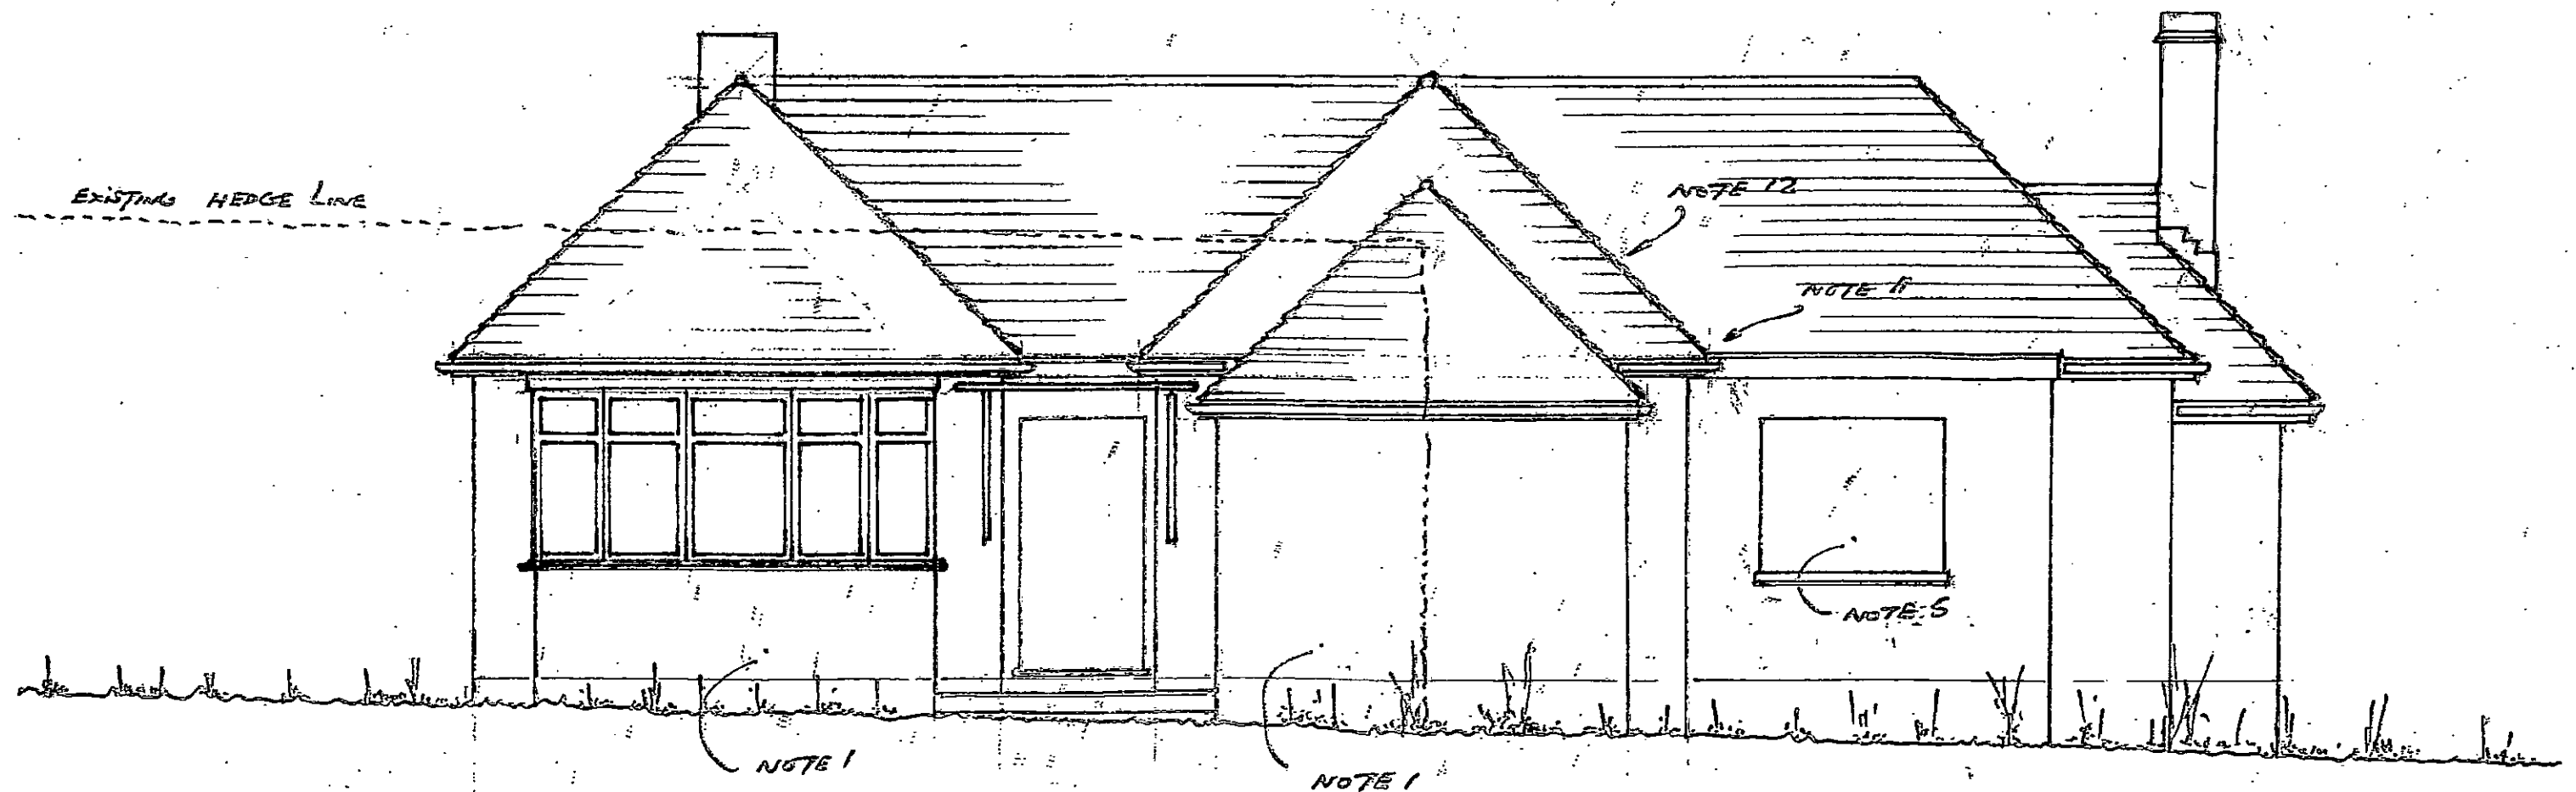

Existing Plans/Sections/Elevations

TAHRAH (formally No.1) Maxwell Road

Arundel, West Sussex BN18 9EU

Drg. No. EP 3

