


East Elevation (existing/current) 1:50

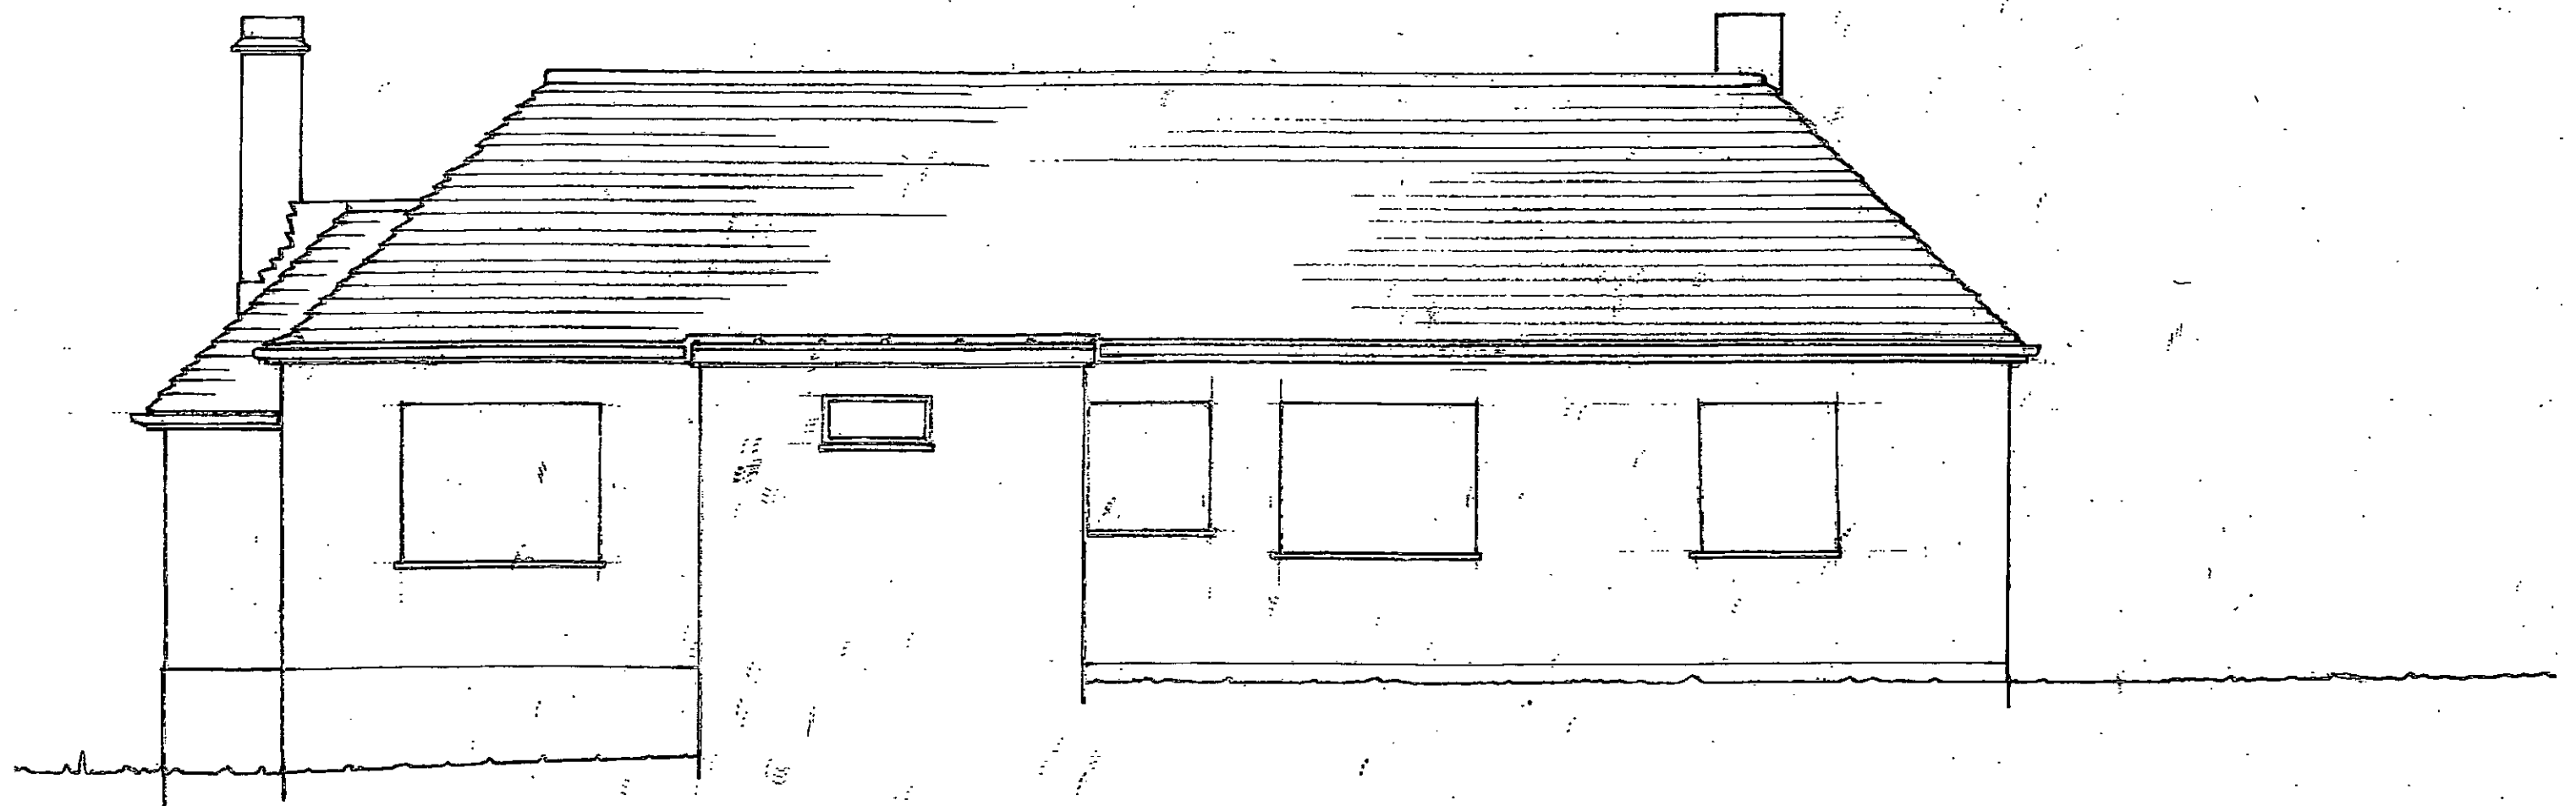

Existing Plans/Sections/Elevations
TAHRAH (formally No.1) Maxwell Road
Arundel, West Sussex BN18 9EU
Drg. No. EP 6

