




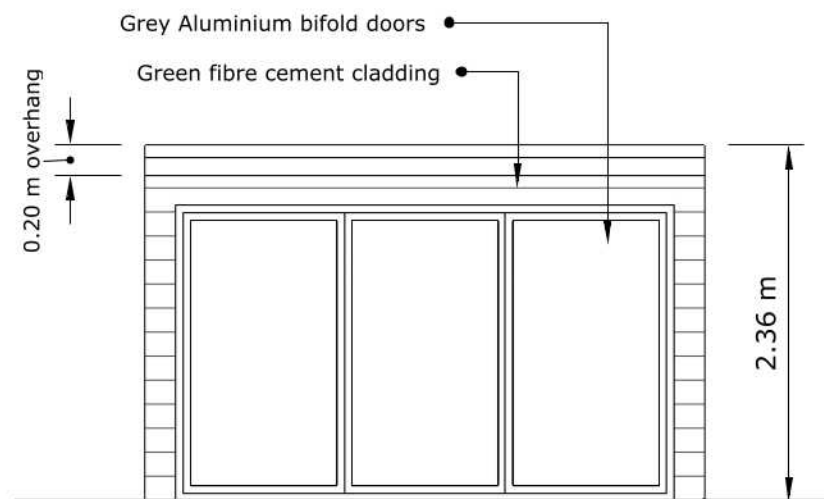

Proposed Front Elevation 1:50 @ A3

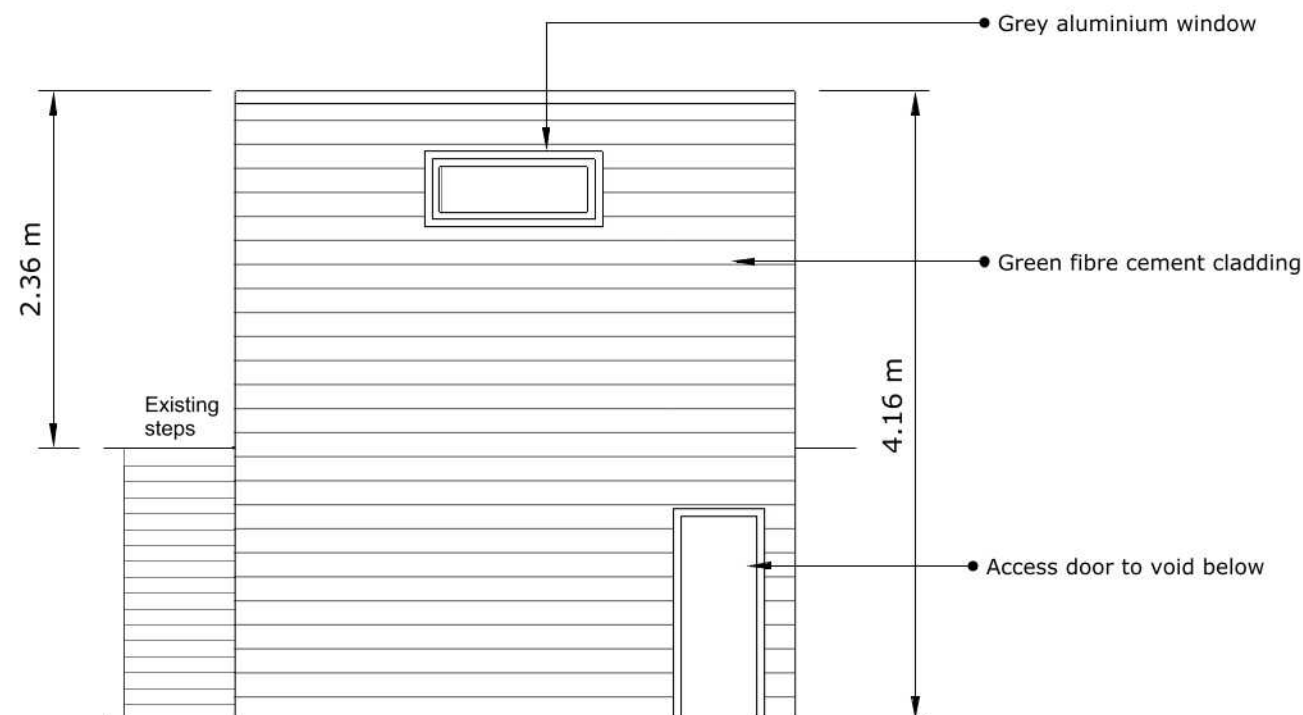

Proposed Rear Elevation 1:50 @ A3

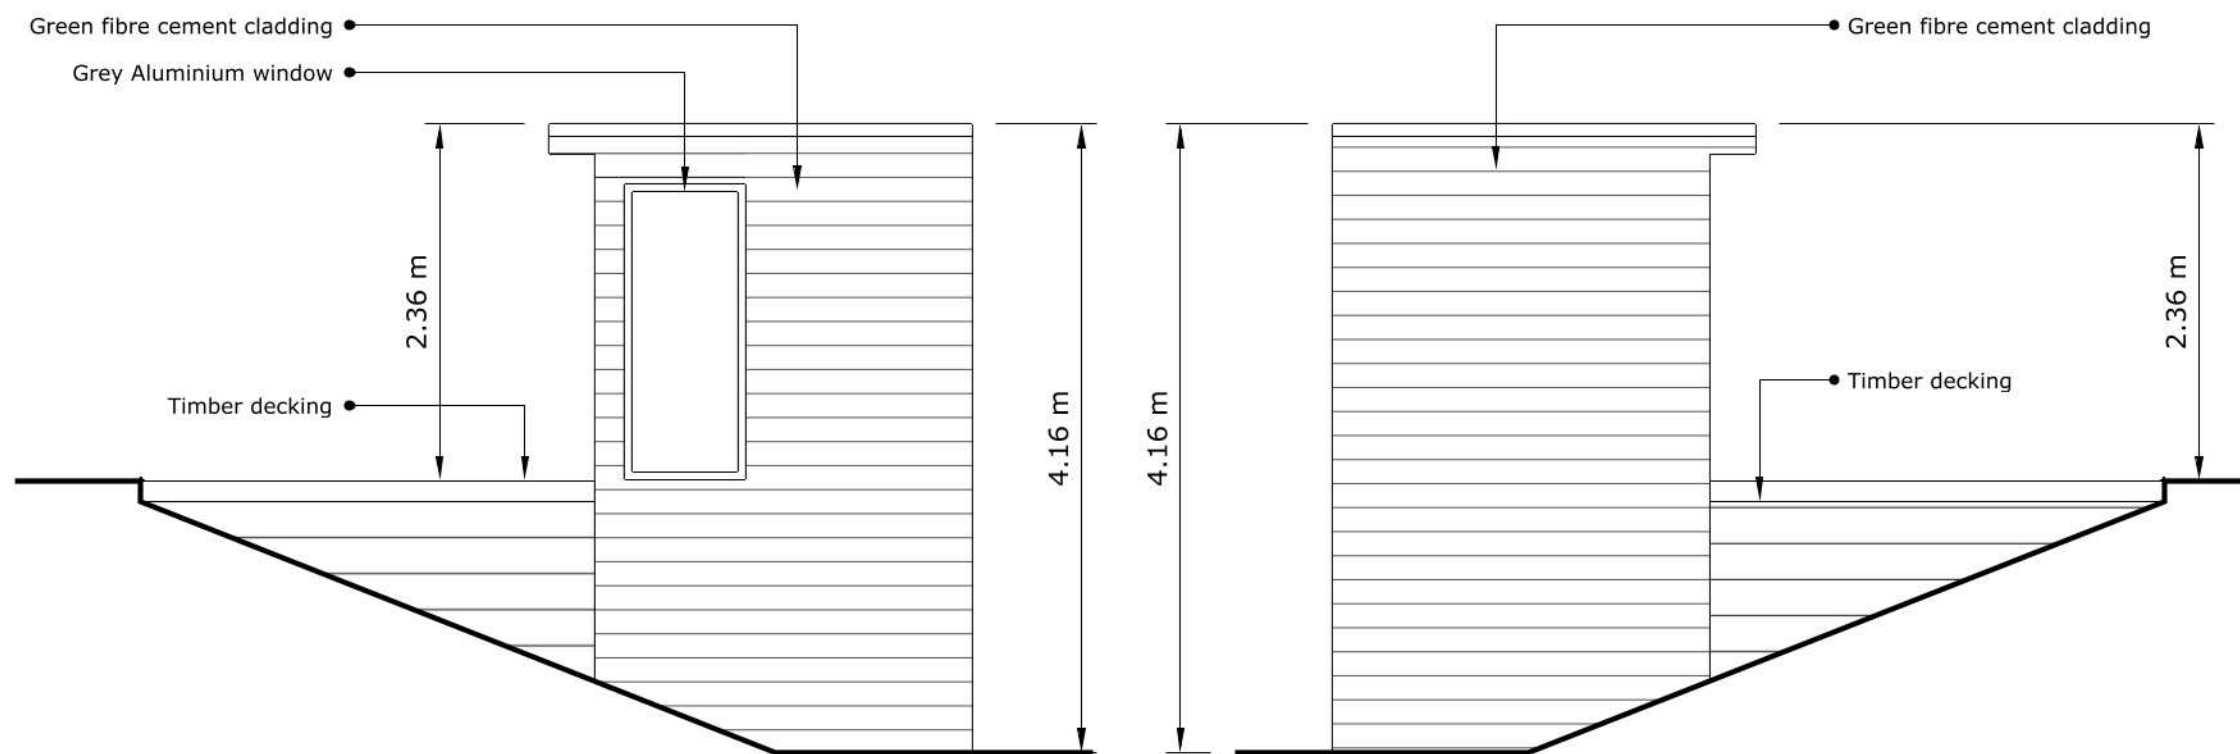

Proposed Side Elevation 1:50 @ A3

Proposed Side Elevation 1:50 @ A3



PLANNING



Miniature Manors
Hathaways, Winterpit Lane,
Mannings Heath, Horsham,
West Sussex, RH13 6LZ
01403 273550 | 07769973937

Title:
Proposed Elevations

Address:
114 Fitzalan Road, Arundel, West
Sussex, BN18 9JY

Date: 04/04/2022 **Rev:** -
Scale: 1:50 @ A3 **Dwg No:** 002