



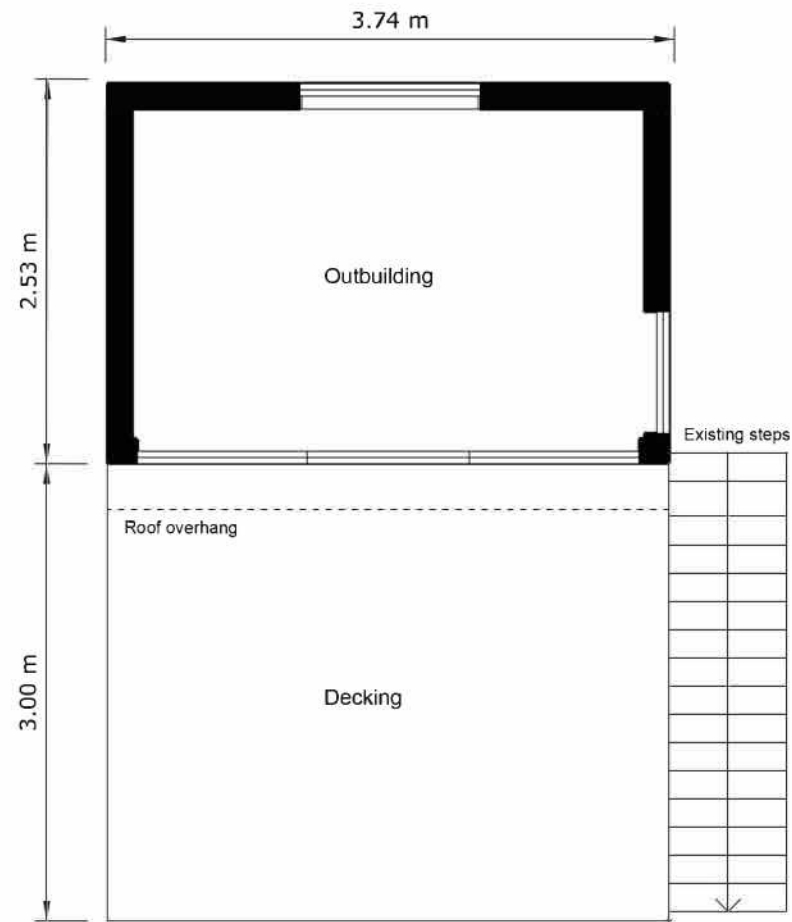

Proposed Floor Plan 1:50 @ A3

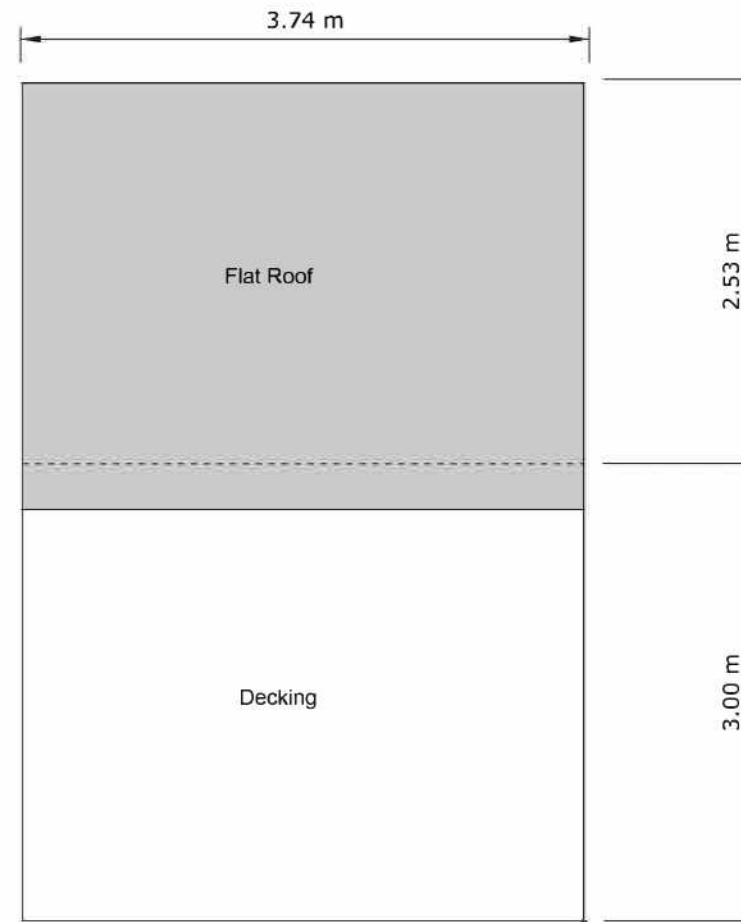

Proposed Roof Plan 1:50 @ A3

PLANNING



Miniature Manors
Hathaways, Winterpit Lane,
Mannings Heath, Horsham,
West Sussex, RH13 6LZ
01403 273550 | 07769973937

Title:
Proposed Floor Plans

Address:
114 Fitzalan Road, Arundel, West
Sussex, BN18 9JY

Date: 04/04/2022 **Rev:** A
Scale: 1:50 @ A3 **Dwg No:** 001

