


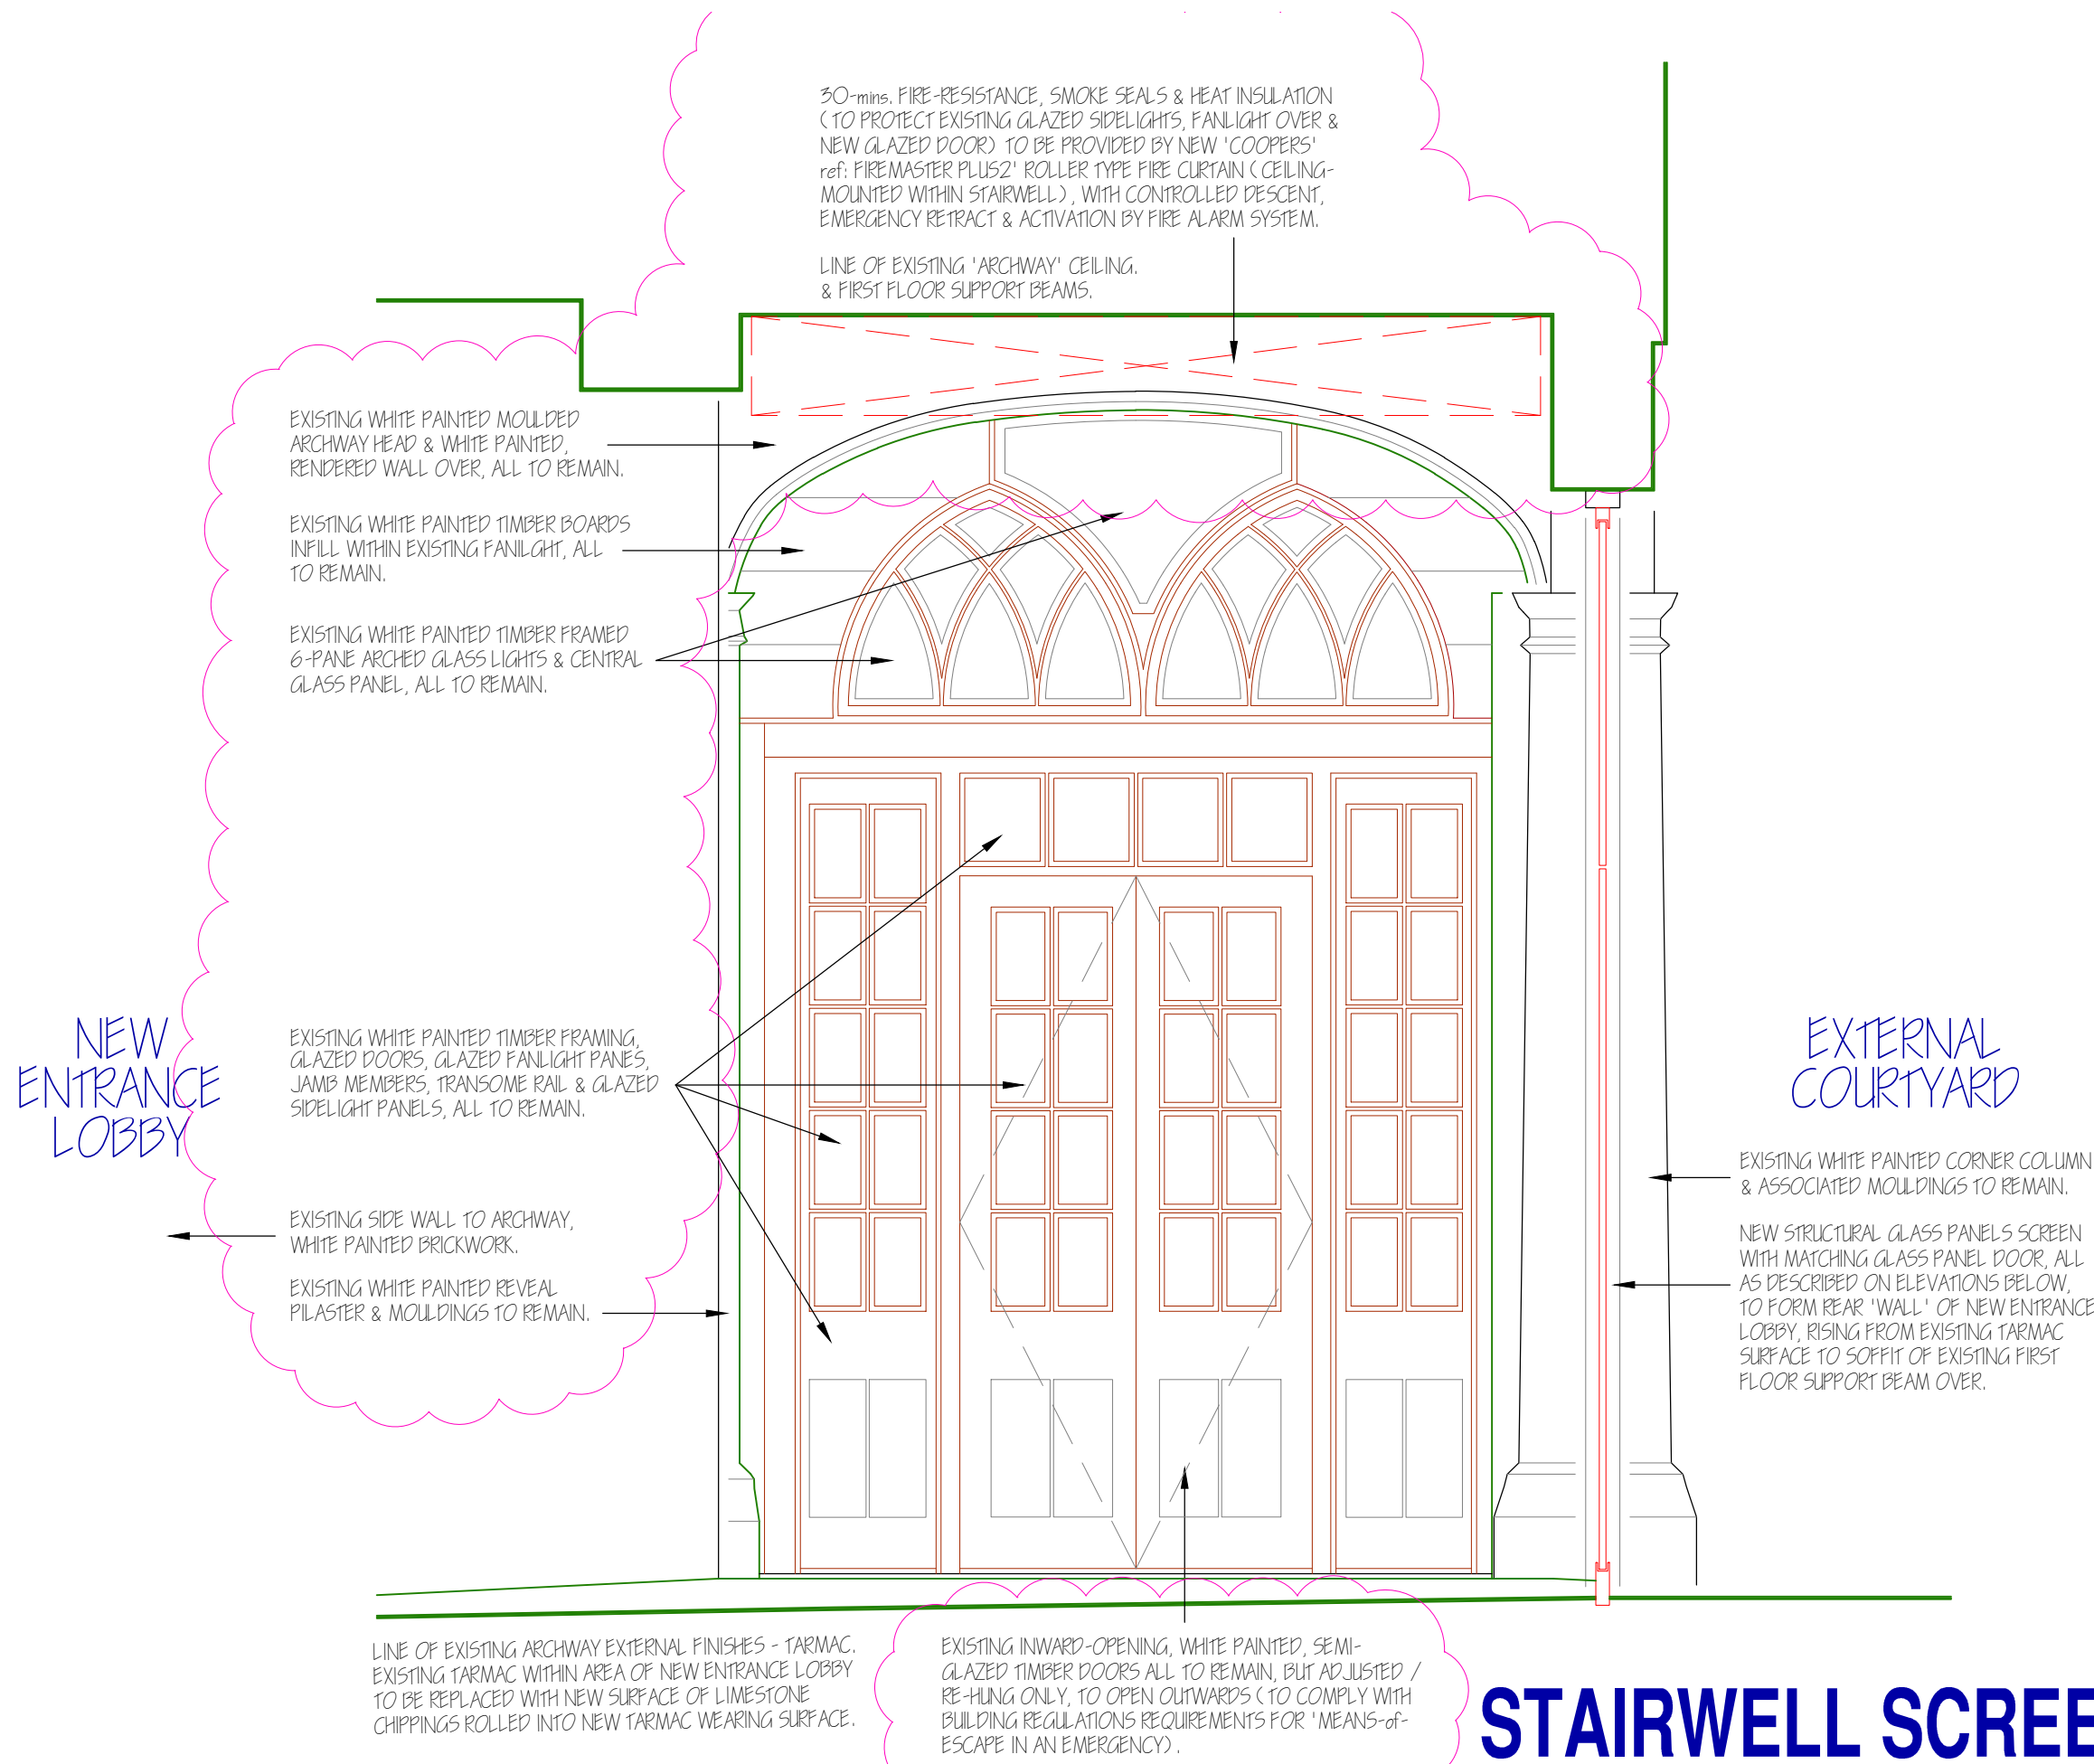


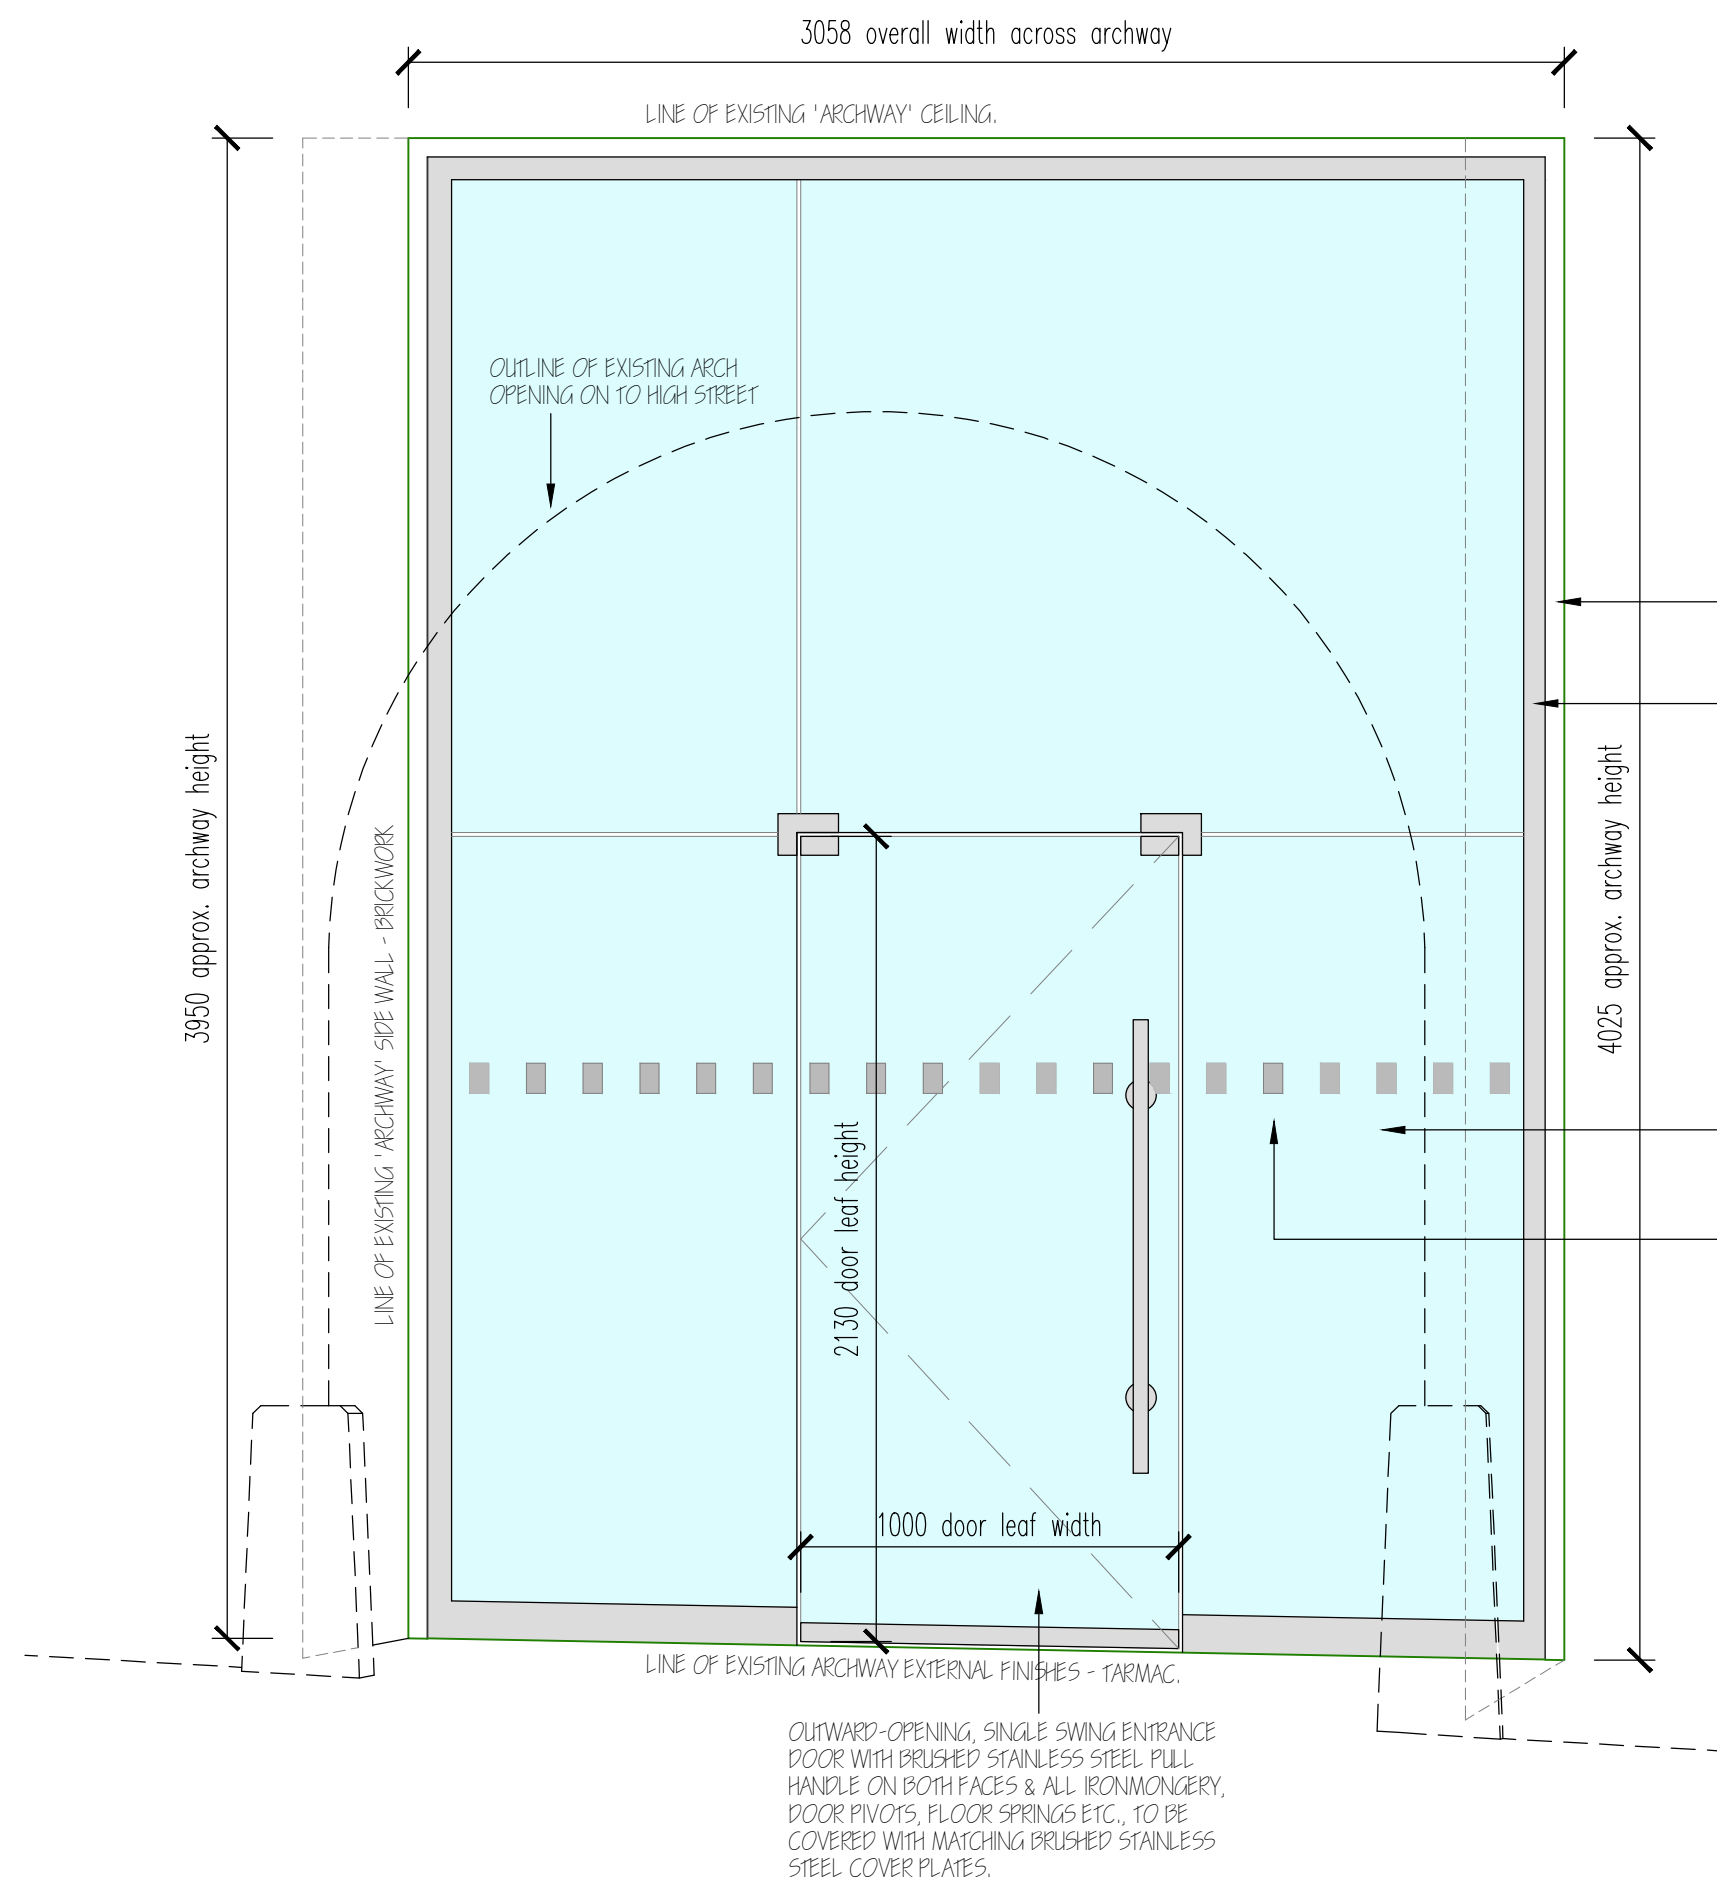

## STAIRWELL SCREEN ELEVATION PROPOSED 1:20.

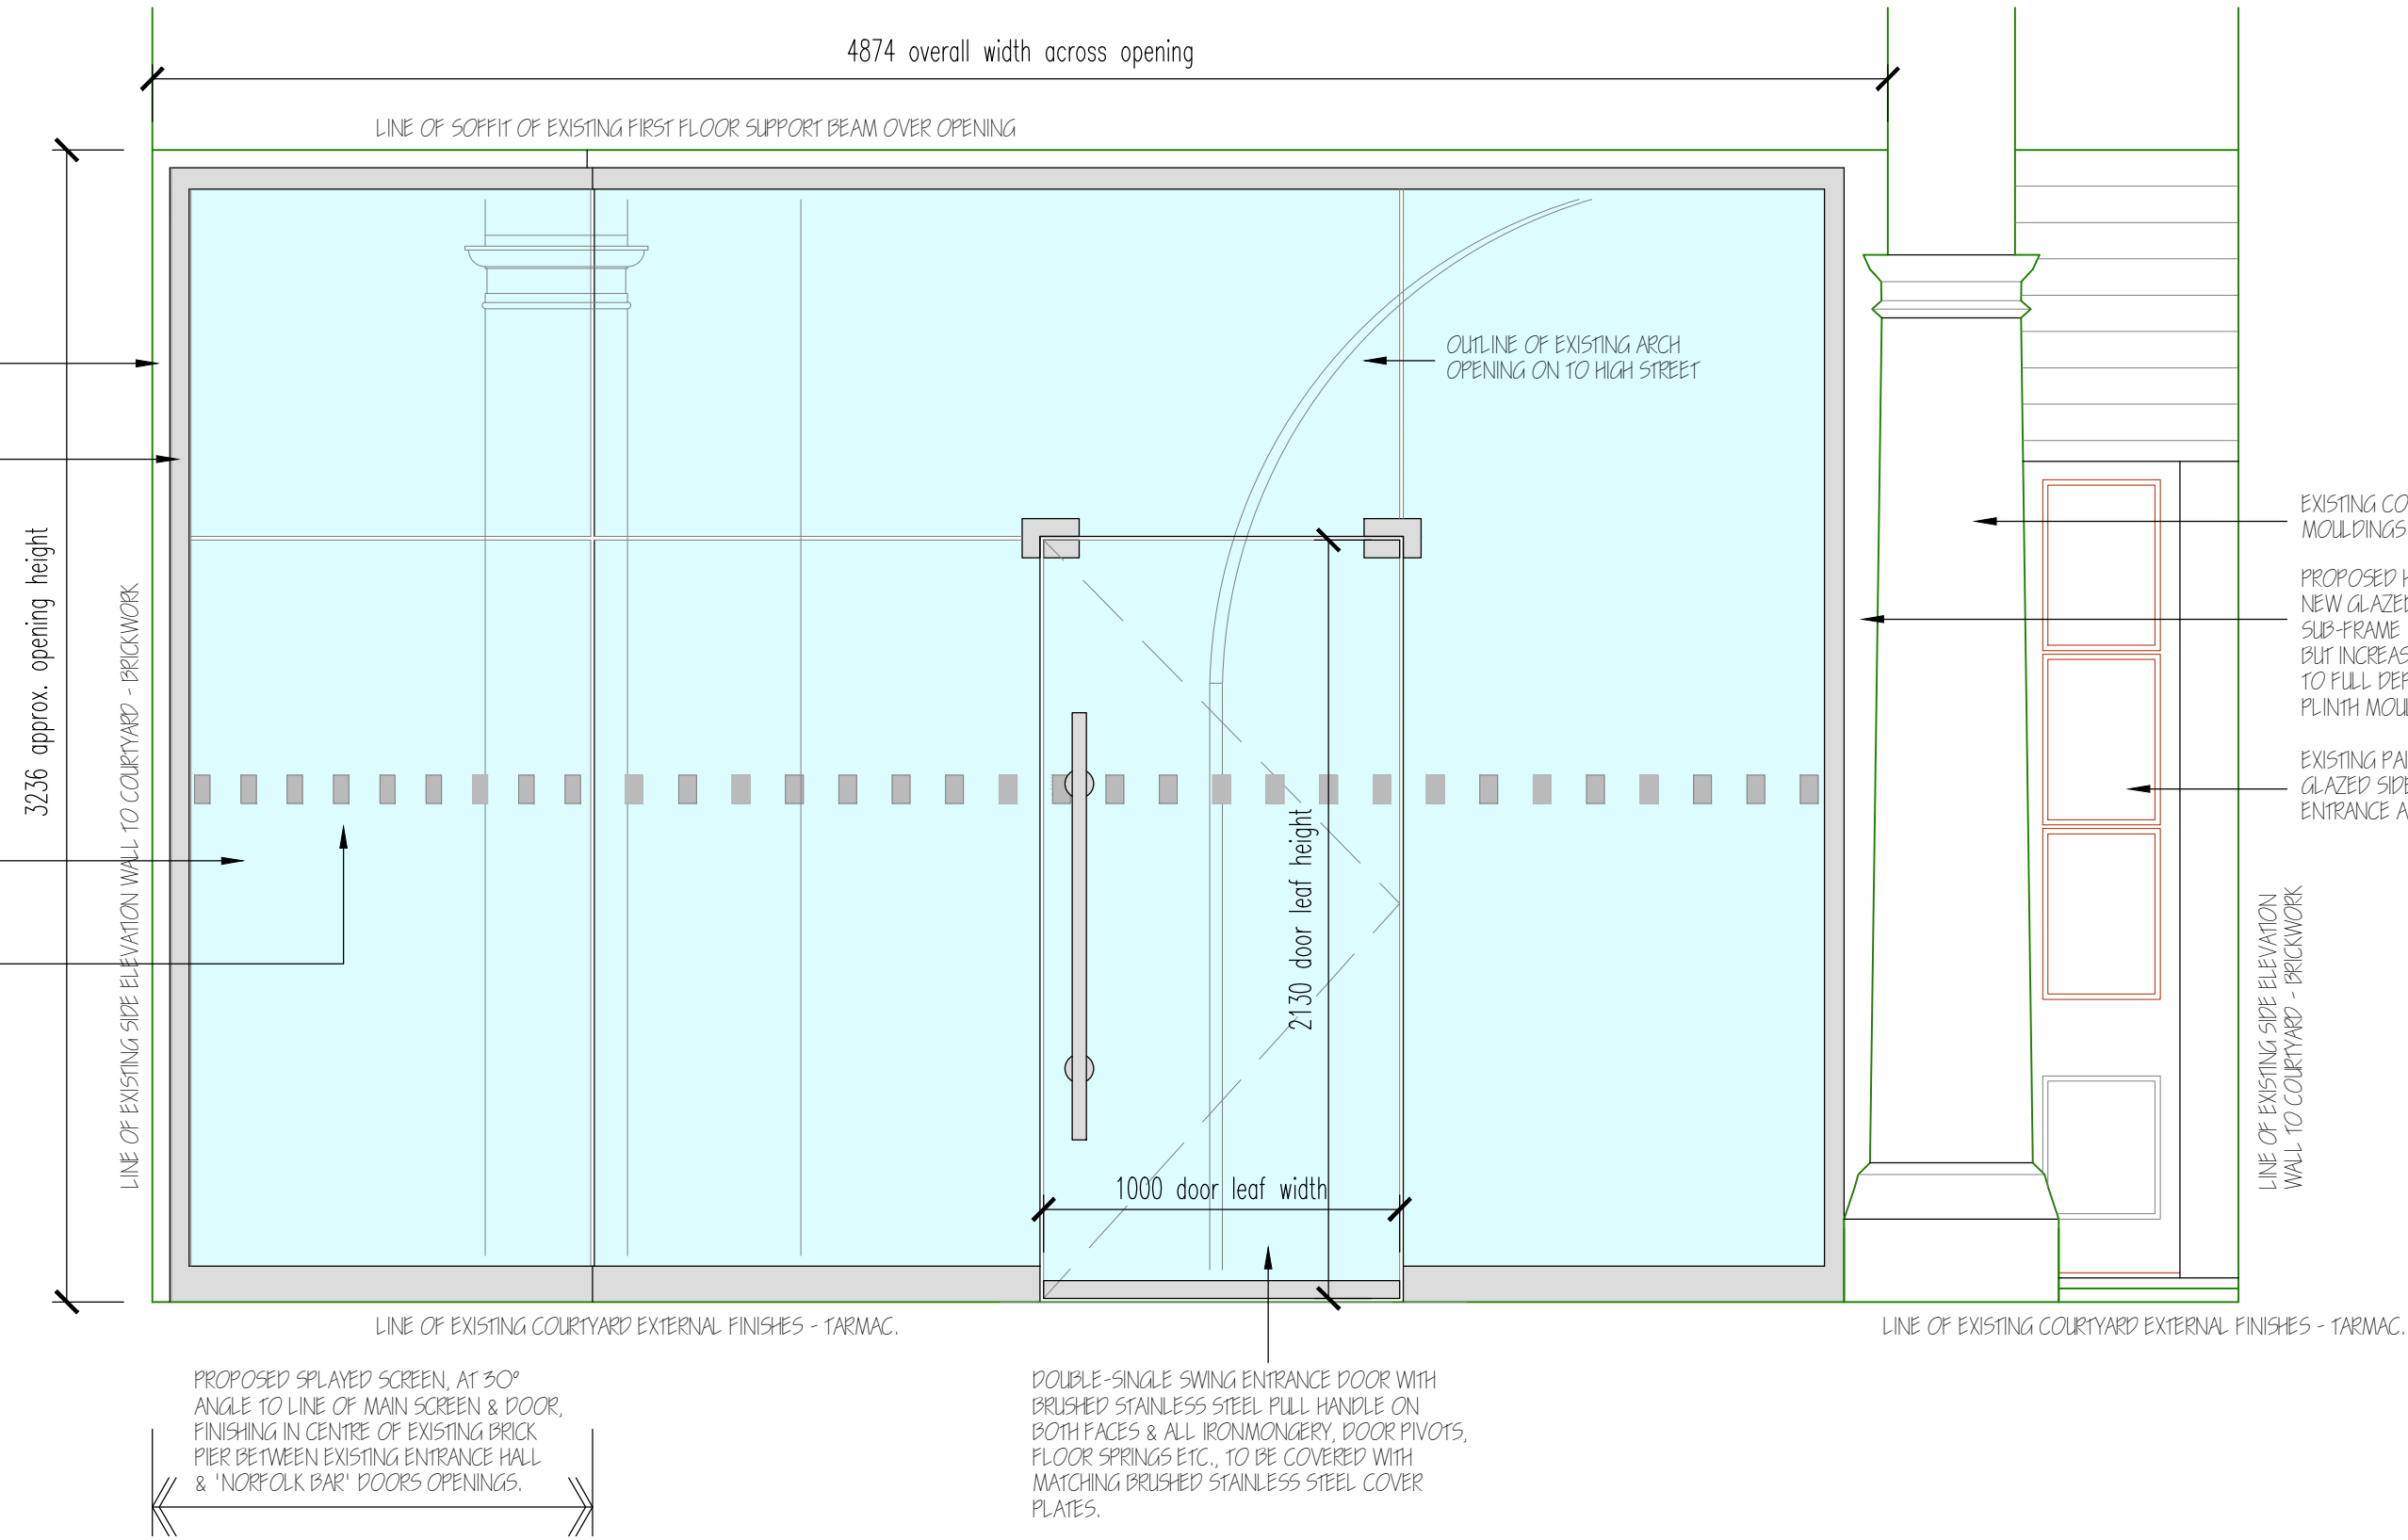

## FRONT ELEVATION to HIGH STREET PROPOSED 1:20.

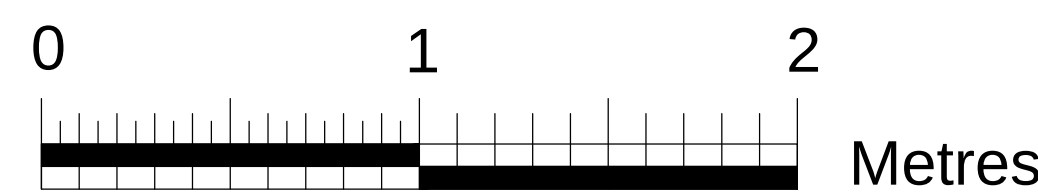

## REAR ELEVATION to COURTYARD PROPOSED 1:20.

B 15 MAR. 2017 EXISTING STAIRWELL SCREEN DOORS TO REMAIN, BUT OPEN OUTWARDS.  
A 12 OCT. 2016 FIRE CURTAIN ADDED TO PROTECT EXISTING STAIRWELL SCREEN.

REVISION/DATE:

Proposed Lobby within Existing Archway,  
& other internal alterations,  
'The Norfolk Arms' Hotel, Arundel.  
for  
The Norfolk Arms Hotel

JOB TITLE:

PROPOSED  
G.A. Entrance Lobby Screens Elevations

DRAWING:

a.e. chubb ltd.

architectural services

106 Laverstock Road, Salisbury, Wiltshire, SP1 2SA  
tel: 01722 323942  
e-mail: tony.chubb@btinternet.com  
company no. 4434685

DATE: OCT. 2015  
SCALE: 1:20 @ A1  
DRAWING: AEC

DRWG. NO: 329/14  
REVISION: A B

THIS DRAWING IS COPYRIGHT & MUST NOT BE USED/REPRODUCED WITHOUT PERMISSION.  
FIGURED DIMENSIONS TO BE USED ONLY. DO NOT SCALE.  
SITE DIMENSIONS TO BE CHECKED/VERIFIED BEFORE WORK IS COMMENCED.