


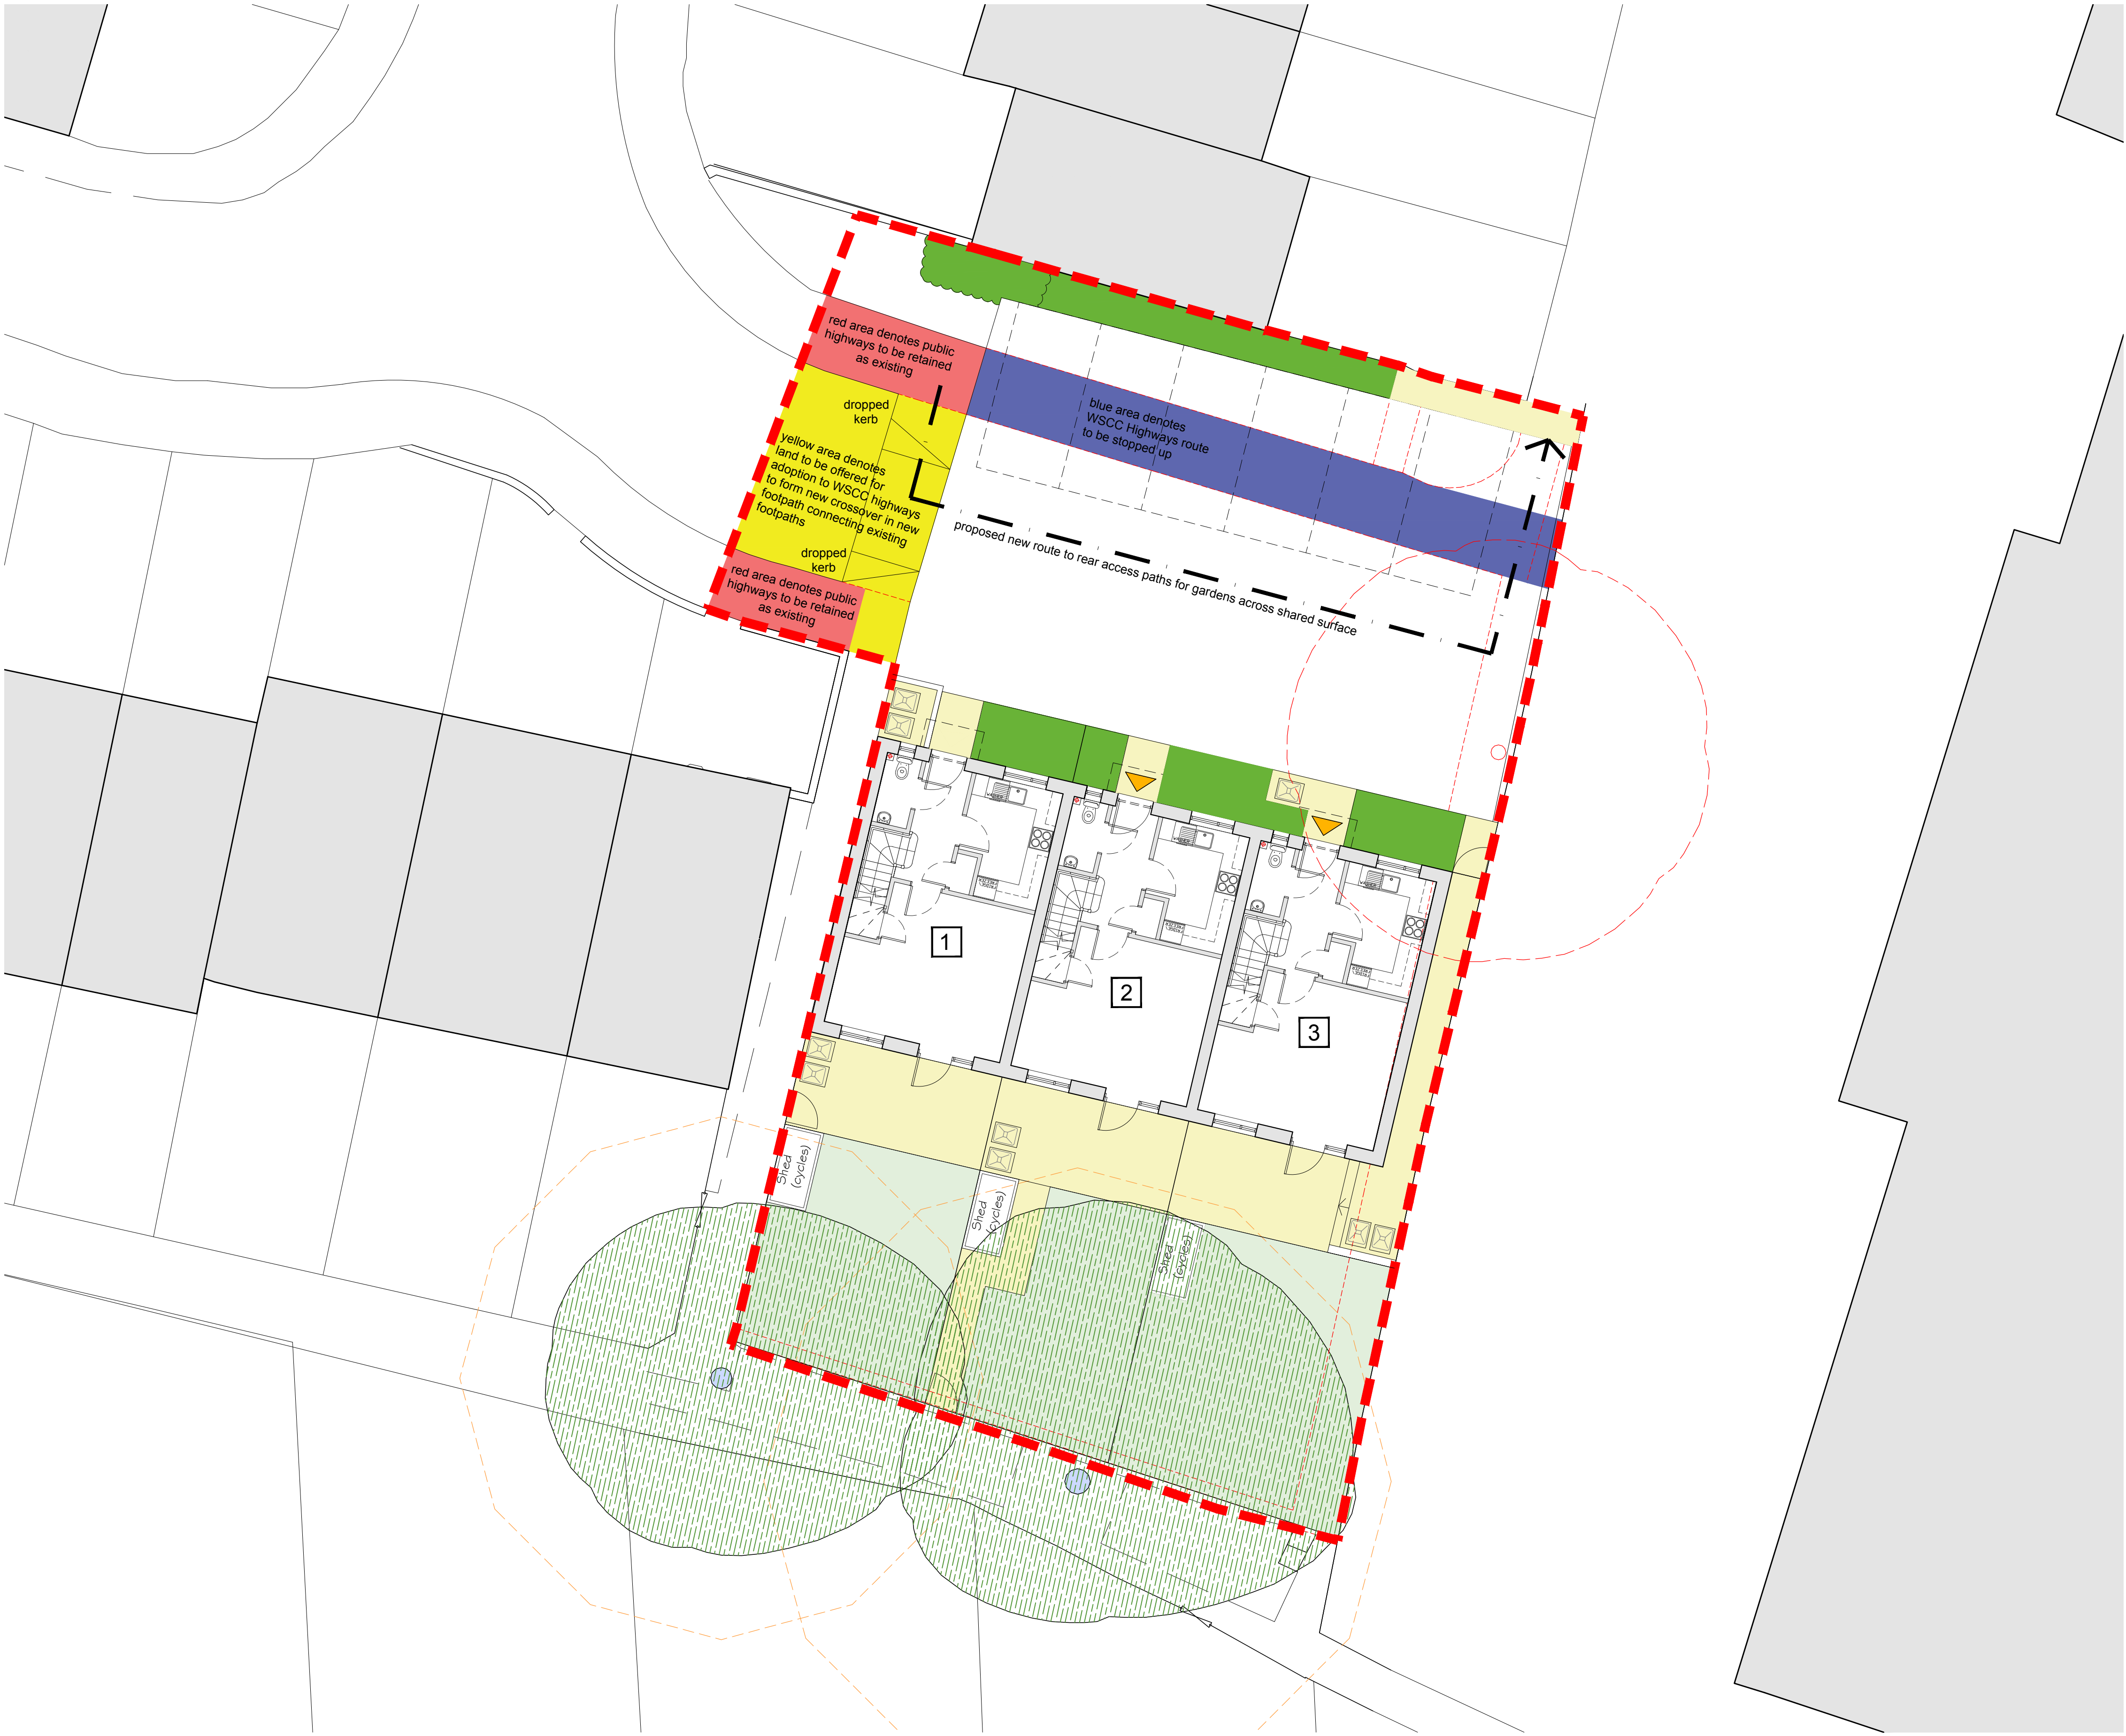



Notes

1. This drawing is the copyright of MH Architects Ltd.

2. Do not scale this drawing except for Local Authority planning purposes

3. All dimensions must be checked on site by the contractor prior to commencement of the works.

Rev.	Revision	By	Date	Check	Date
P1	Preliminary issue	CHS			
P2	Hatched areas and text amended according to RGP comments.	CHS	05.04.18.		

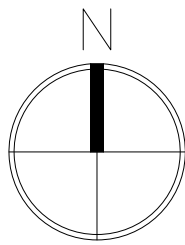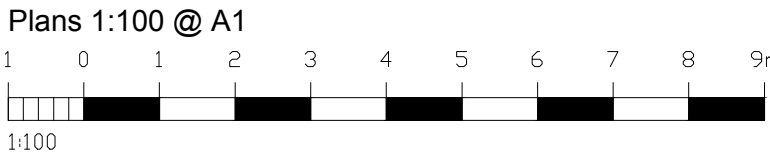

Residential Re-development

Ellis Close
Arundel
Arun District Council

Project & Drawing title					
Site Plan Showing Highways Information					
Drawn	Date	Checked	Date	Scale	
CHS	04.04.18.			1:100	
Job N°	Drawing N°			Rev.	
16/021	012				
Status					
PLANNING					

Ground Floor | Bicentennial Building
Southern Gate | Chichester
West Sussex | PO19 8EZ

t. 01243 774748
e. admin@mharchitects.co.uk
www.mharchitects.co.uk

Limited Company
Registered in England No. 0994539

