



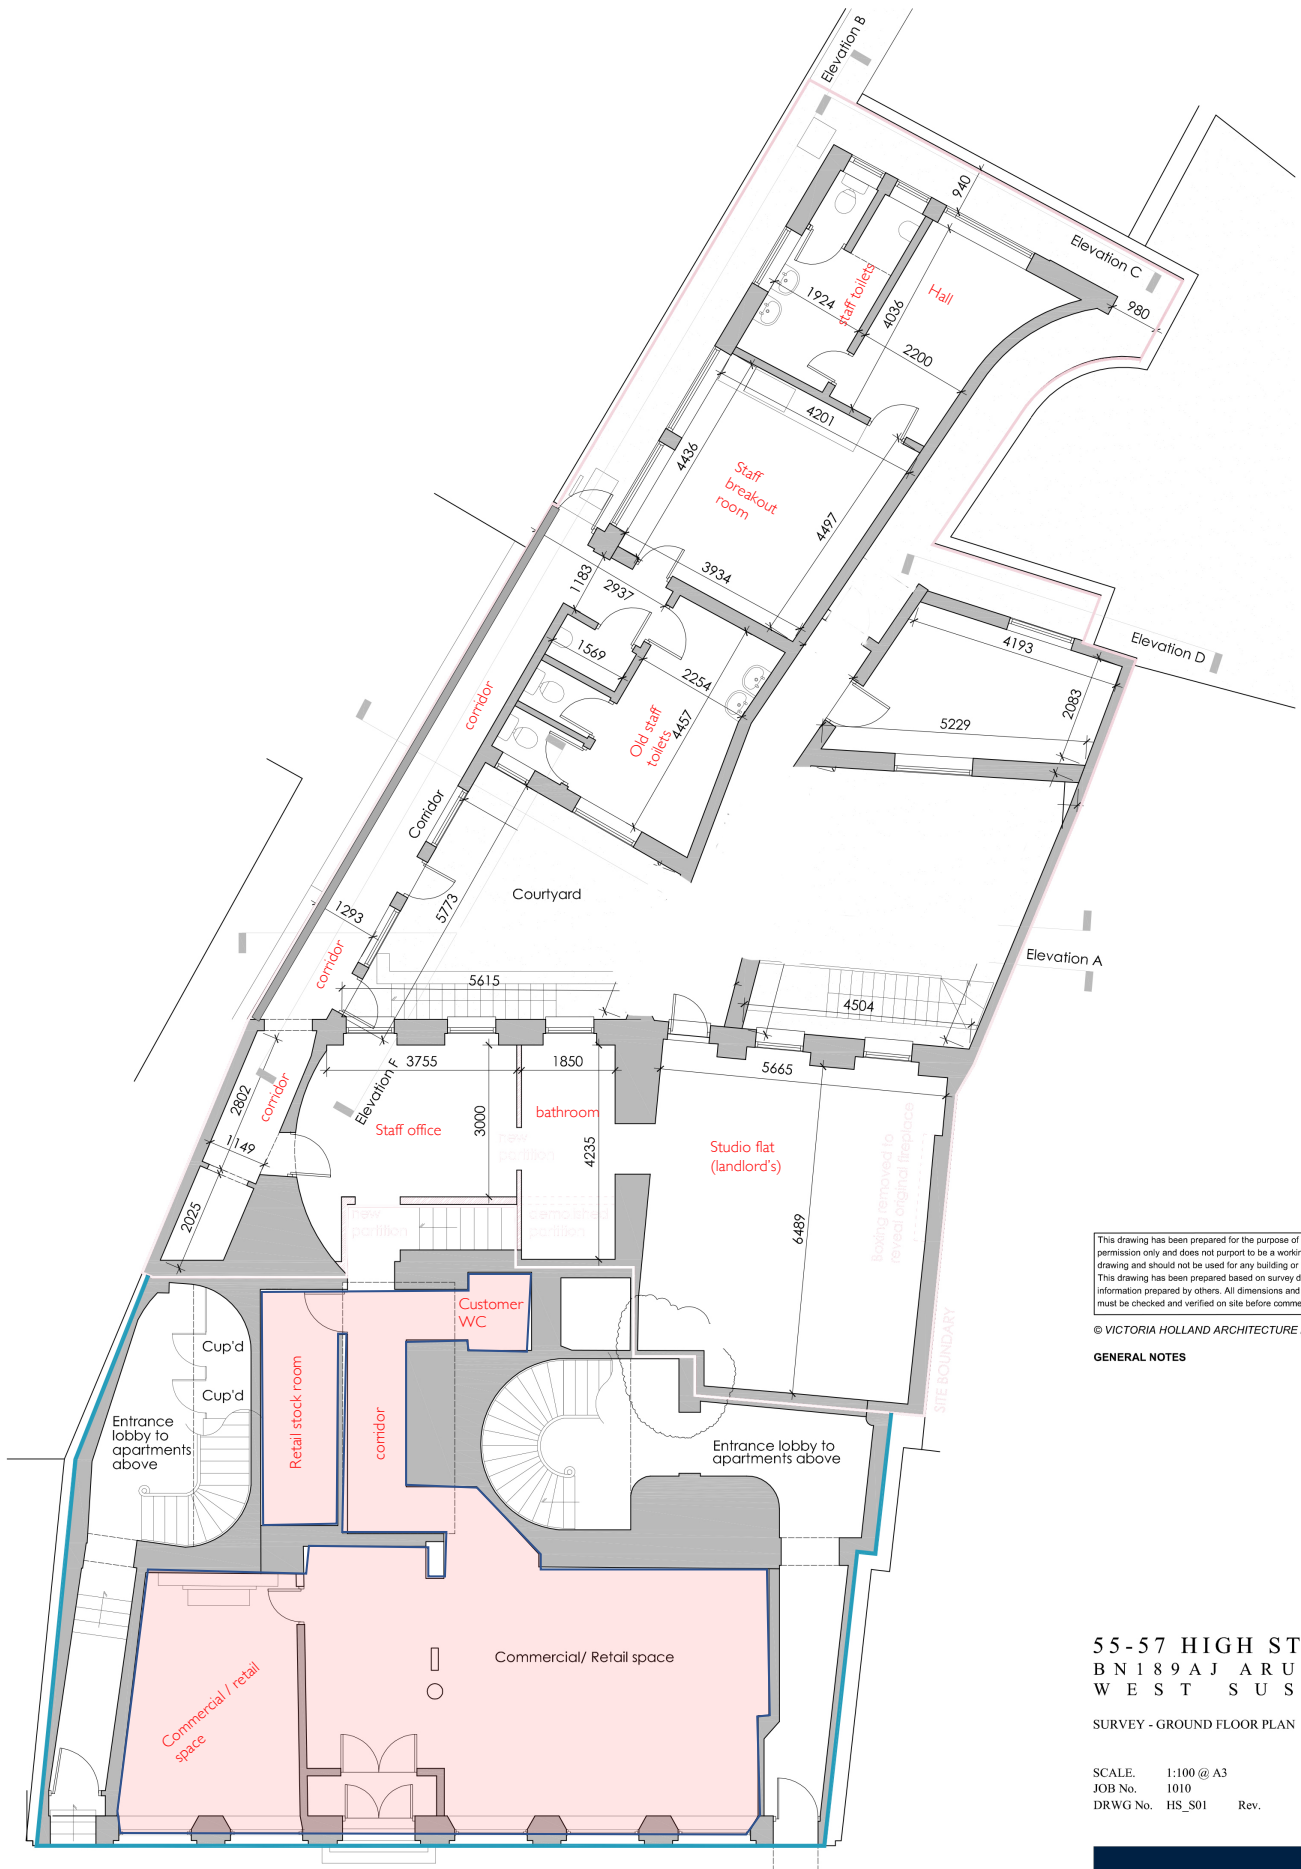

GROUND FLOOR PLAN
SCALE 1:100

 

ARUN DISTRICT COUNCIL AB/49/17/L

ARUN DISTRICT COUNCIL AB/39/19/PL

55-57 HIGH STREET
BN18 9AJ ARUNDEL
WEST SUSSEX

SURVEY - GROUND FLOOR PLAN

SCALE 1:100 @ A3
JOB No. 1010
DRWG No. HS_S01 Rev.

**VICTORIA
HOLLAND**
ARCHITECTURE

Victoria Holland RIBA
71 Peppering High Barn - Burham
Arundel - West Sussex - BN18 9RN
Tel 01903 882923