


Revisions:

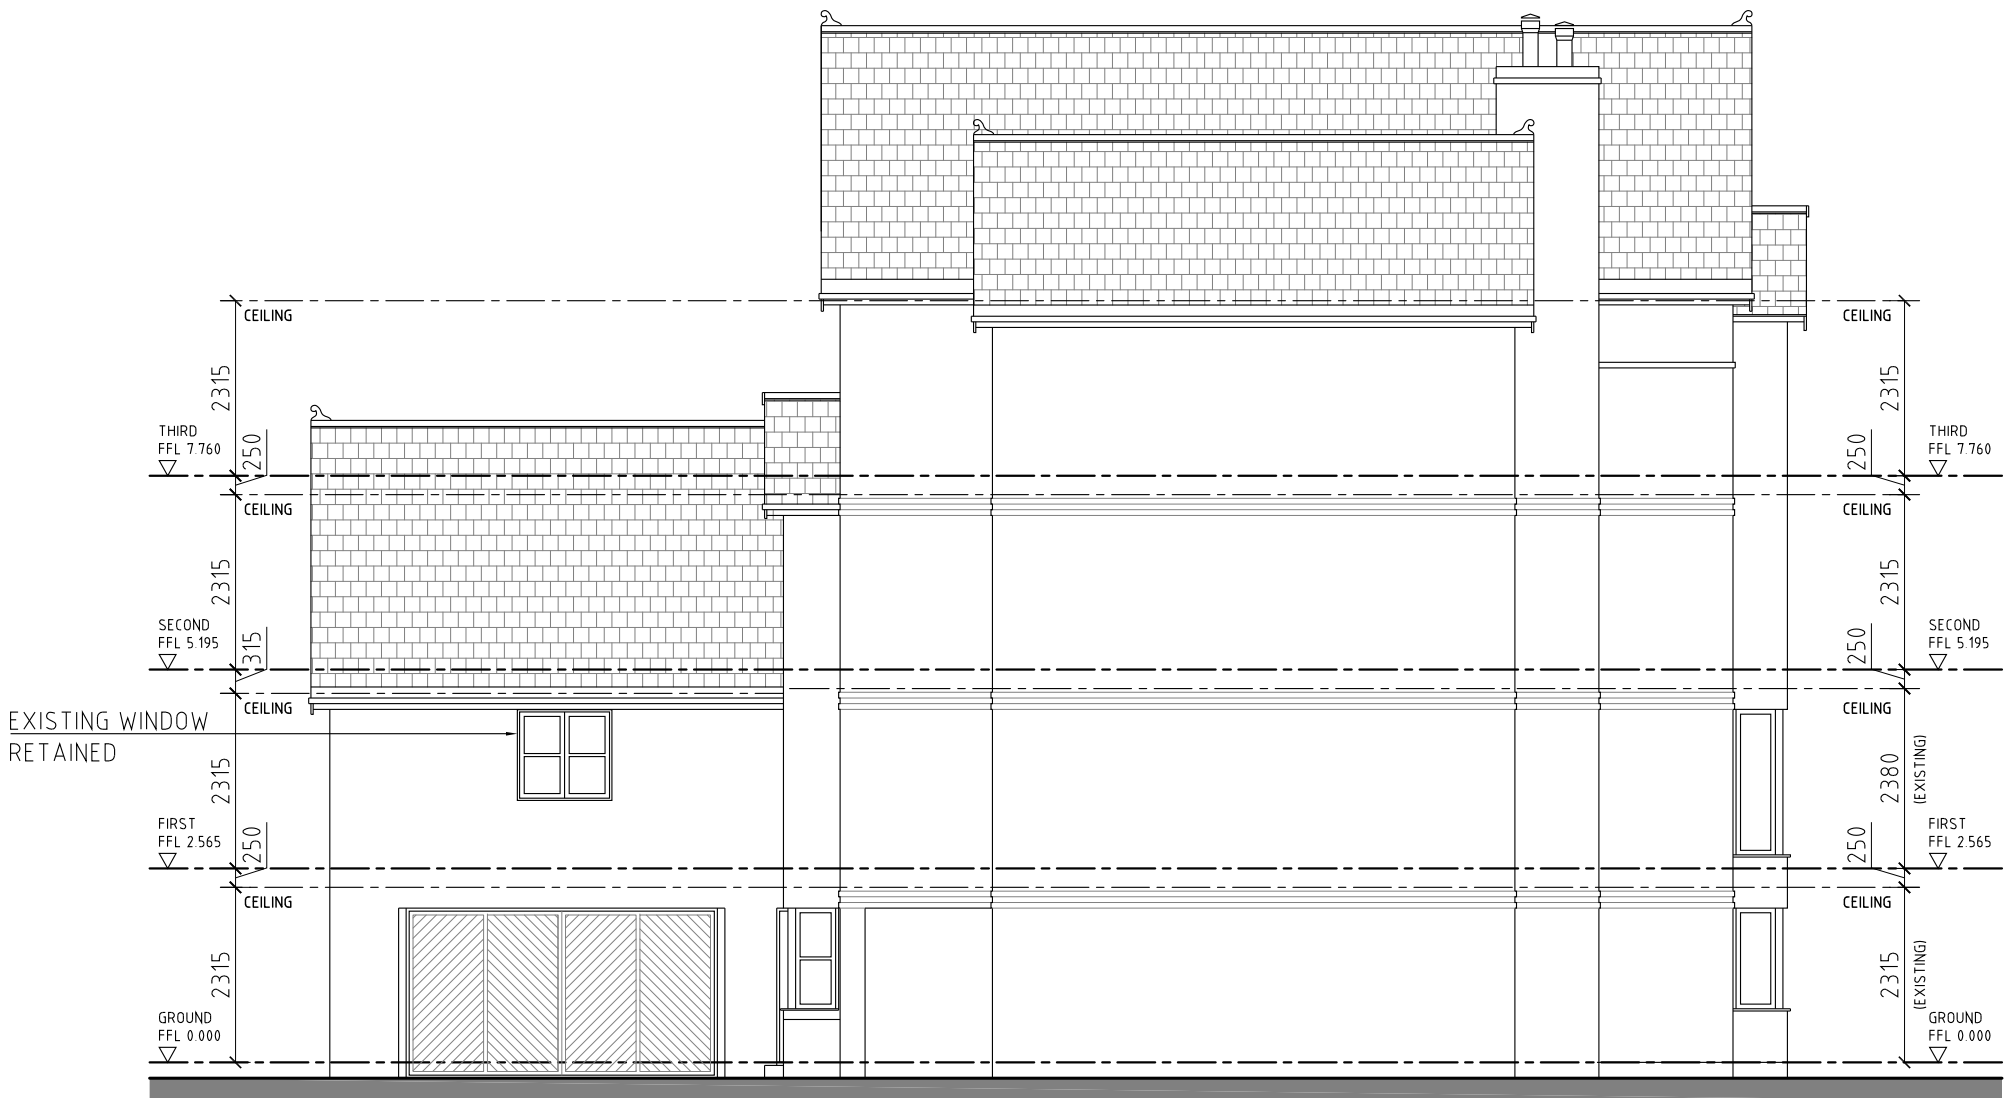


PROPOSED SOUTH-EAST ELEVATION



PROPOSED NORTH-EAST ELEVATION



PROPOSED NORTH-WEST ELEVATION

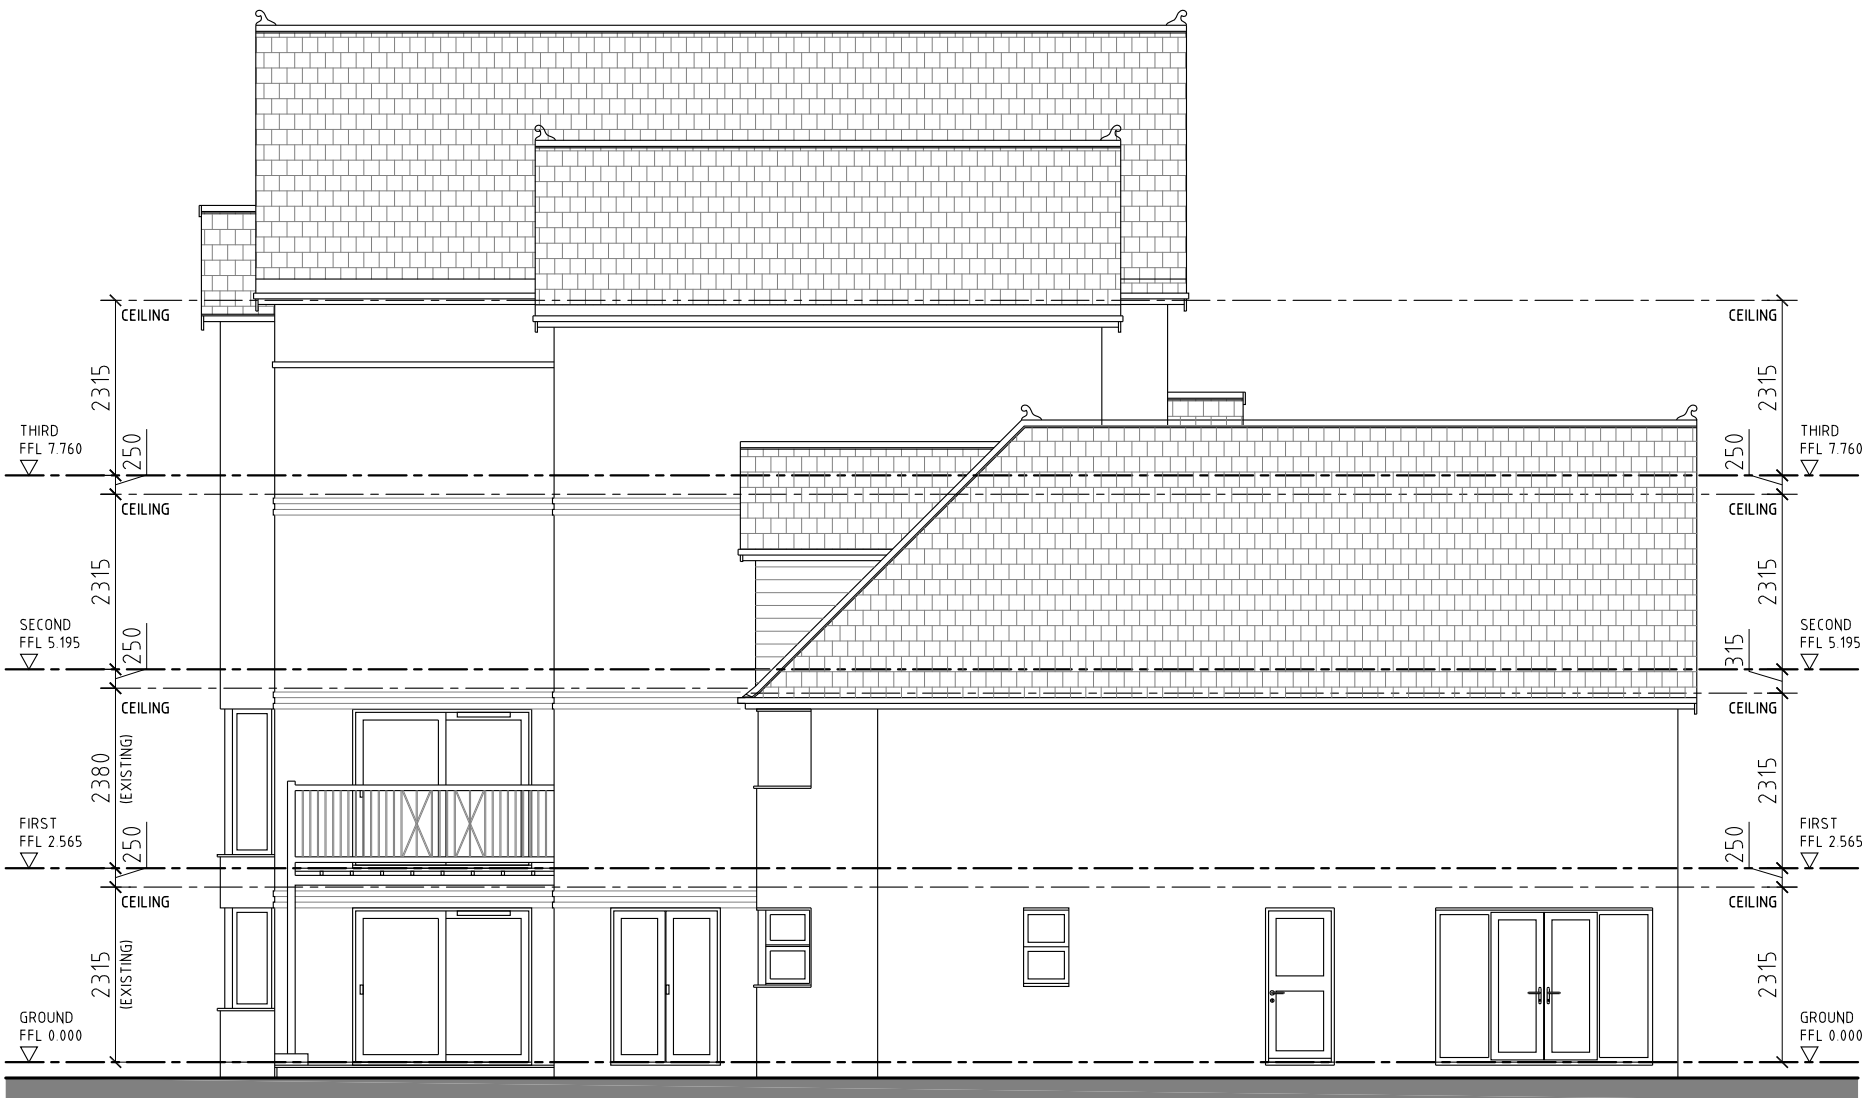

PROPOSED SOUTH-WEST ELEVATION

THE FLOOR TO CEILING HEIGHT OF ANY ADDITIONAL STOREY, MEASURED INTERNALLY, WOULD NOT EXCEED THE LOWER OF THE FLOOR TO CEILING HEIGHT, MEASURED INTERNALLY, OF ANY STOREY OF THE PRINCIPAL PART OF THE EXISTING DWELLINGHOUSE.



Suite 6a
Church House,
94 Felpham Road
Felpham
West Sussex,
PO22 7PG
TEL: 01243 822081

Architectural
Services
Planning
Building Regs
On Site Supervision
Landscape Design

e-mail: info@jjrdesigns.com

Client:
REGENT PROPERTY

Project:
**2 FITZALAN ROAD
ARUNDEL, BN18 9JS**

Drawing Title:
PROPOSED ELEVATIONS

Issue status:
Outline proposals ☐ Production information ☐ Scheme design ☐
Tender drawing ☐ Detail design ☐ Contract drawing ☐

Scale: 1:100 @A1	Drawn: A. Stegarescu	Checked: R. Stefanski	Date: 12.01.2021
Job No: 1458	Drawing No: PL 05	Revision:	