



Revisions:

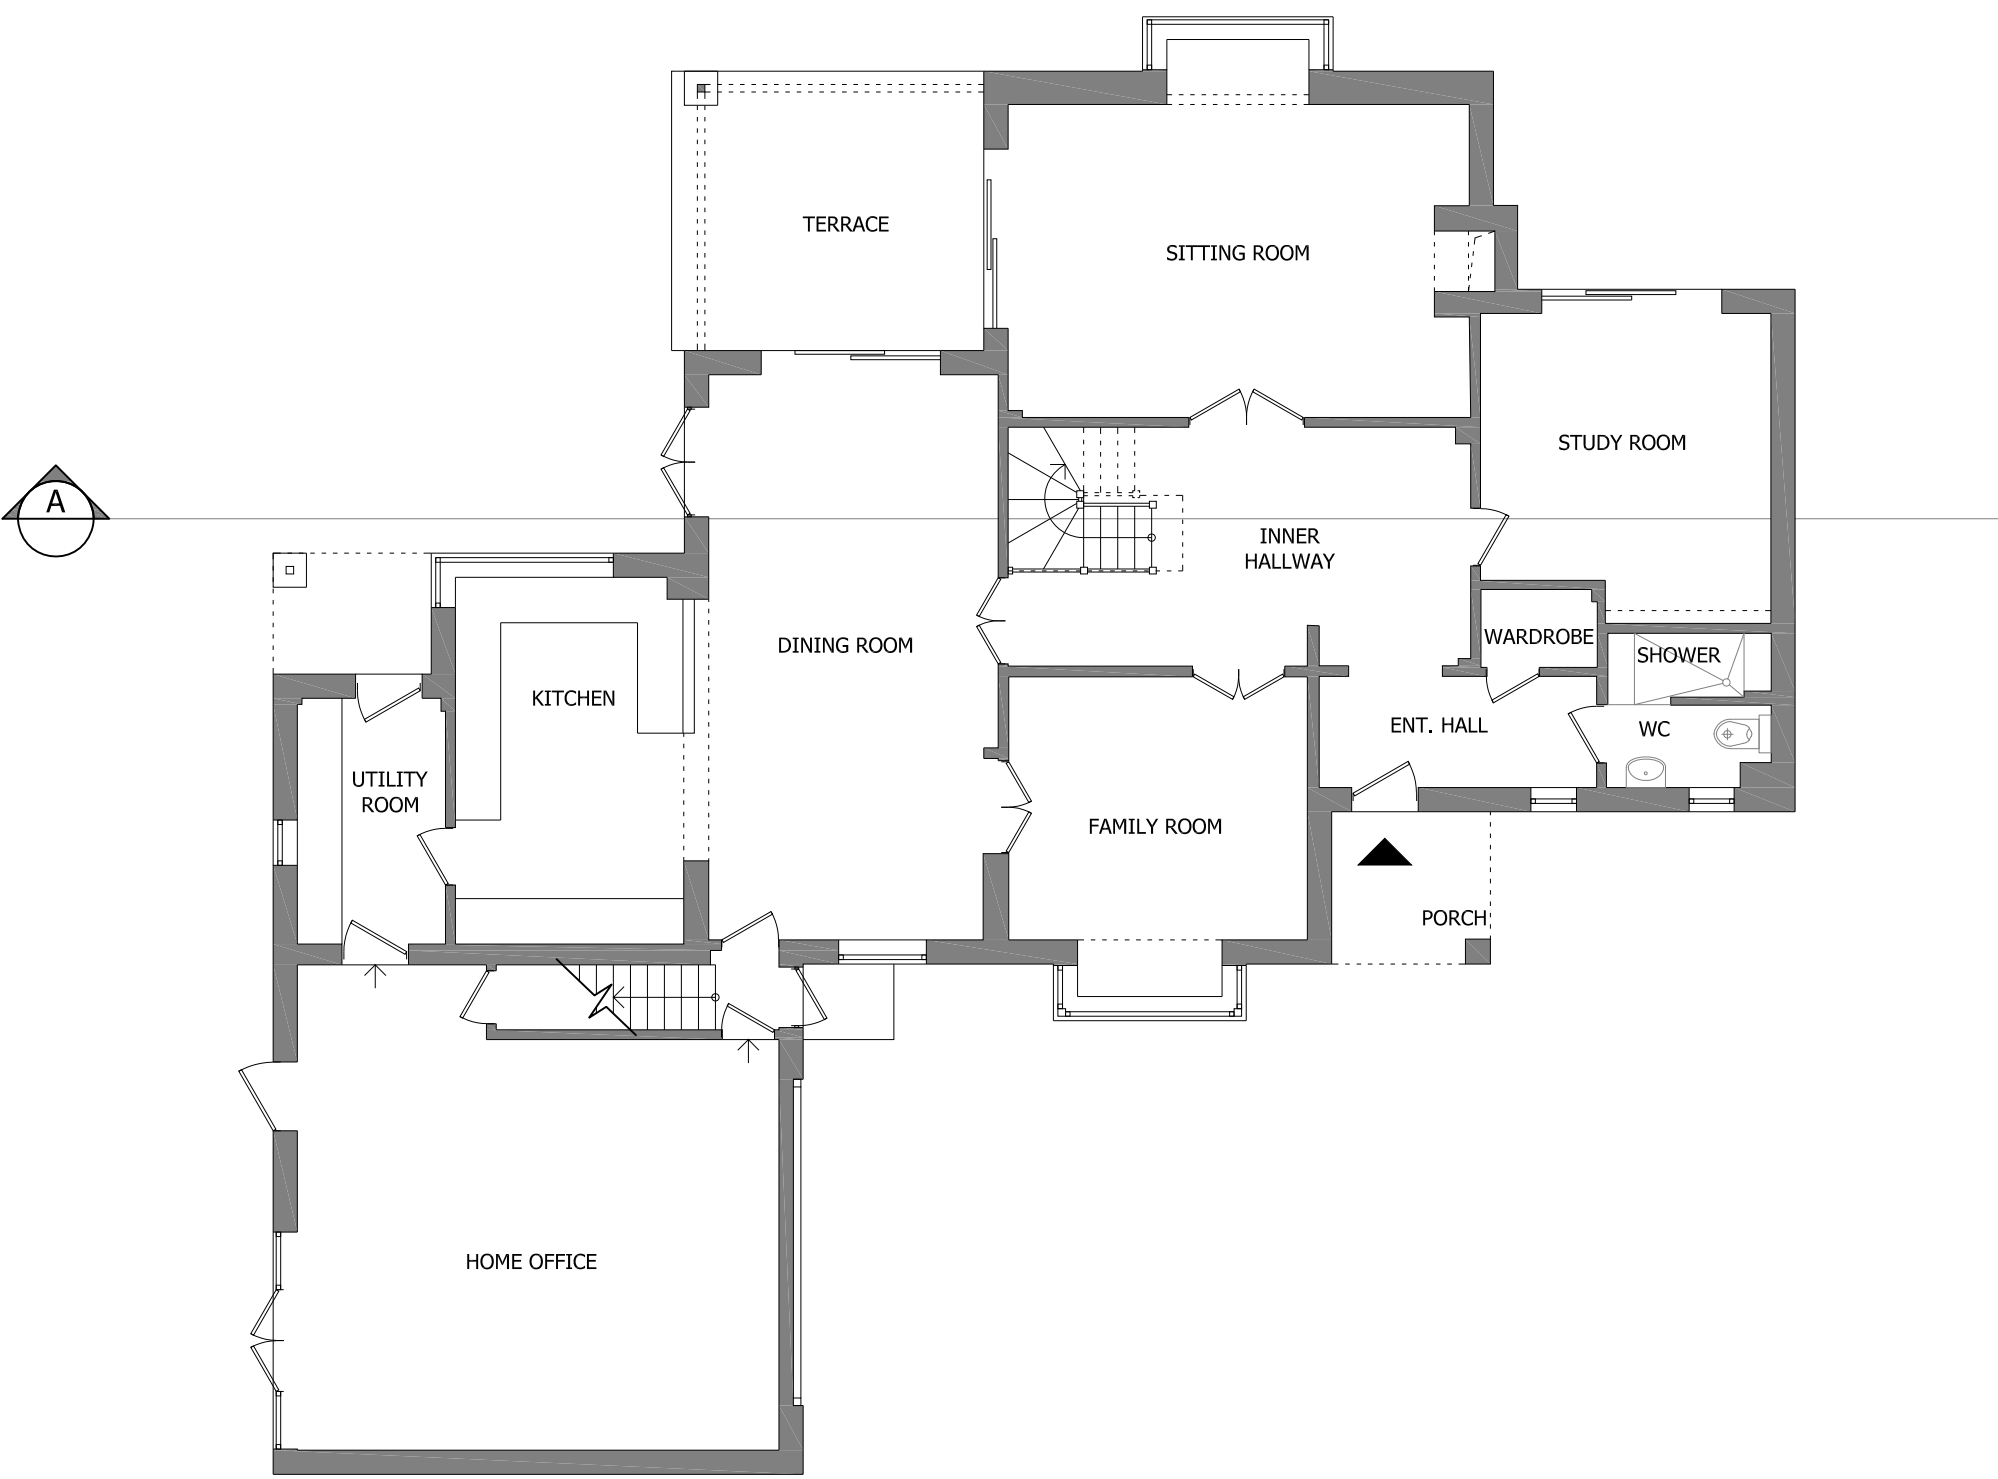

EXISTING GROUND FLOOR PLAN




EXISTING FIRST FLOOR PLAN

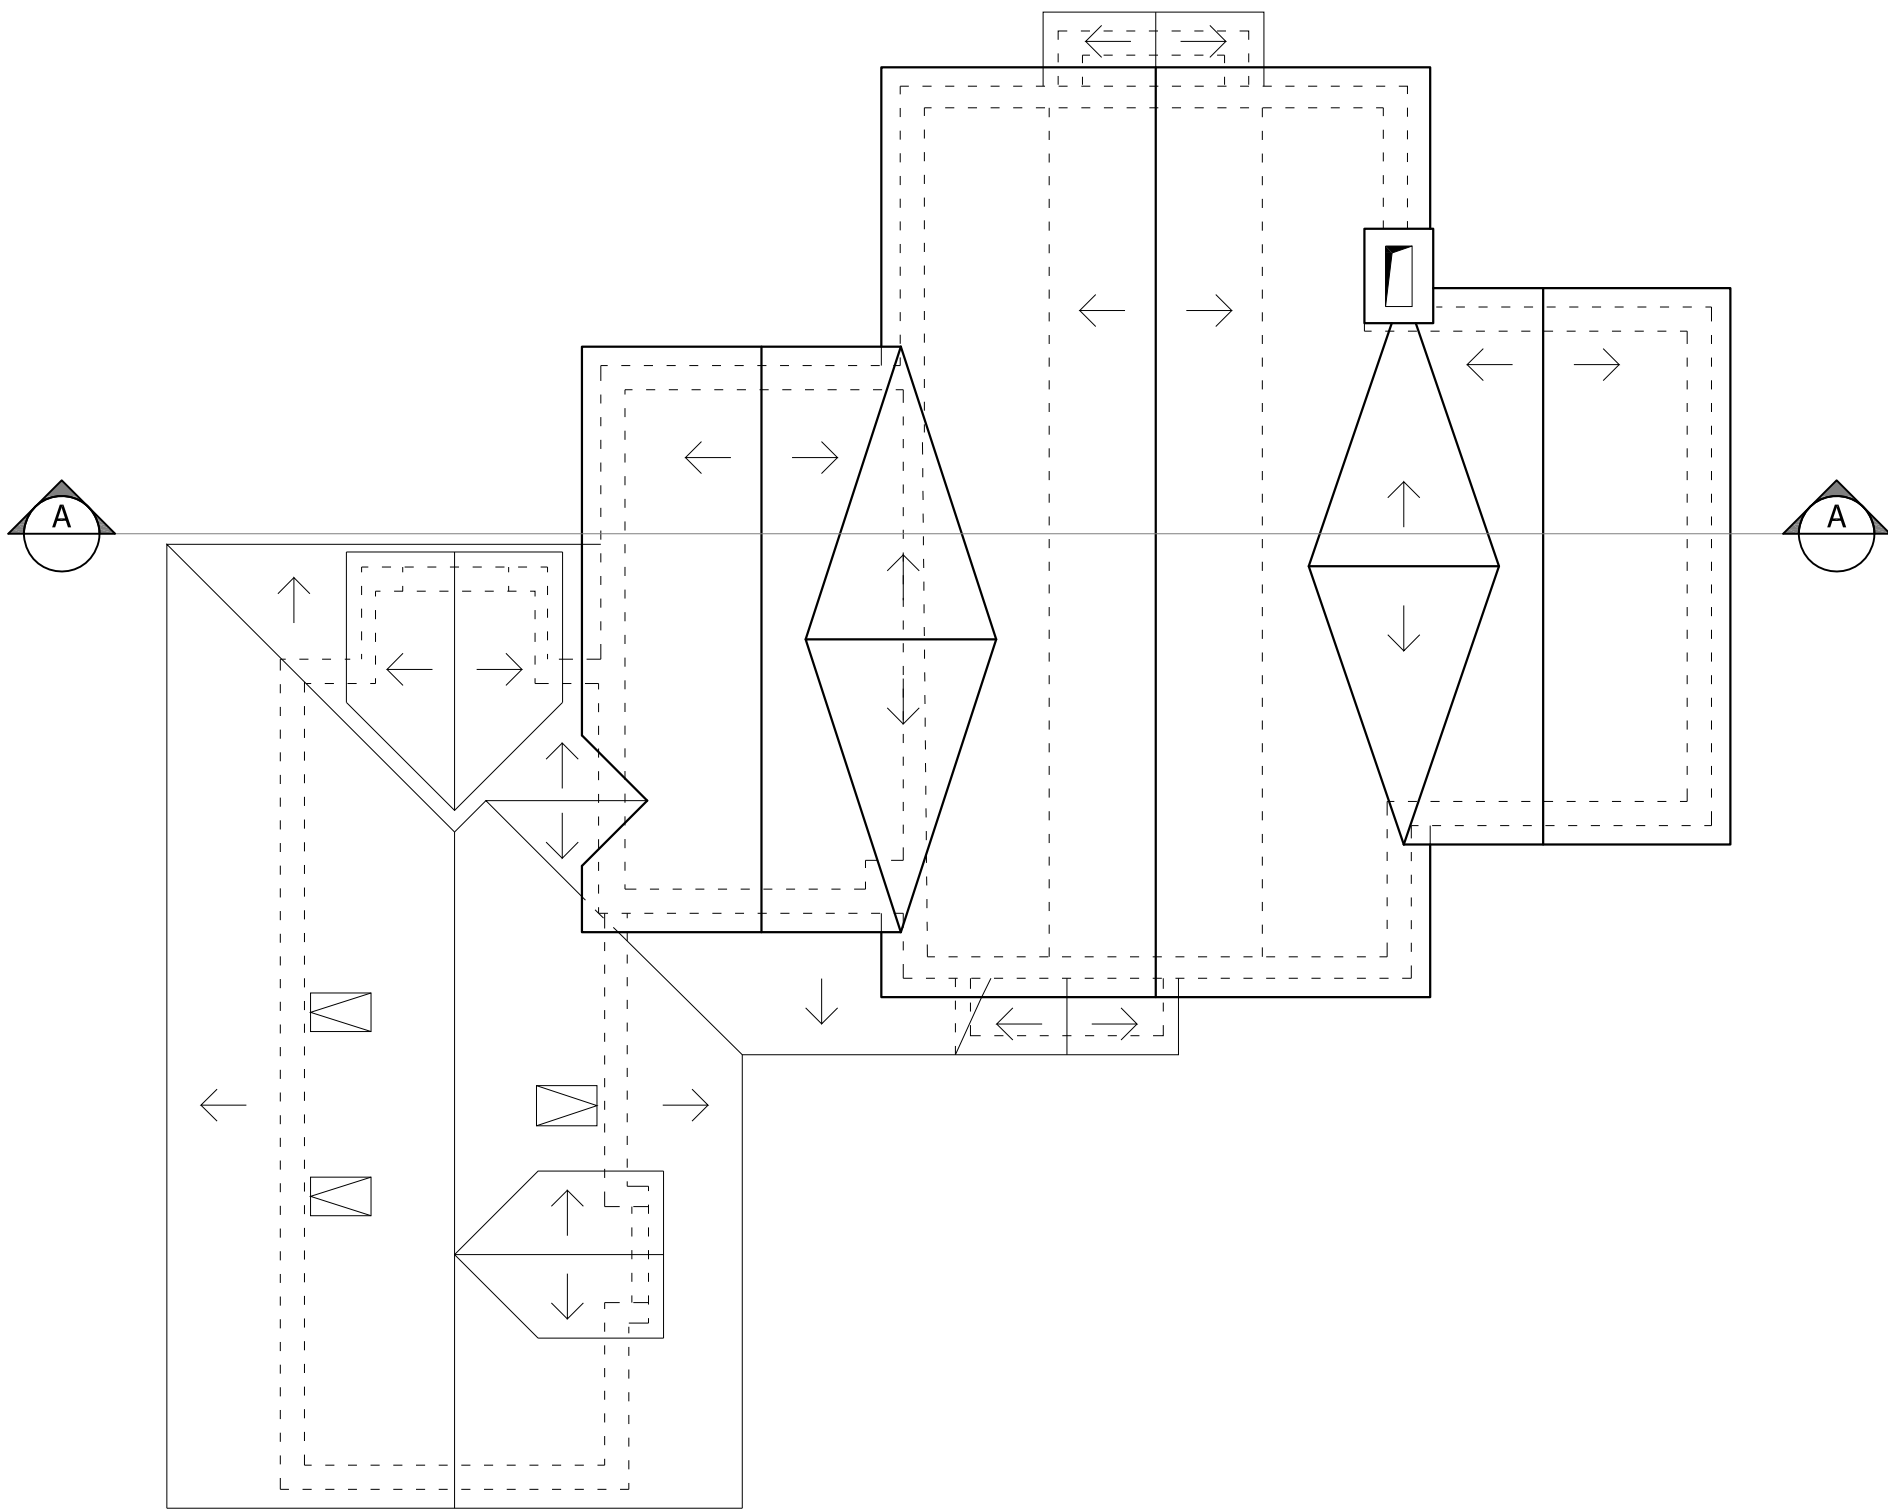

EXISTING ROOF PLAN



EXISTING SOUTH-EAST ELEVATION

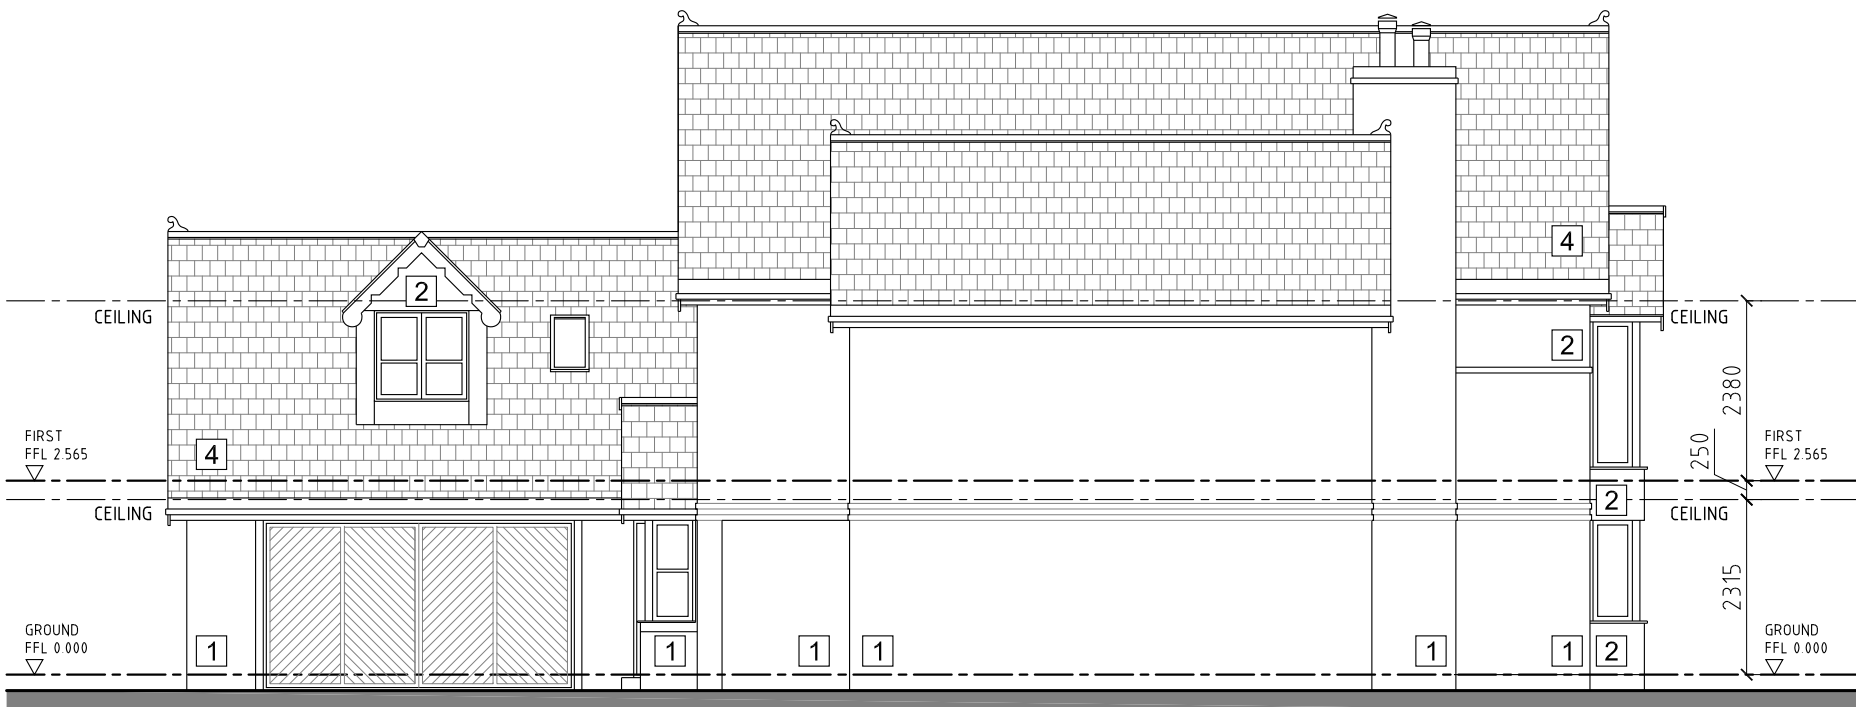

EXISTING NORTH-EAST ELEVATION



SECTION A-A



EXISTING NORTH-WEST ELEVATION



EXISTING SOUTH-WEST ELEVATION

LEGEND:

1. FACING BRICKWORK
2. TIMBER CLADDING
3. WEATHERBOARD
4. SLATE ROOF TILES

REV A 05.03.21

EXTERNAL MATERIALS
NOTED ON ELEVATIONS.



Suite 6a
Church House,
94 Felpham Road
Felpham
West Sussex,
PO22 7PG
TEL: 01243 822081

Architectural
Services
Planning
Building Regs
On Site Supervision
Landscape Design

e-mail: info@jjrdesigns.com

Client:

REGENT PROPERTY

Project:

2 FITZALAN ROAD
ARUNDEL, BN18 9JS

Drawing Title:

EXISTING PLANS AND ELEVATIONS

Issue status:

Outline proposals ☐ Production information ☐ Scheme design ☐
Tender drawing ☐ Detail design ☐ Contract drawing ☐

Scale: 1:100 @A1	Drawn: A. Stegarescu	Checked: R. Stefanski	Date: 12.01.2021
Job No: 1458	Drawing No: PL 03	Revision: A	

1:100

