


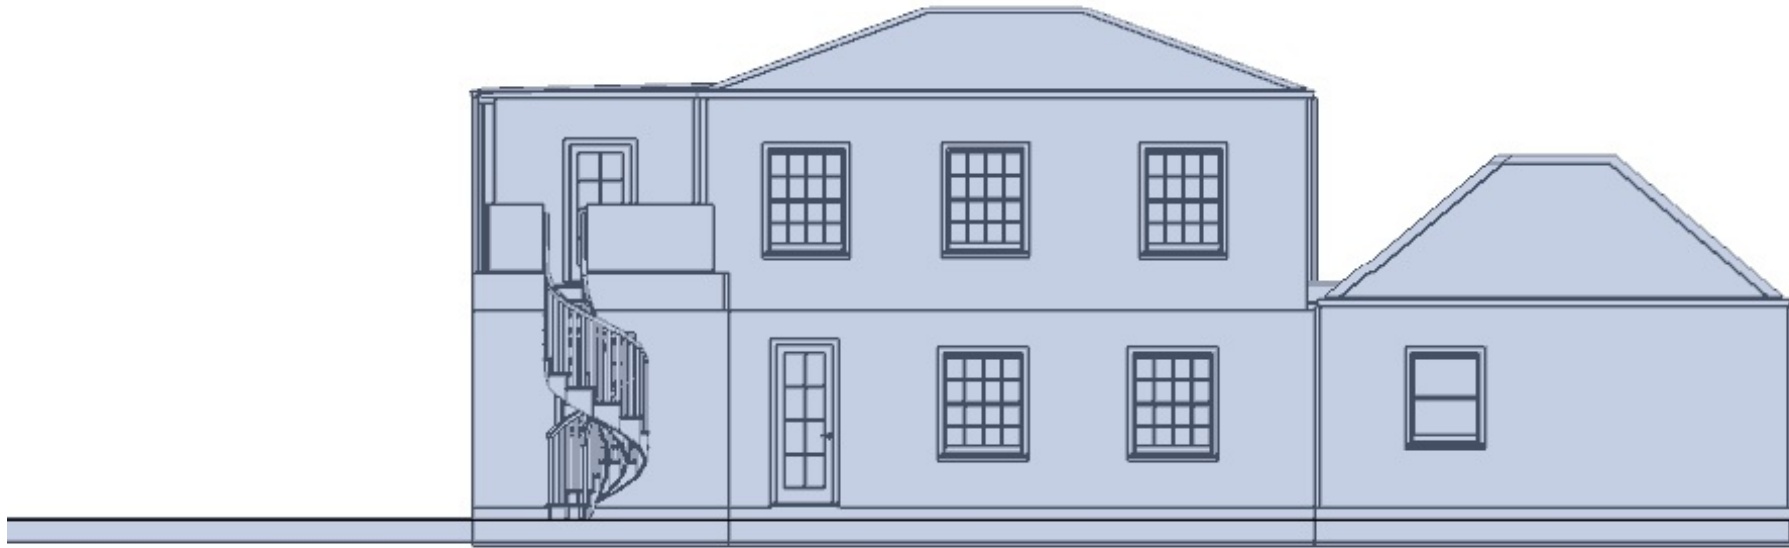

0 1 2 3 4 5

METRES

Existing South elevation
scale 1:100