



GROUND FLOOR PROPOSED

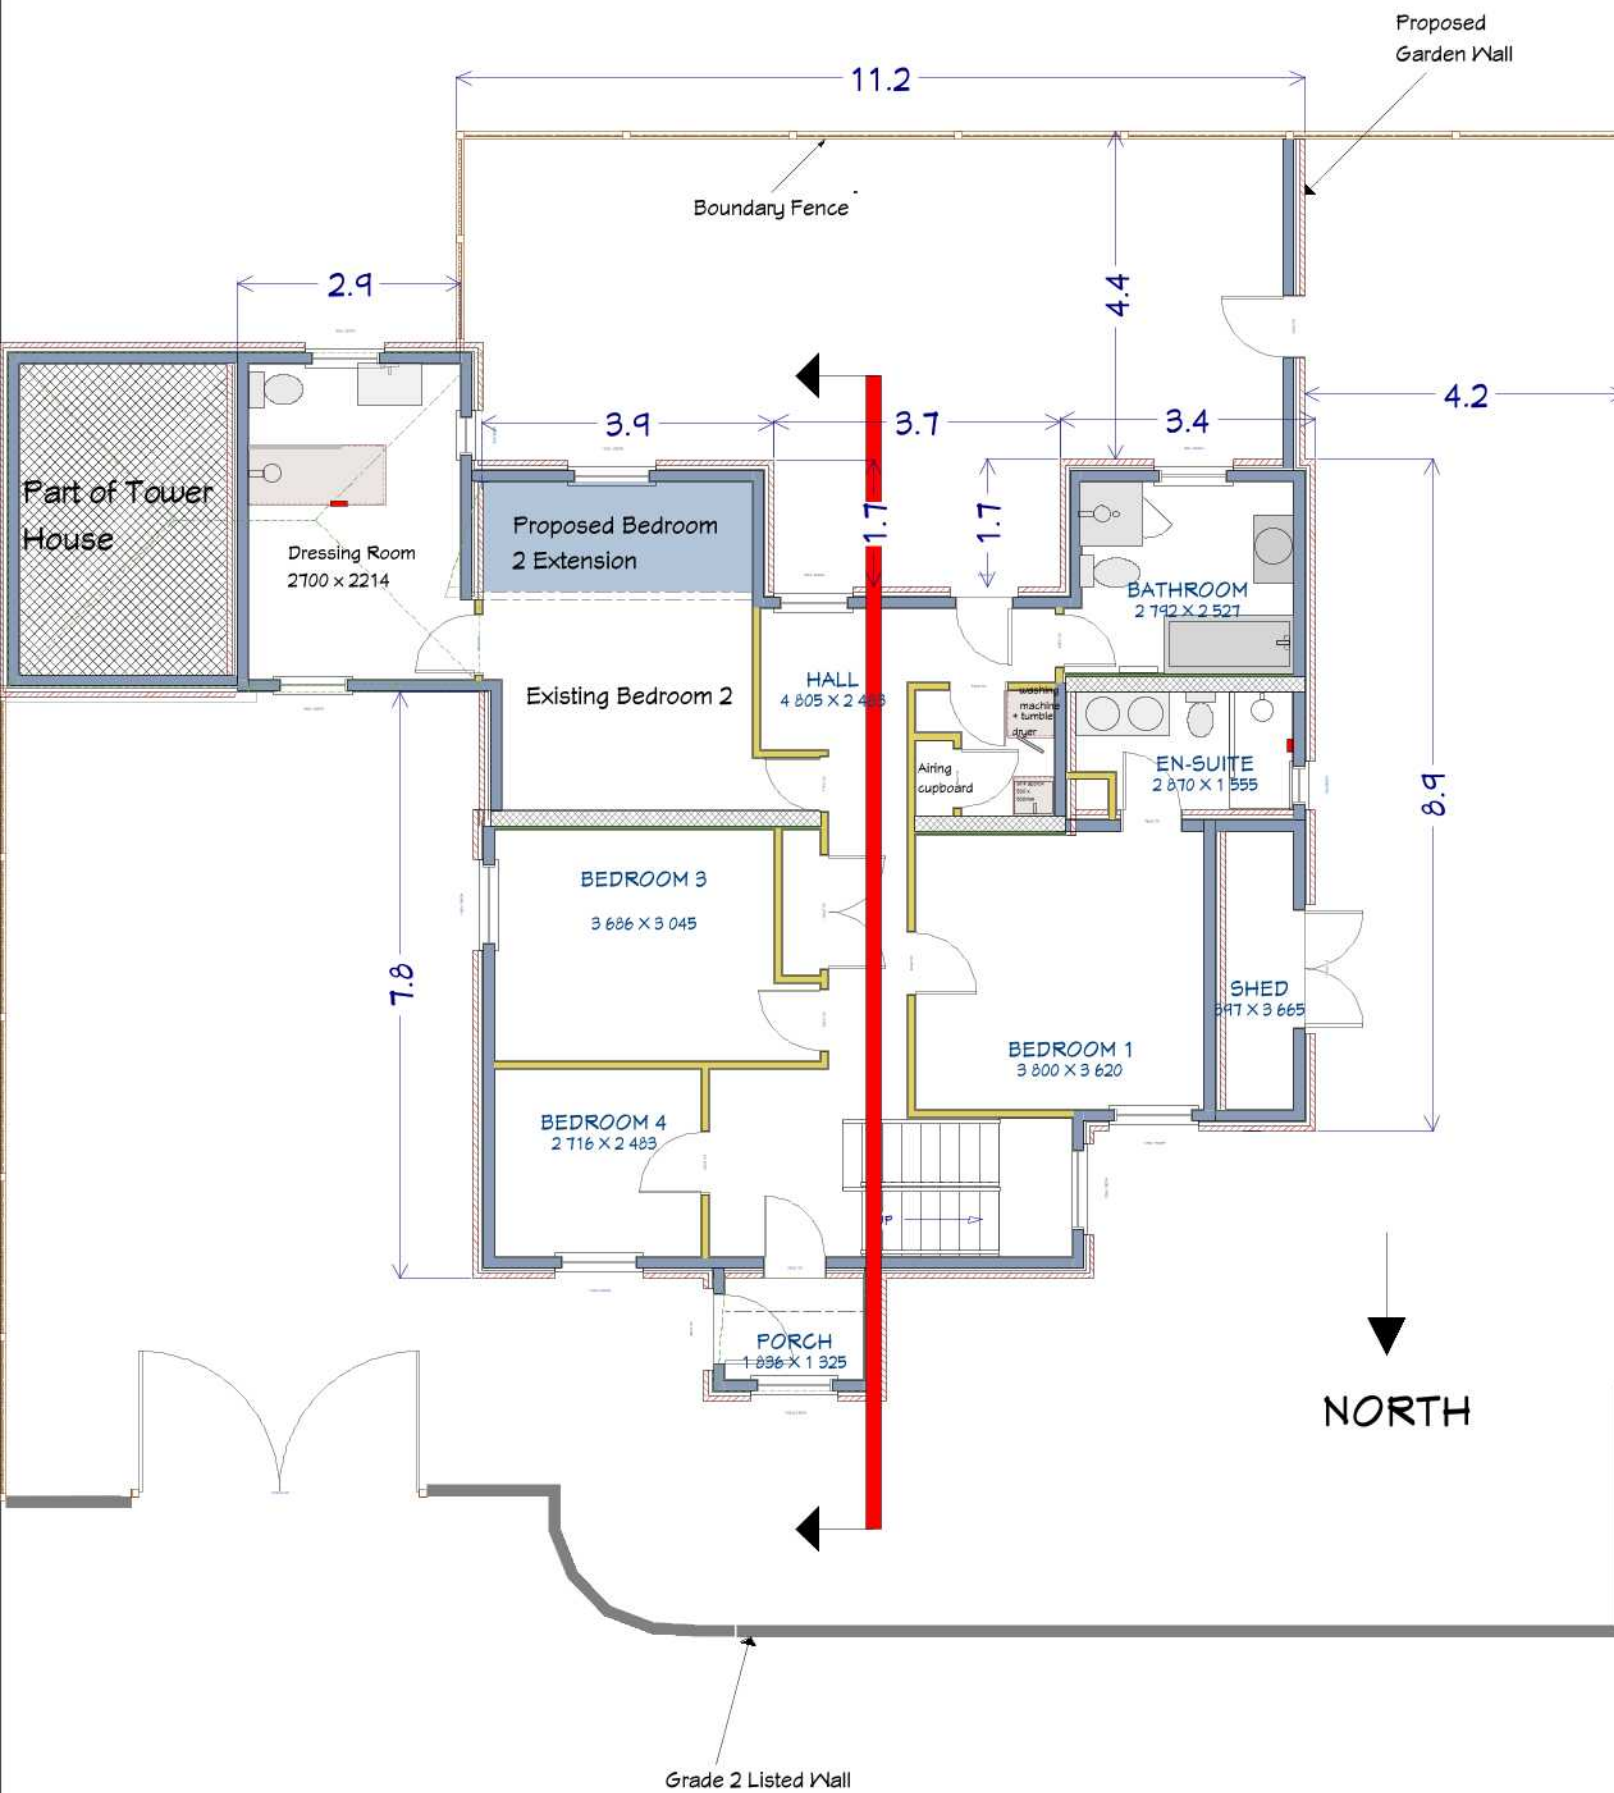

PROPOSED PLAN
GROUND FLOOR

SCALE 1:100

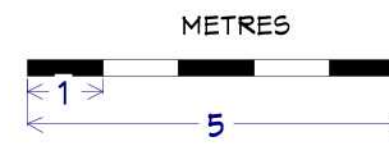

**West Elevation Cross-Section
cut down red line**

NORTH