


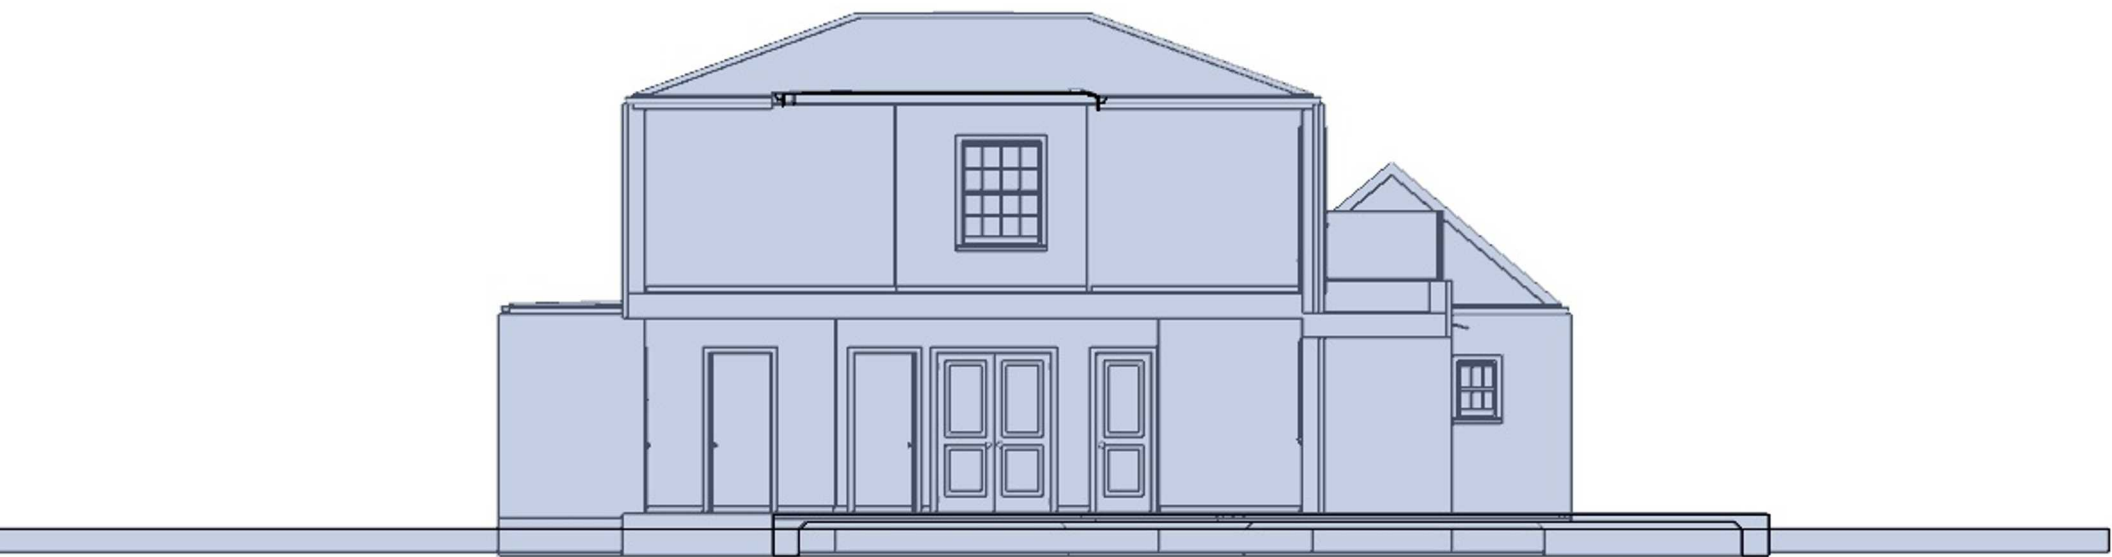

**PROPOSED WEST ELEVATION
CROSS-SECTION**

SCALE 1:100