


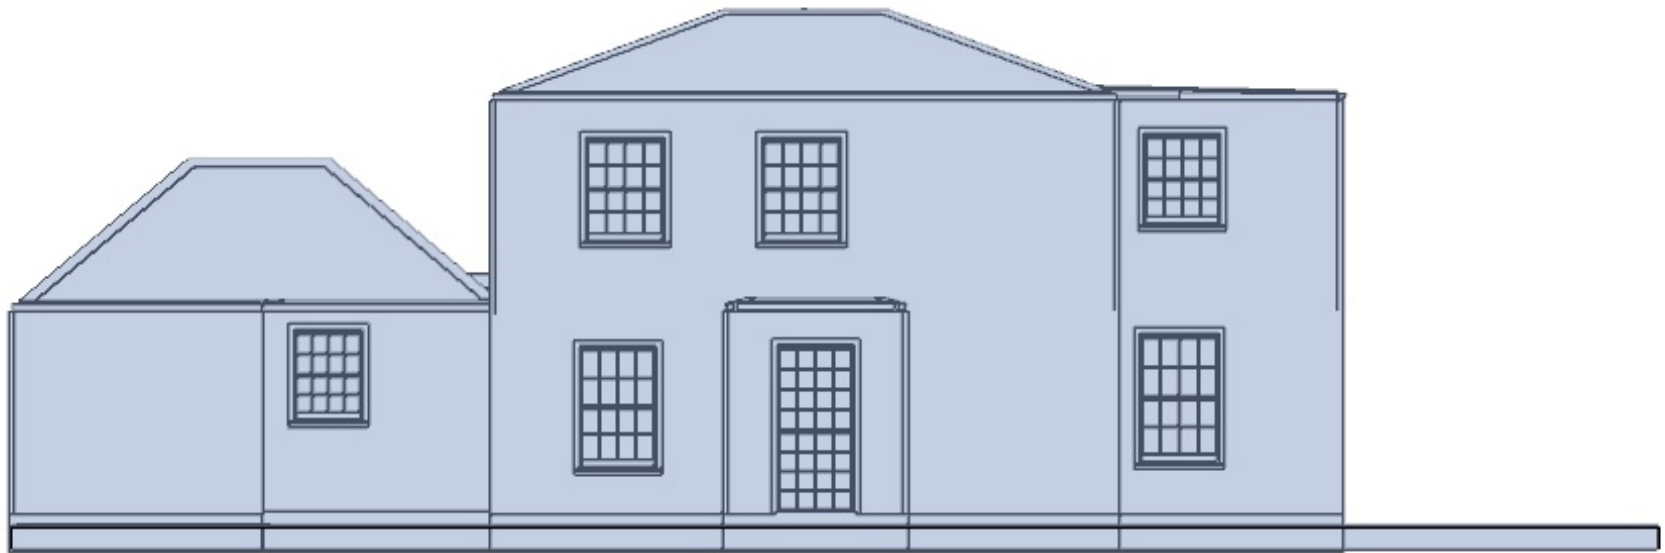

0 1 2 3 4 5
METRES

Proposed North elevation
scale 1:100