


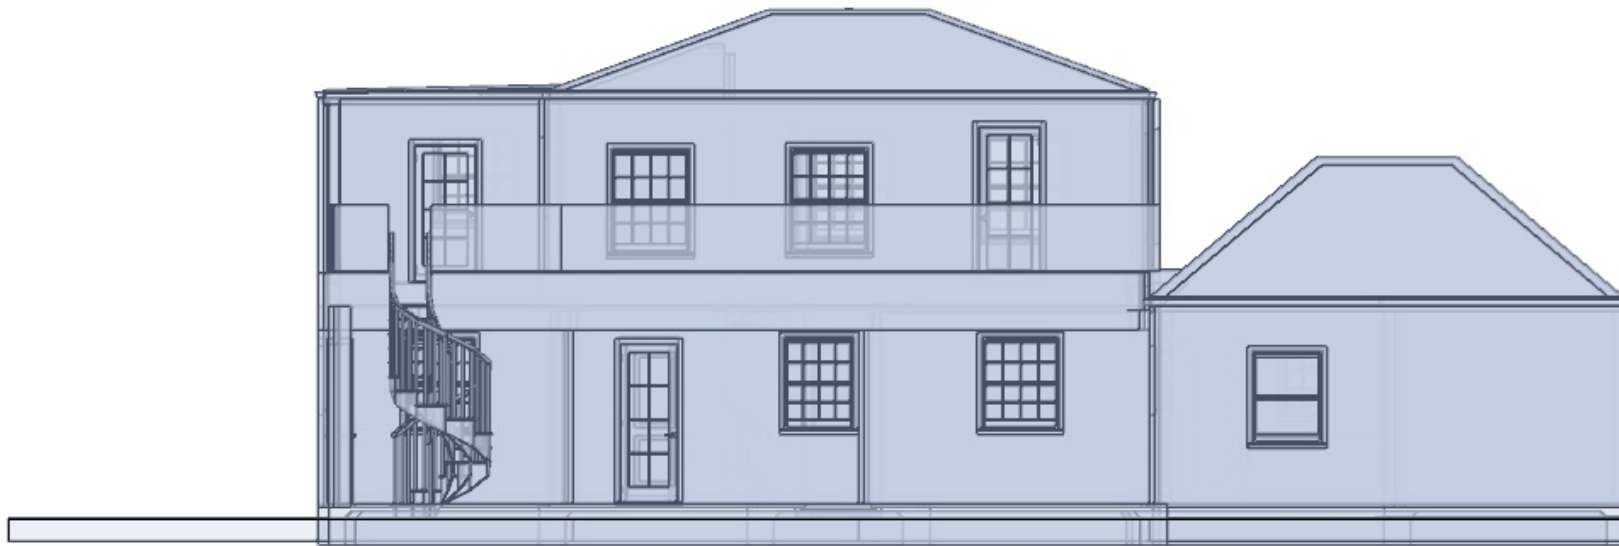

0 1 2 3 4 5
METRES

PROPOSED SOUTH ELEVATION
scale 1:100