


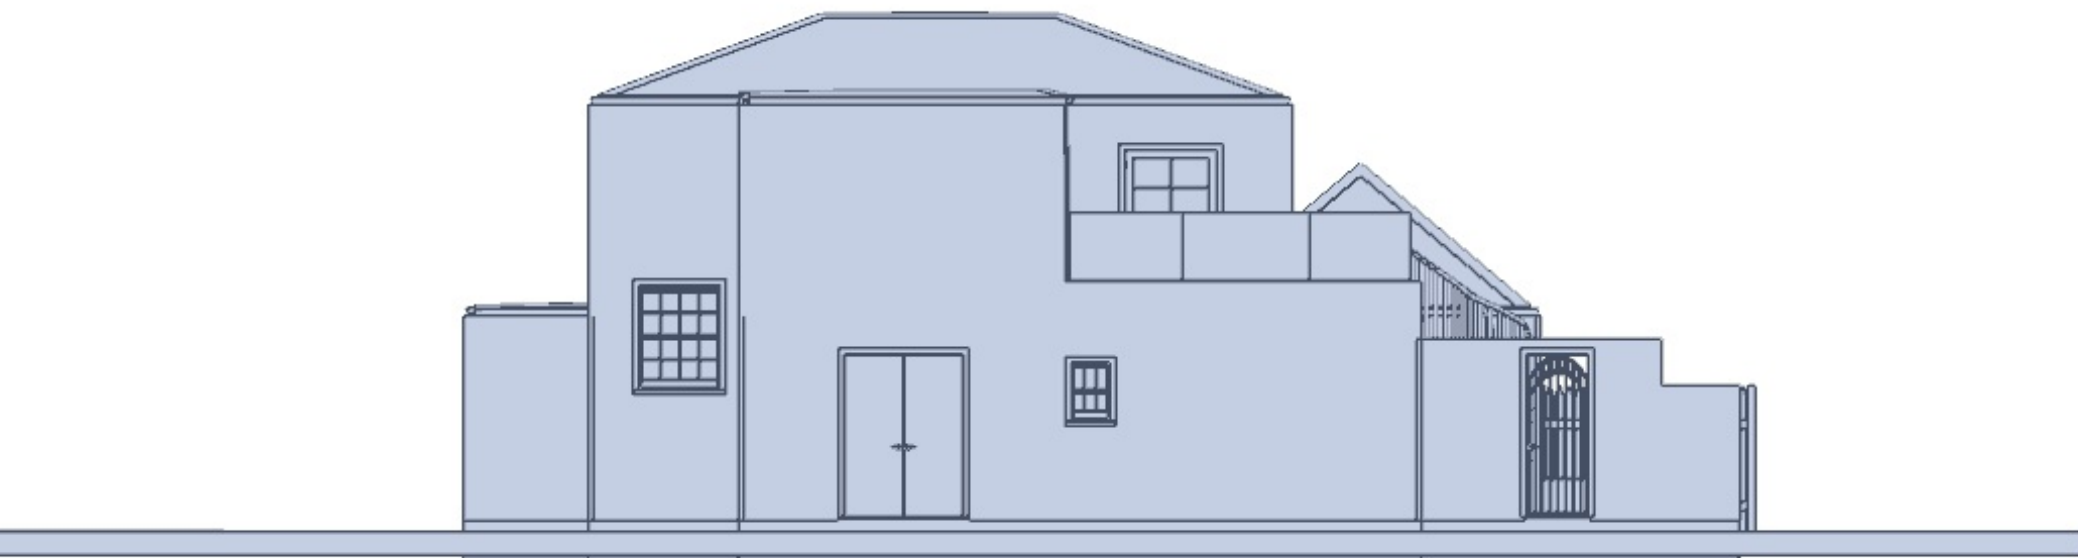

0 1 2 3 4 5

METRES

**Proposed West elevation
scale 1:100**