


ARUN DISTRICT COUNCIL

No.	AB	47	10	L
RECEIVED				

Window pane height to match
existing in front elevation

Drawing no 2, submitted with HB application

Dated 18/3/10

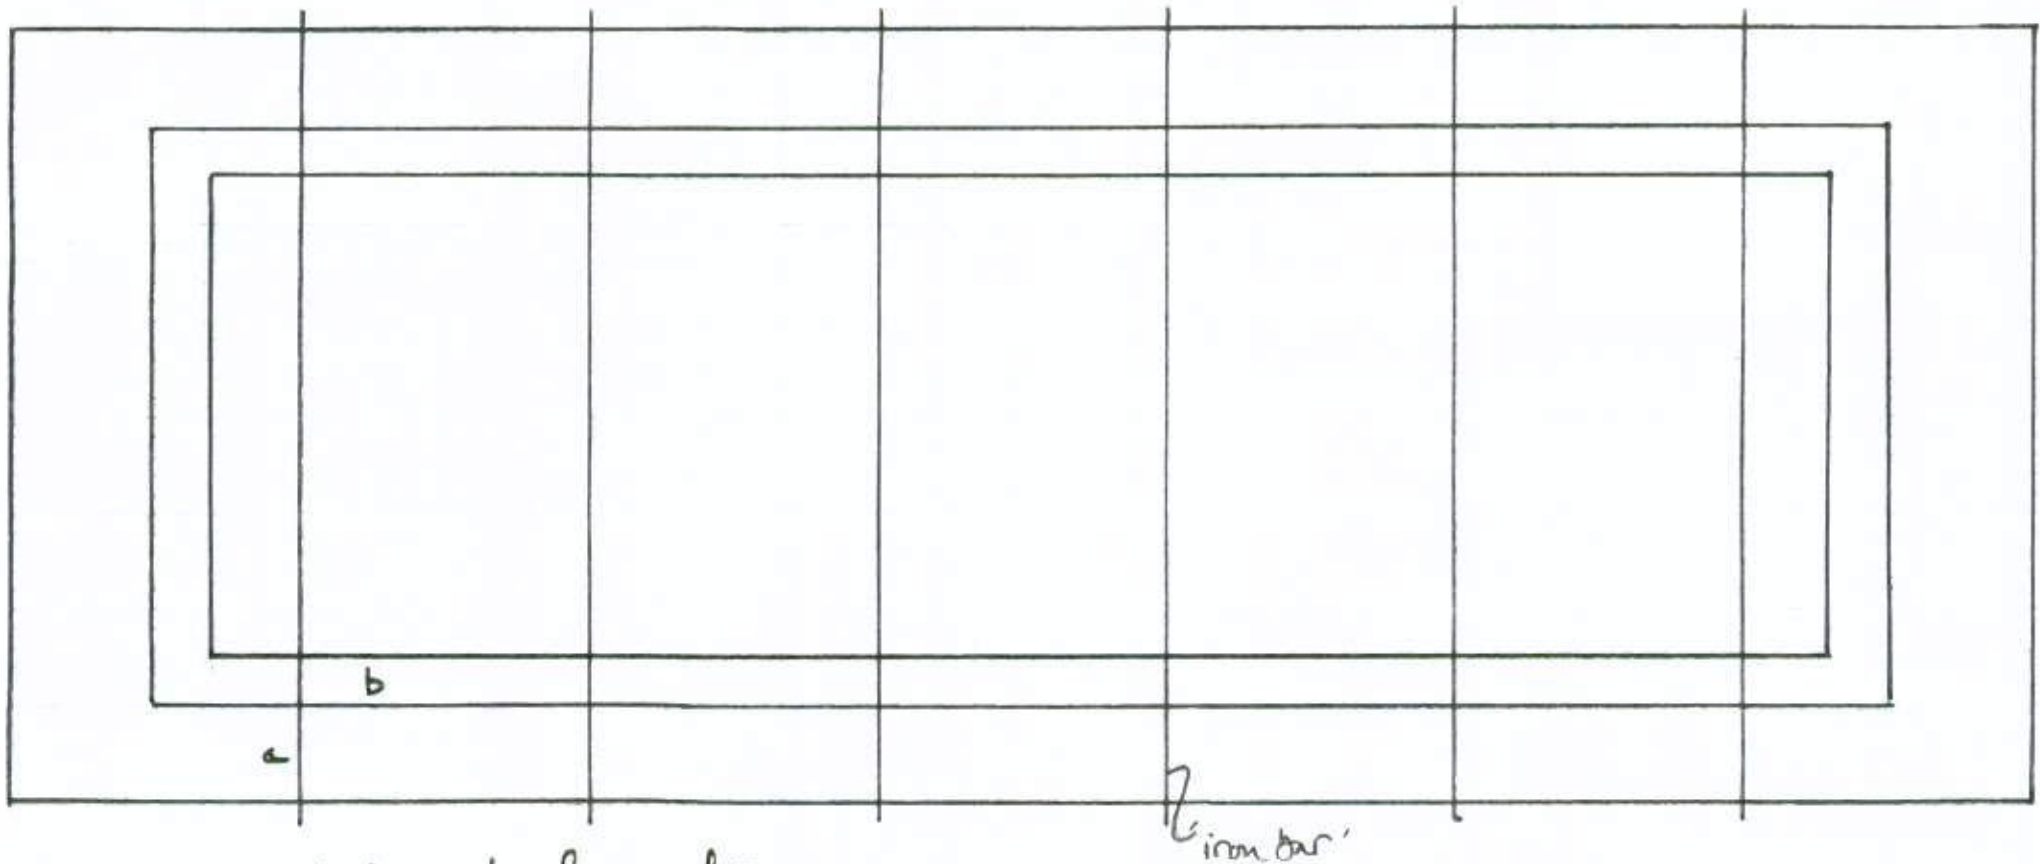

a - window outer frame of 50mm

b - window inner frame of 25mm

SCALE

One square = 10mm