


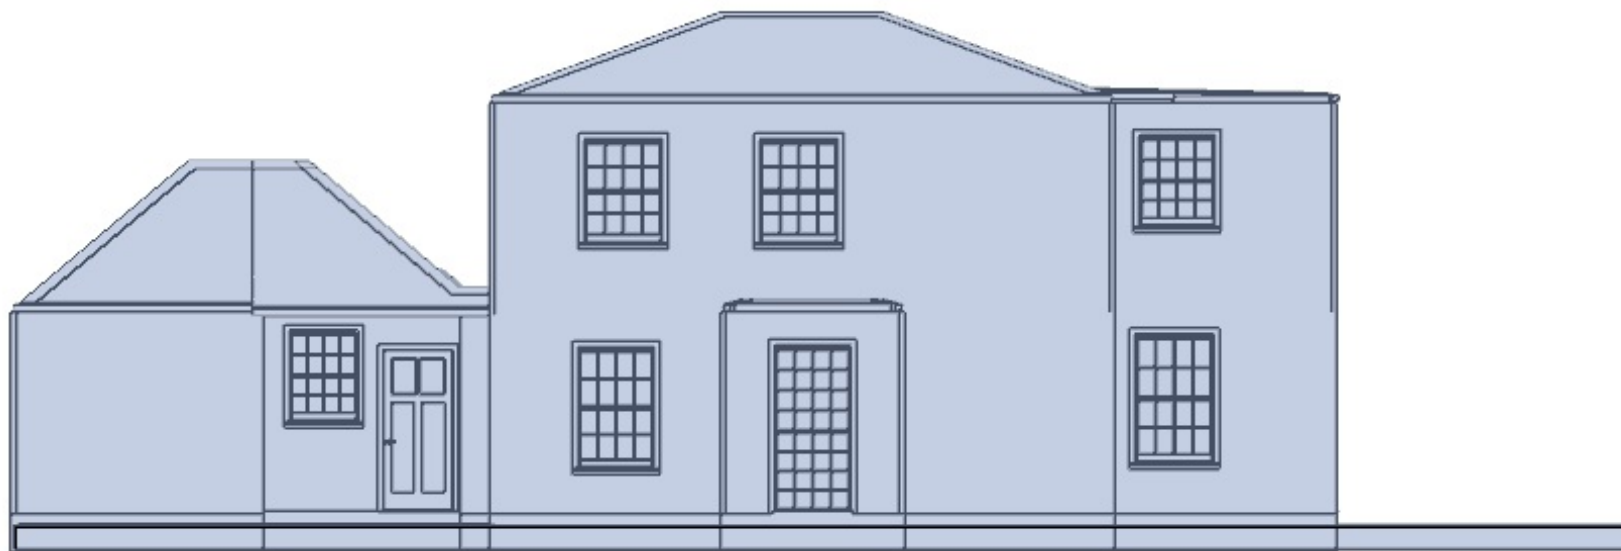

0 1 2 3 4 5
METRES

**Existing North elevation
scale 1:100**