


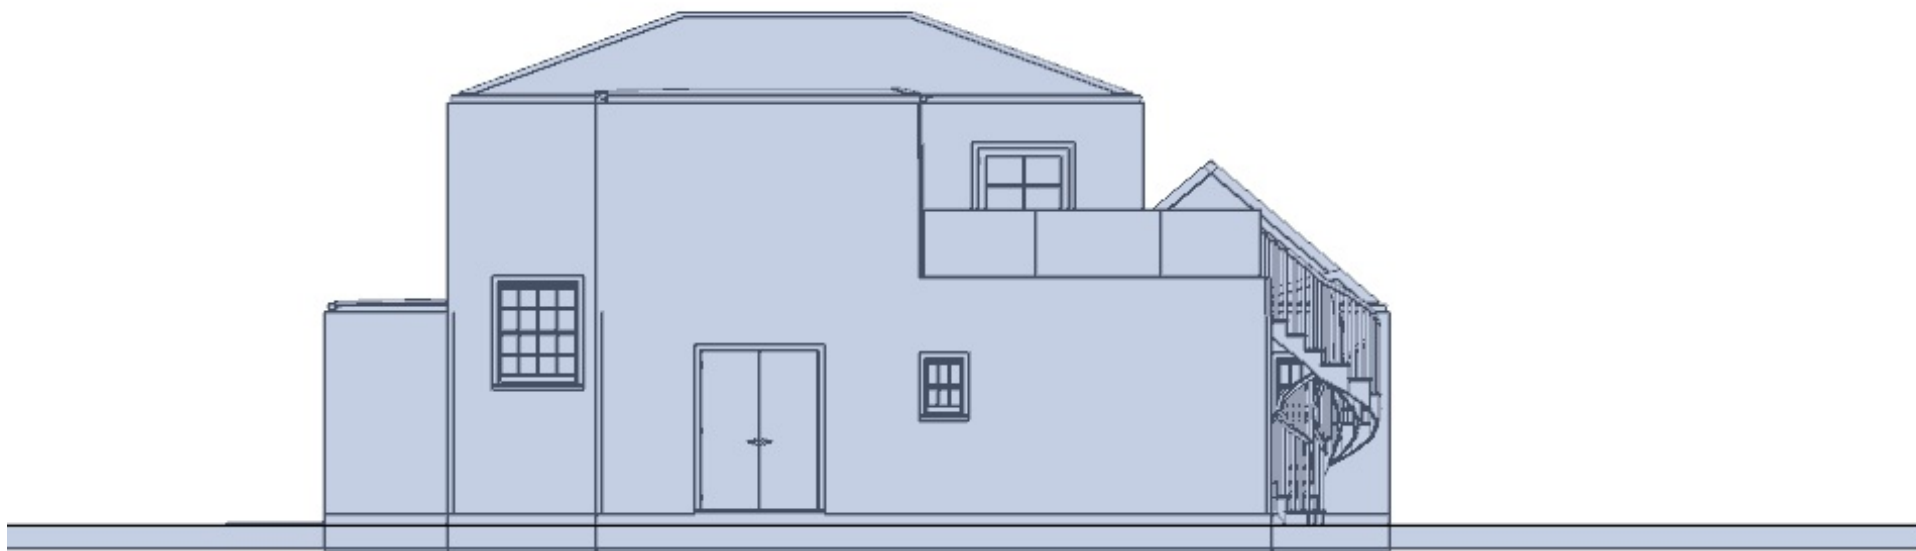

0 3 2 3 4 5

METRES

Existing West elevation

scale 1:100