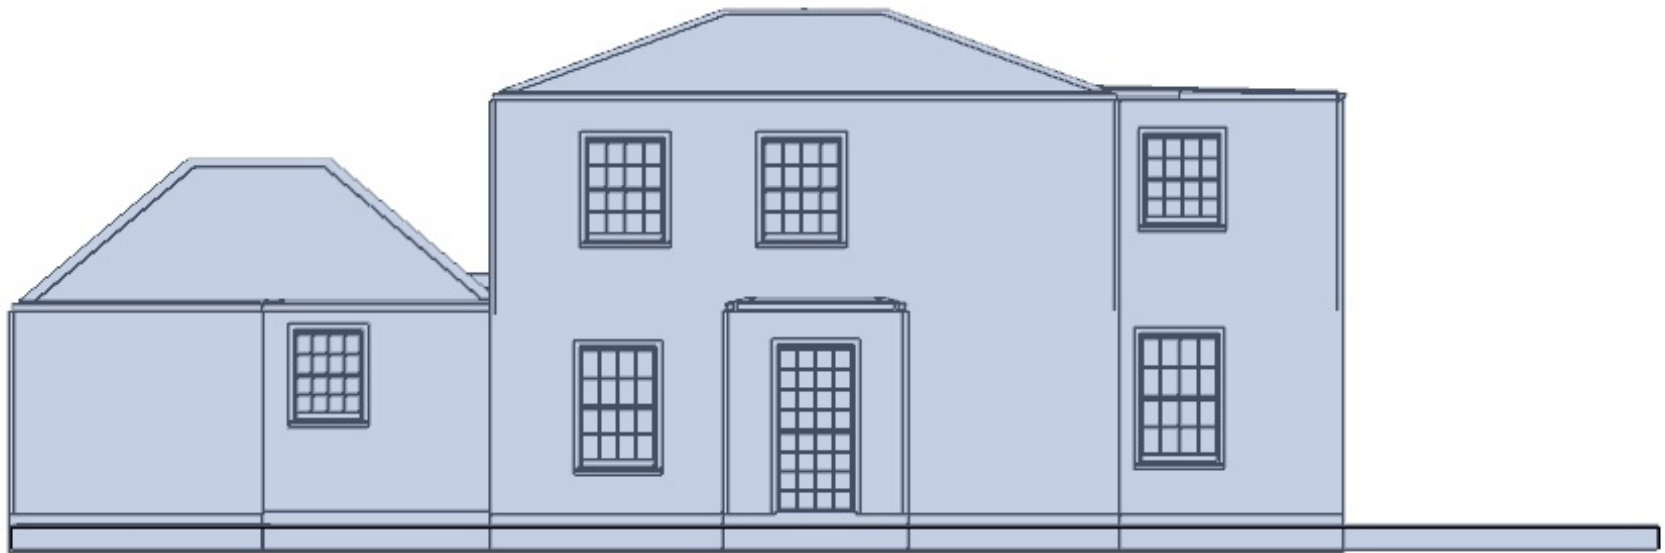


Proposed North elevation
scale 1:100