



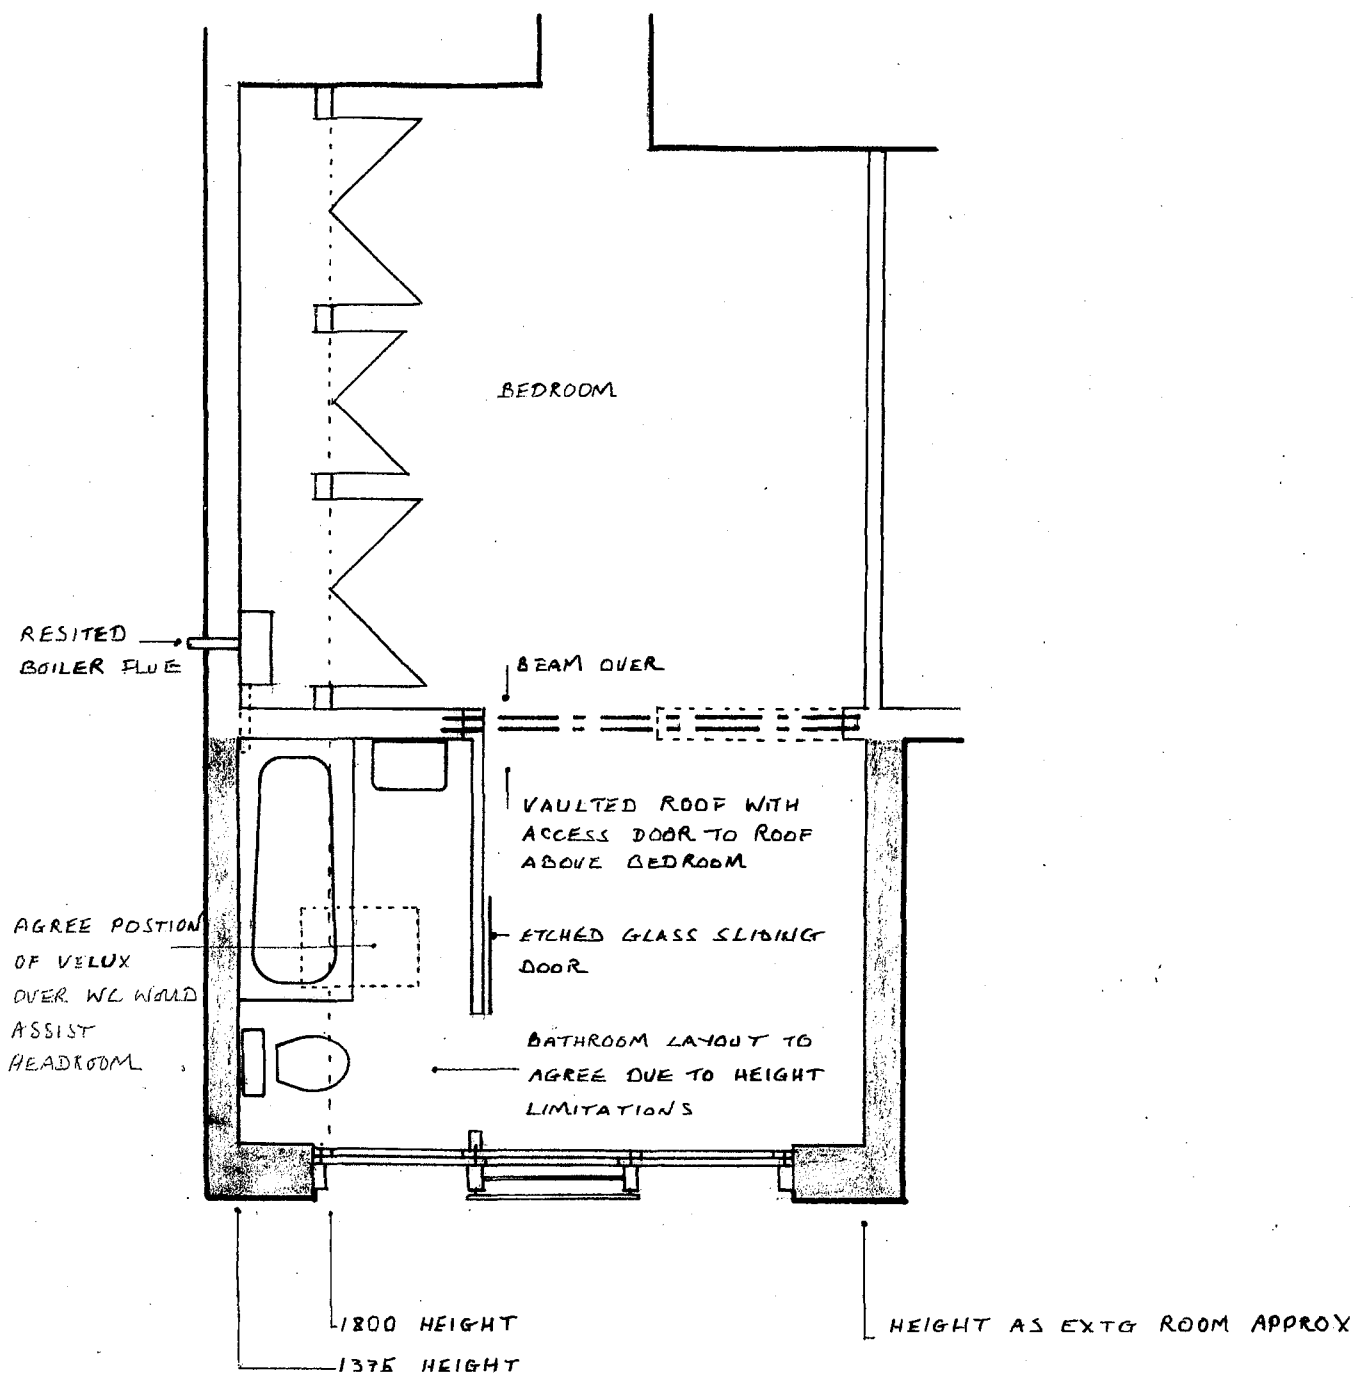

PROPOSED FIRST FLOOR PLAN

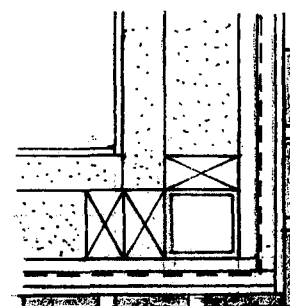

PLAN VIEW OF EXTERNAL WALL CONSTRUCTION SHOWING VERTICAL TIMBER BOARDING
SCALE 1:10

TUNMORE DESIGN and BUILD
UNIT 2 HOLLYACRE TODDINGTON LANE
LITTLEHAMPTON W.SUSSEX
BN17 7PP

t : 01903 723791
e : contact@tunmoredesign.co.uk

Rear extension

Coachman's Cottage
Kings Arms Hill
ARUNDEL
W Sussex
BN18 9BT

PROPOSED FIRST FLOOR PLAN

Date. Mar-22 Scale. 1:50 @ A3

Dwg No KA 6 Revn.

SCALE METRES

