


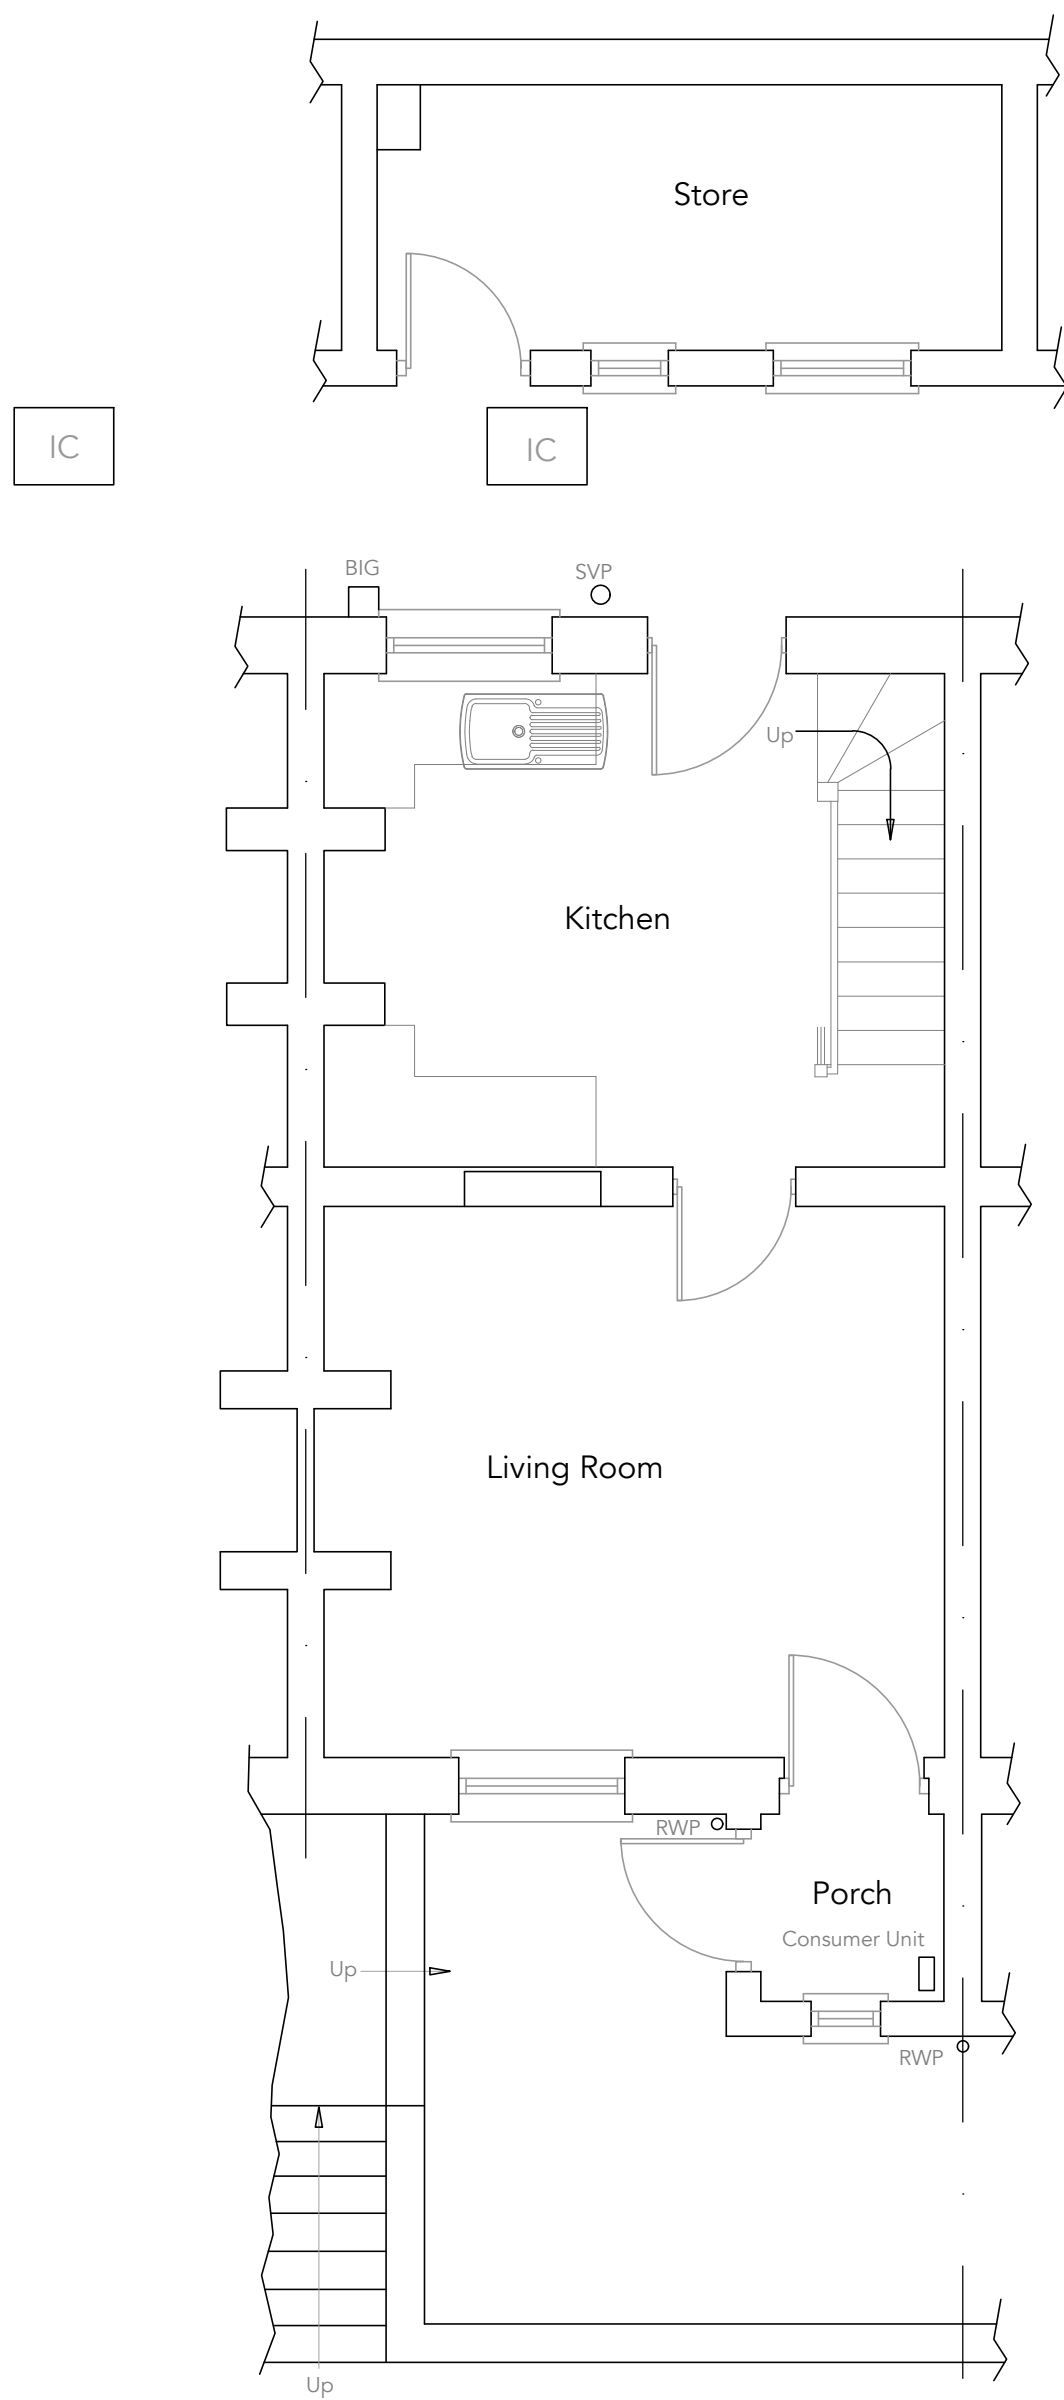


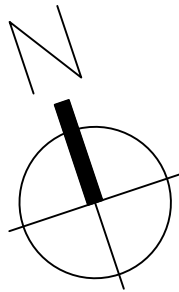


Ground Floor Plan
1:50

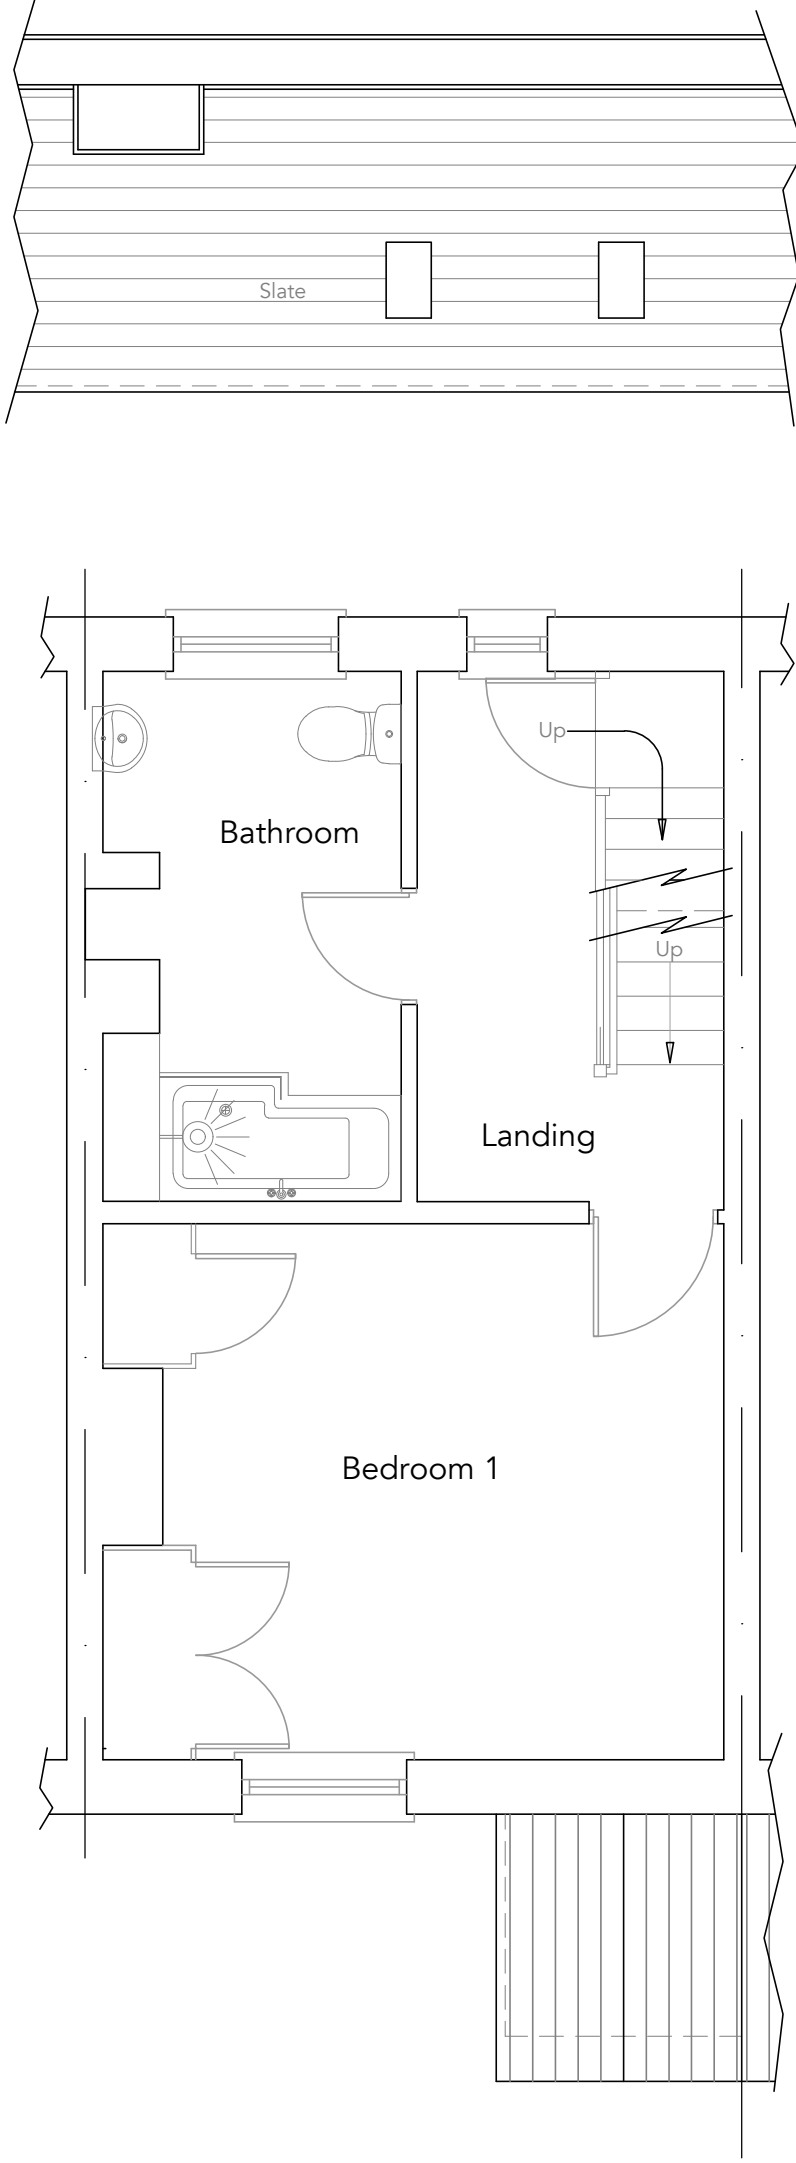

First Floor Plan
1:50

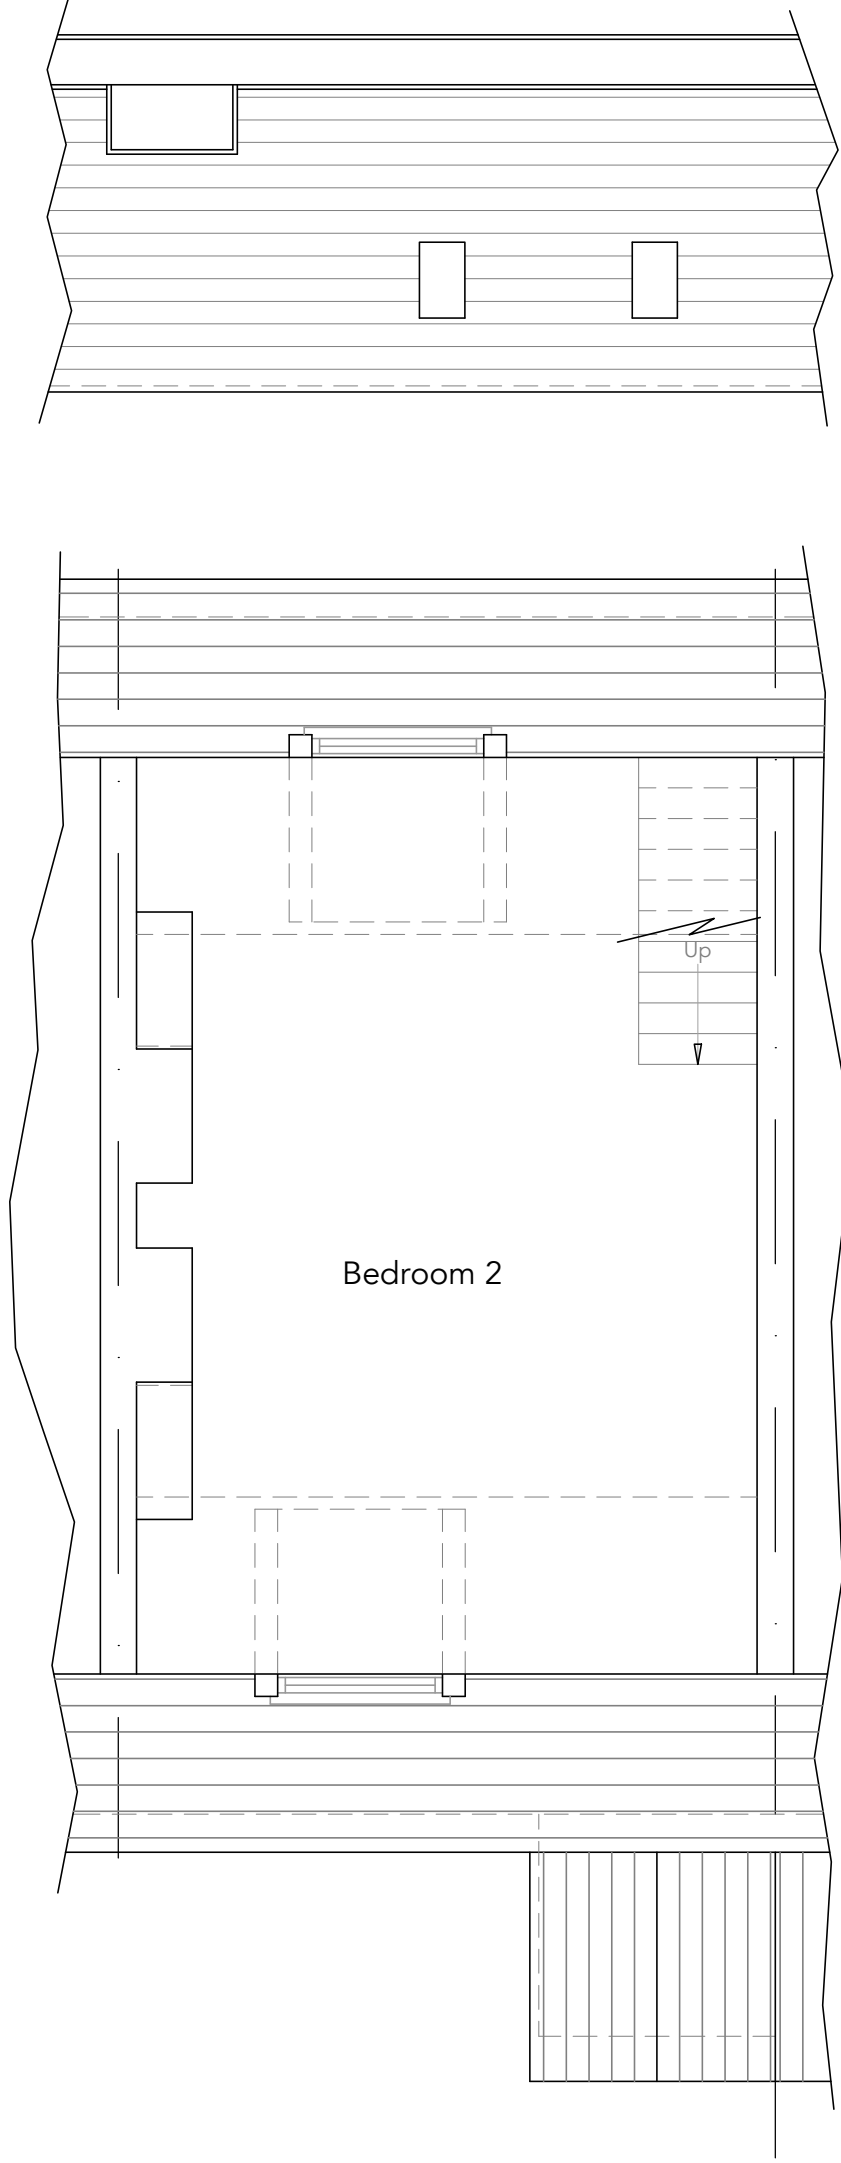

Second Floor Plan
1:50

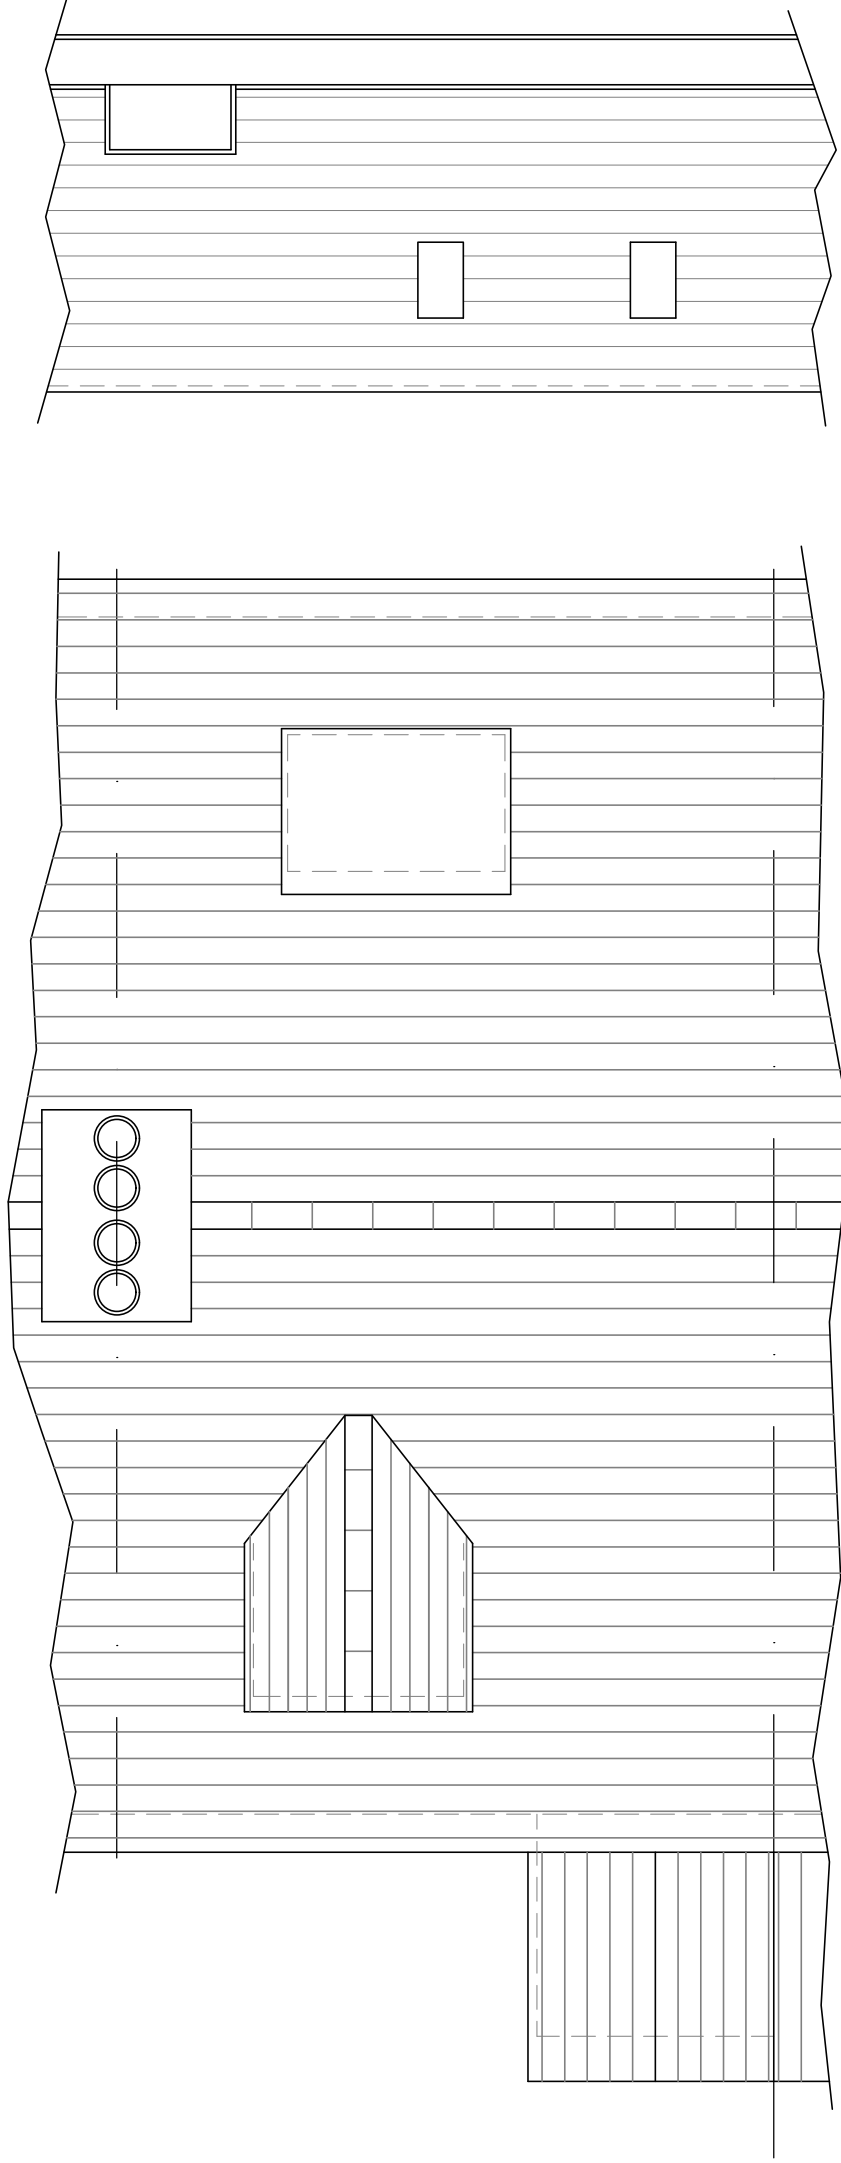

Roof Plan
1:50



Notes:

Revisions:

This drawing is the property of Fuller Architects and is not to be copied, reproduced, retained or disclosed to any unauthorised person either wholly or in part without prior consent. Do not scale from this drawing except for Planning purposes. Use all figured dimensions only. All figured dimensions to be checked on site prior to construction. All discrepancies, errors and omissions to be reported to Fuller Architects prior to construction. Layout and dimensions existing building to be checked on site.

FULLER

• ARCHITECTS •

01903 774754
info@fuller-architects.co.uk
fuller-architects.co.uk
103-105 Sea Road, East Preston,
BN16 1NX

Job Title
18 Bond Street, Arundel

Client
Ms. J. Webb

Drawing Name
Floor Plans and Roof Plan -
Existing

Drawing Status
Planning

Drawn by ALP Date June 26
Checked by LW Date June 26

Drawing Scale
1:50 at A1

Drawing No
260012/ 01

Revision