



North Elevation (Rear)

South Elevation (Front)

Carefully strip back the existing dormer, including slate-hung cheeks and lead flashings, to facilitate inspection and repair. Reinstall all elements to match the existing following localised repairs, including re-dressing or replacement of lead flashings where necessary. Redecorate timber joinery using a breathable linseed oil paint system in white.


Repair all existing timber window frames, casements and glazing beads using a timber repair system (e.g. Repair Care or approved equivalent). Retain, repair and decorate all existing profiles.

Repair all existing timber window frames, casements and glazing beads using a timber repair system (e.g. Repair Care or approved equivalent). Retain, repair and decorate all existing profiles.


Carefully rake out all mortar joints by hand. Existing lime mortar to be analysed by a specialist (e.g. The Lime Centre or similar approved) to determine its composition. Repoint using a matching lime mortar with recessed joints to match the existing finish.

Carry out repairs to the affected stone quoining, ensuring all repair work matches the existing stonework in appearance and finish.

Scale 1:100

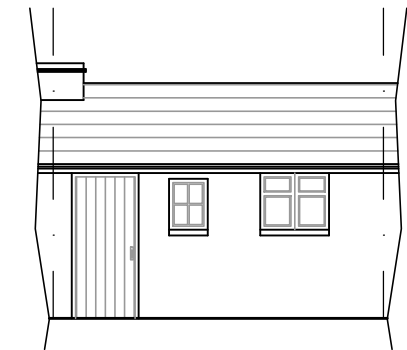

South Elevation (Outhouse)

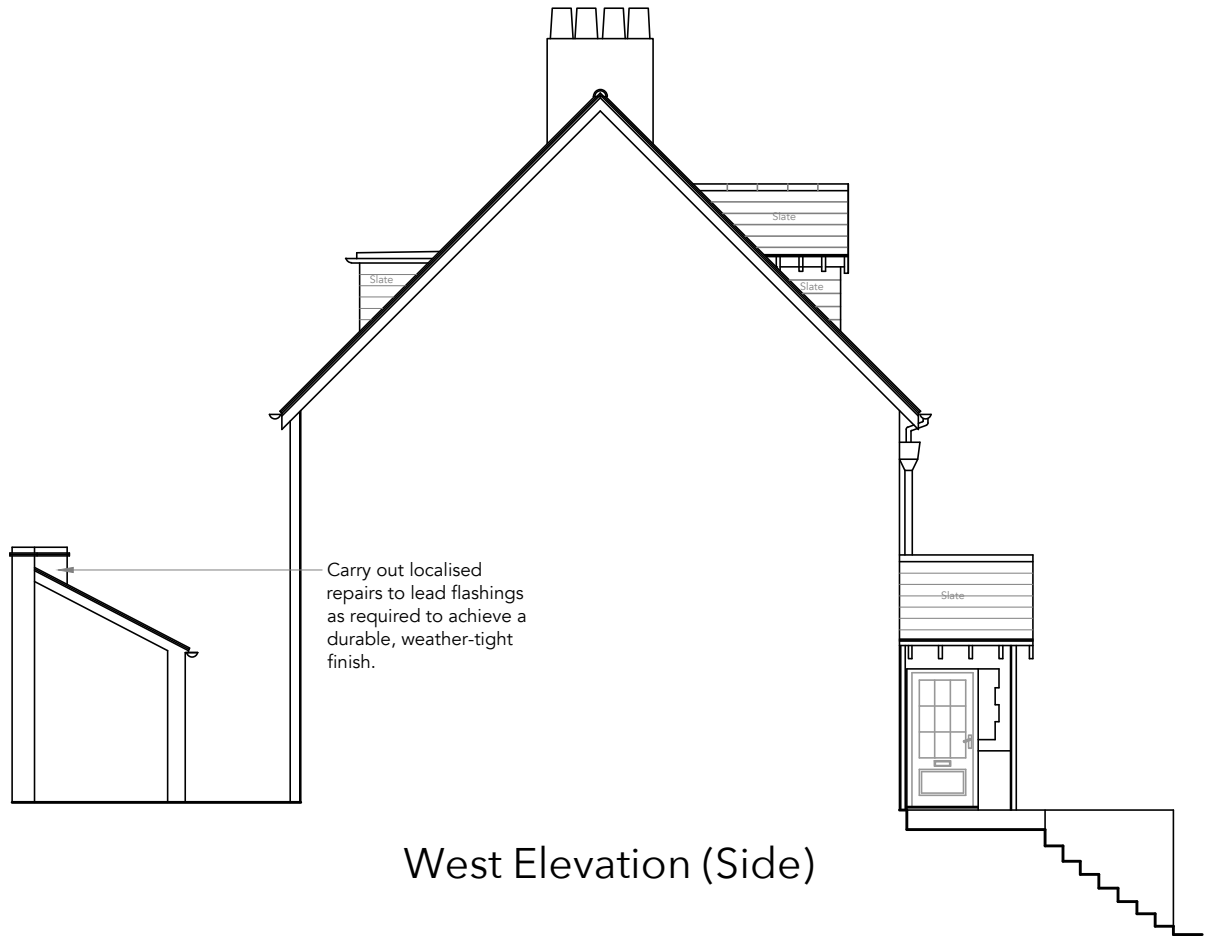

West Elevation (Side)

Carry out localised repairs to lead flashings as required to achieve a durable, weather-tight finish.

Notes:

Revisions:

A: Outhouse added

13/08/26

This drawing is the property of Fuller Architects and is not to be copied reproduced, retained or disclosed to any unauthorised person either wholly or in part without prior consent. Do not scale from this drawing except for Planning purposes. Use all figured dimensions only. All figured dimensions to be checked on site prior to construction. All discrepancies, errors and omissions to be reported to Fuller Architects prior to construction. Layout and dimensions existing building to be checked on site.

FULLER
• ARCHITECTS •

01903 774754
info@fuller-architects.co.uk
fuller-architects.co.uk
103-105 Sea Road, East Preston,
BN16 1NX

Job Title

18 Bond Street, Arundel

Client

Ms. J. Webb

Drawing Name

Elevations -
Proposed

Drawing Status

Planning

Drawn by ML

Date Jul 26

Checked by DF

Date Jul 26

Drawing Scale

1:100 at A3

Drawing No

260012/ 04

Revision

A