



WATERSHEDD

GENERAL NOTES:
Do not scale from this drawing.
Check drawing on receipt and immediately report any discrepancies to the Architect.
Verify all dimensions and levels on site prior to construction.
The contents of this drawing are Watershed Developments LTD copyright and shall not be re-used without their written permission.


PLANNING

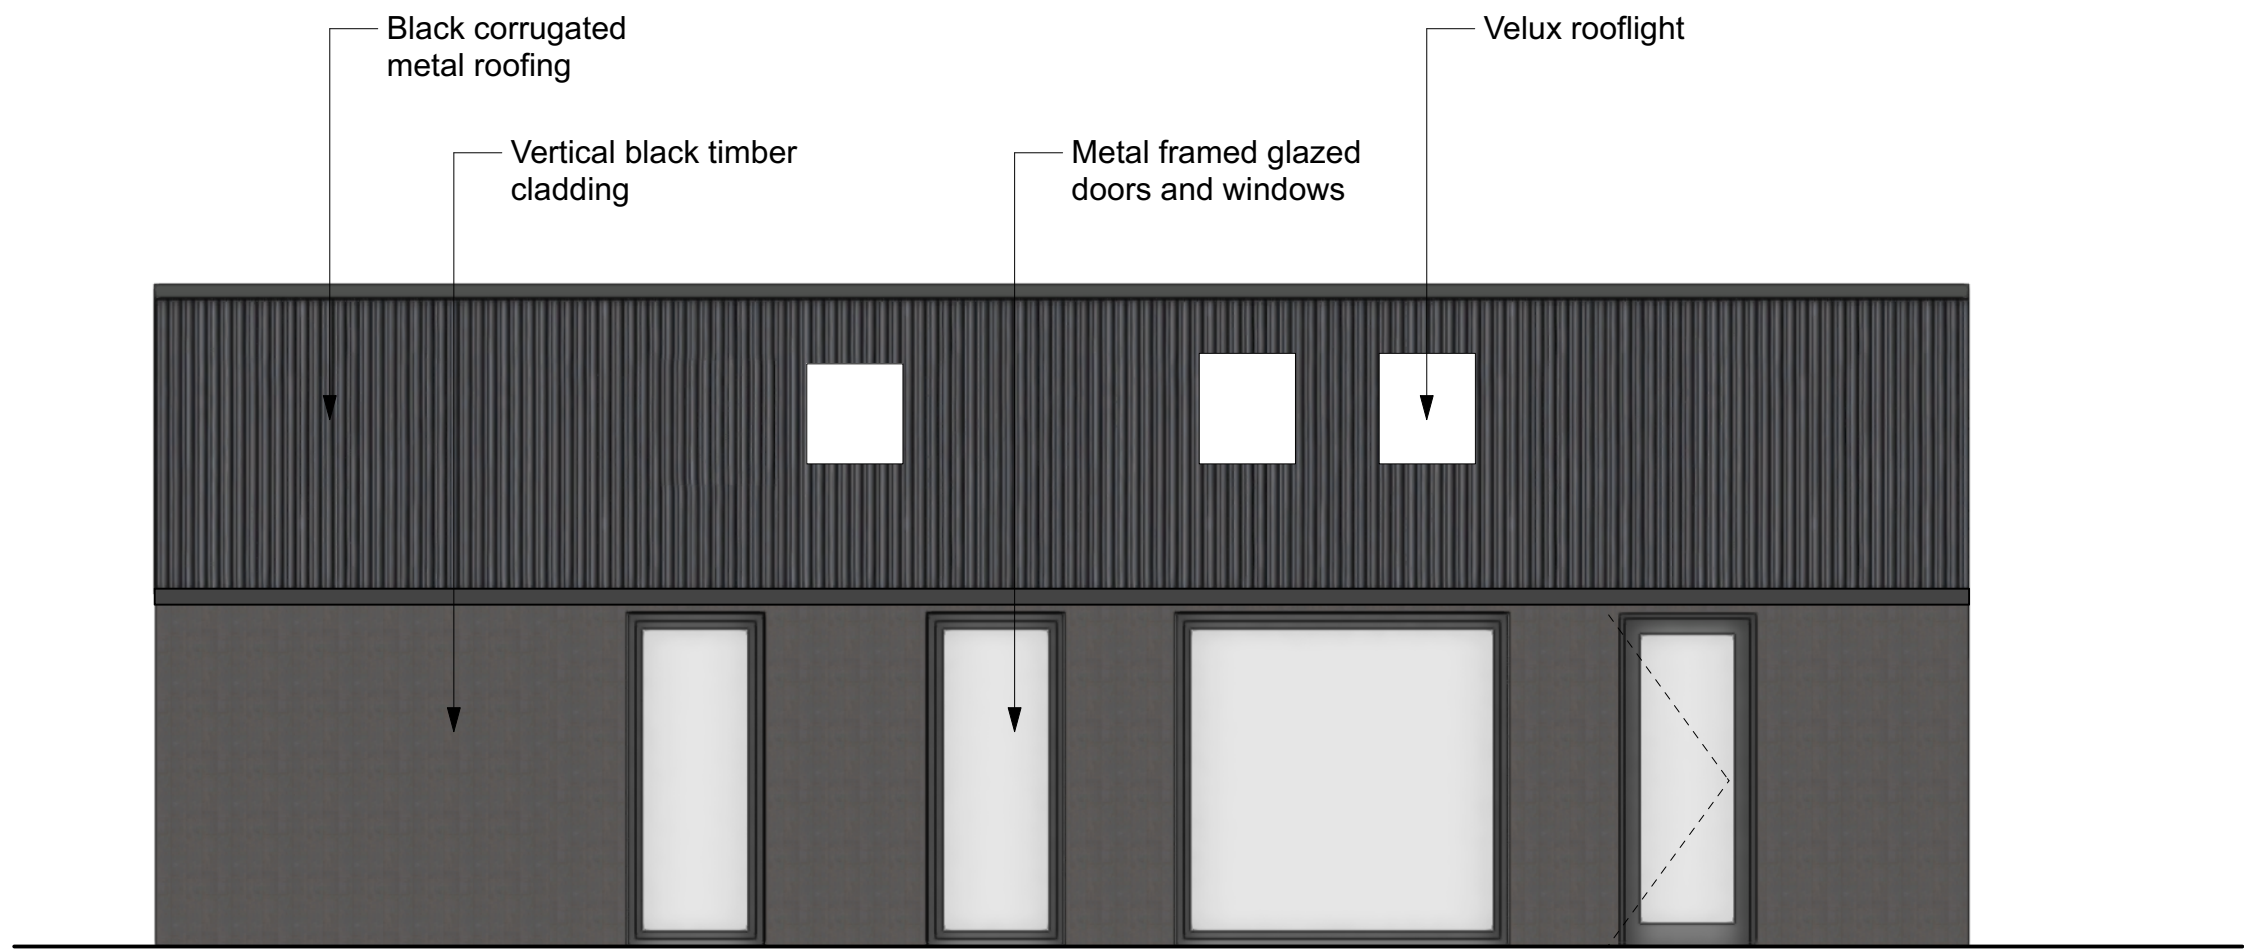


1 Proposed North Elevation
Scale: 1:50

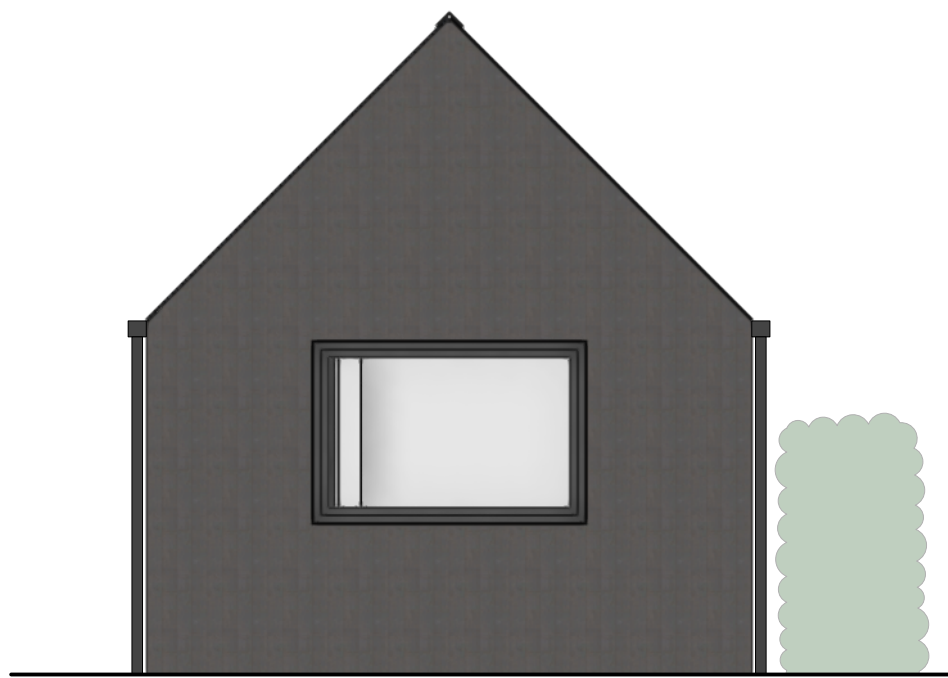


2 Proposed West Elevation
Scale: 1:50

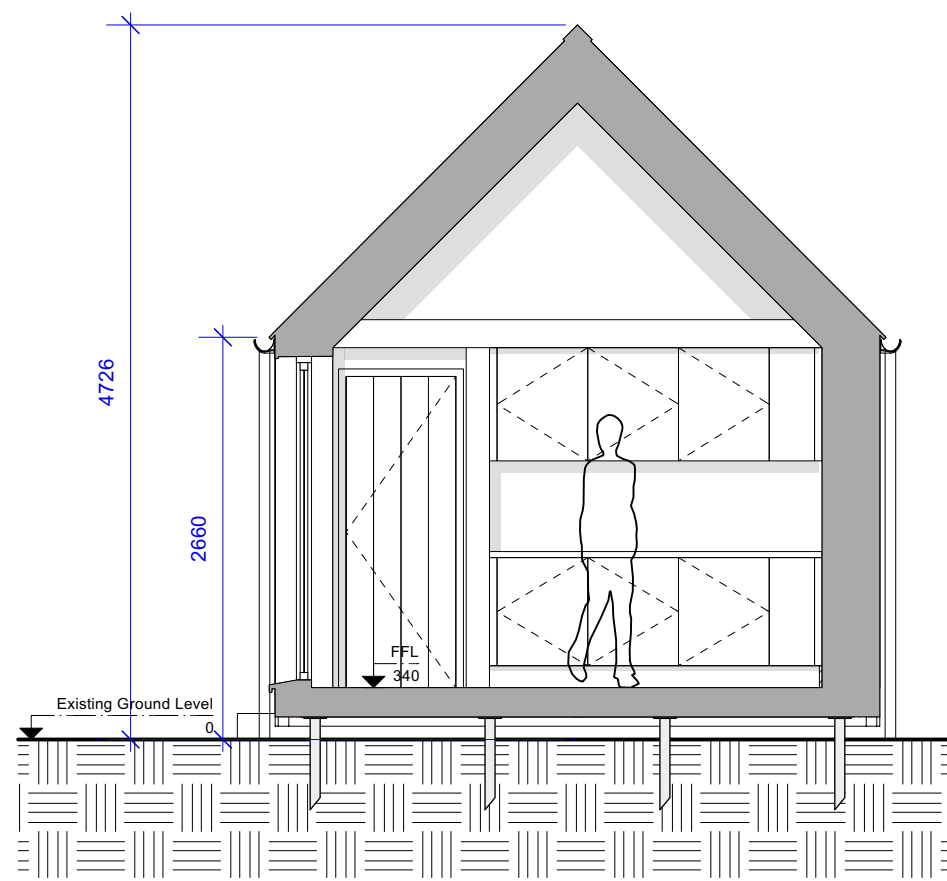


5 Outbuilding Section
Scale: 1:50

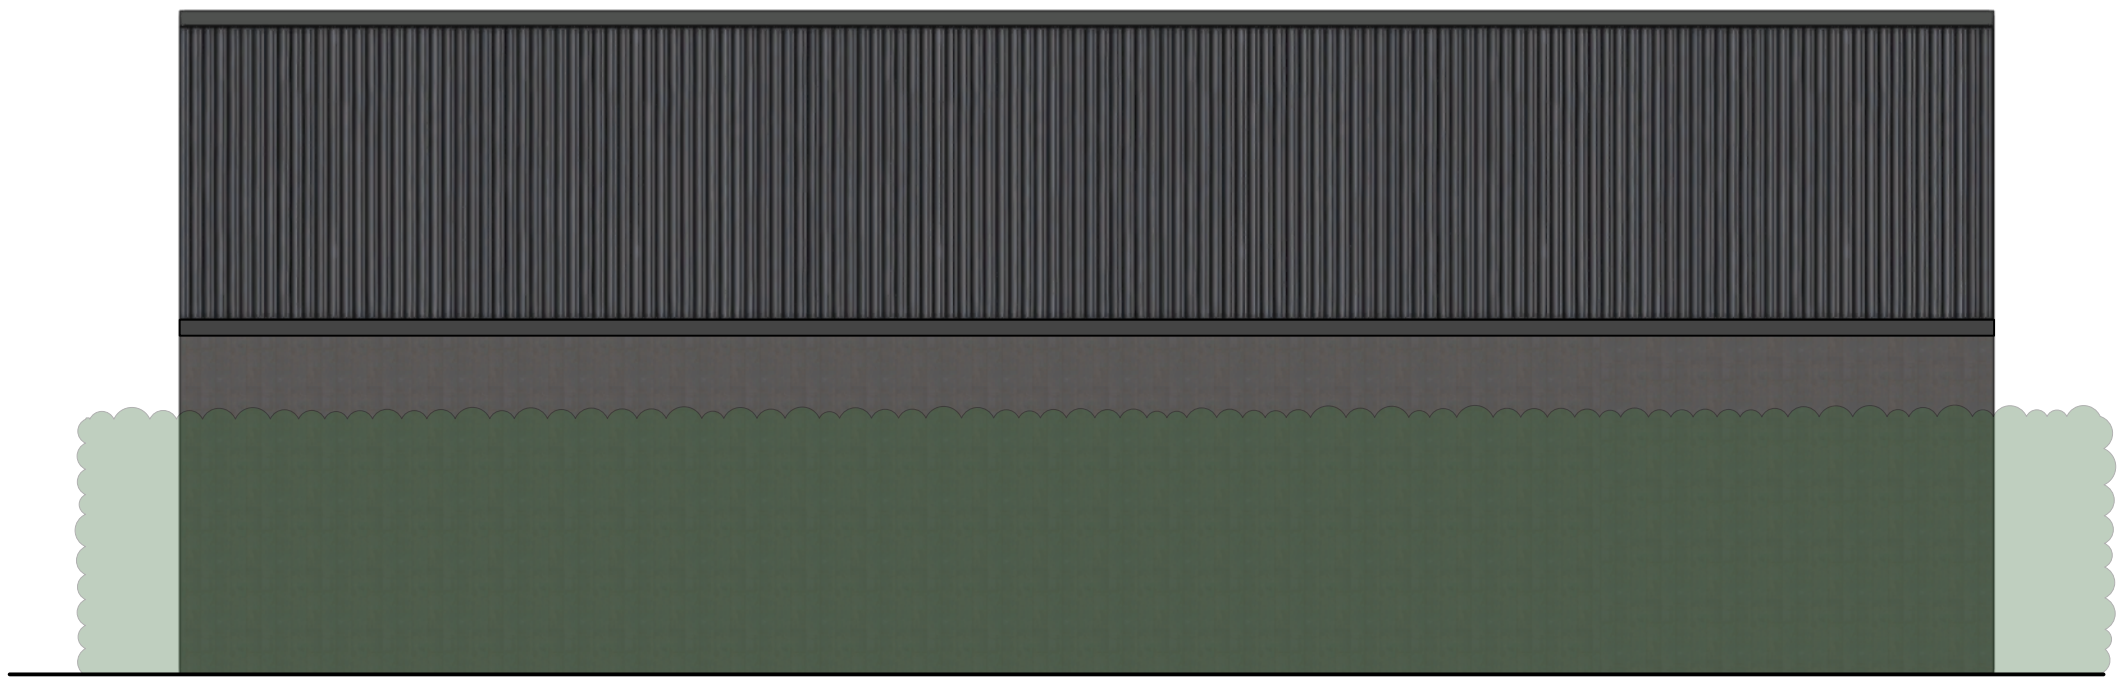

3 Proposed South Elevation
Scale: 1:50

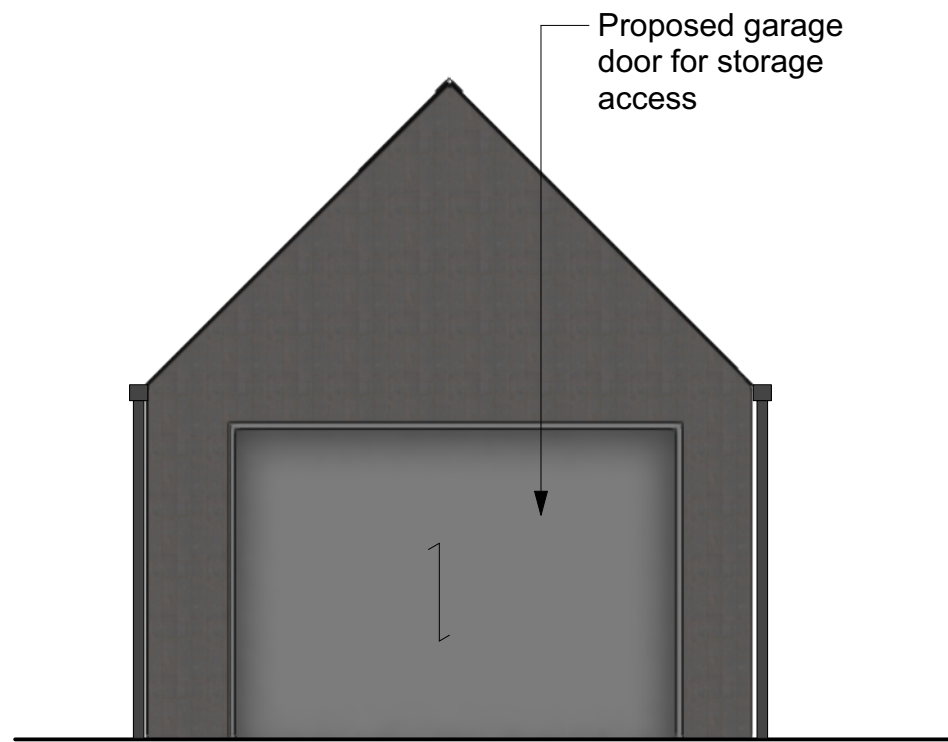

4 Proposed East Elevation
Scale: 1:50

 

Revisions

Drawing
Proposed Outbuilding Elevations

Project	Scale
Torton Hill Road	1:200 @ A1 NTS @ A3
Sheet Number	Revision
22005-104	

