

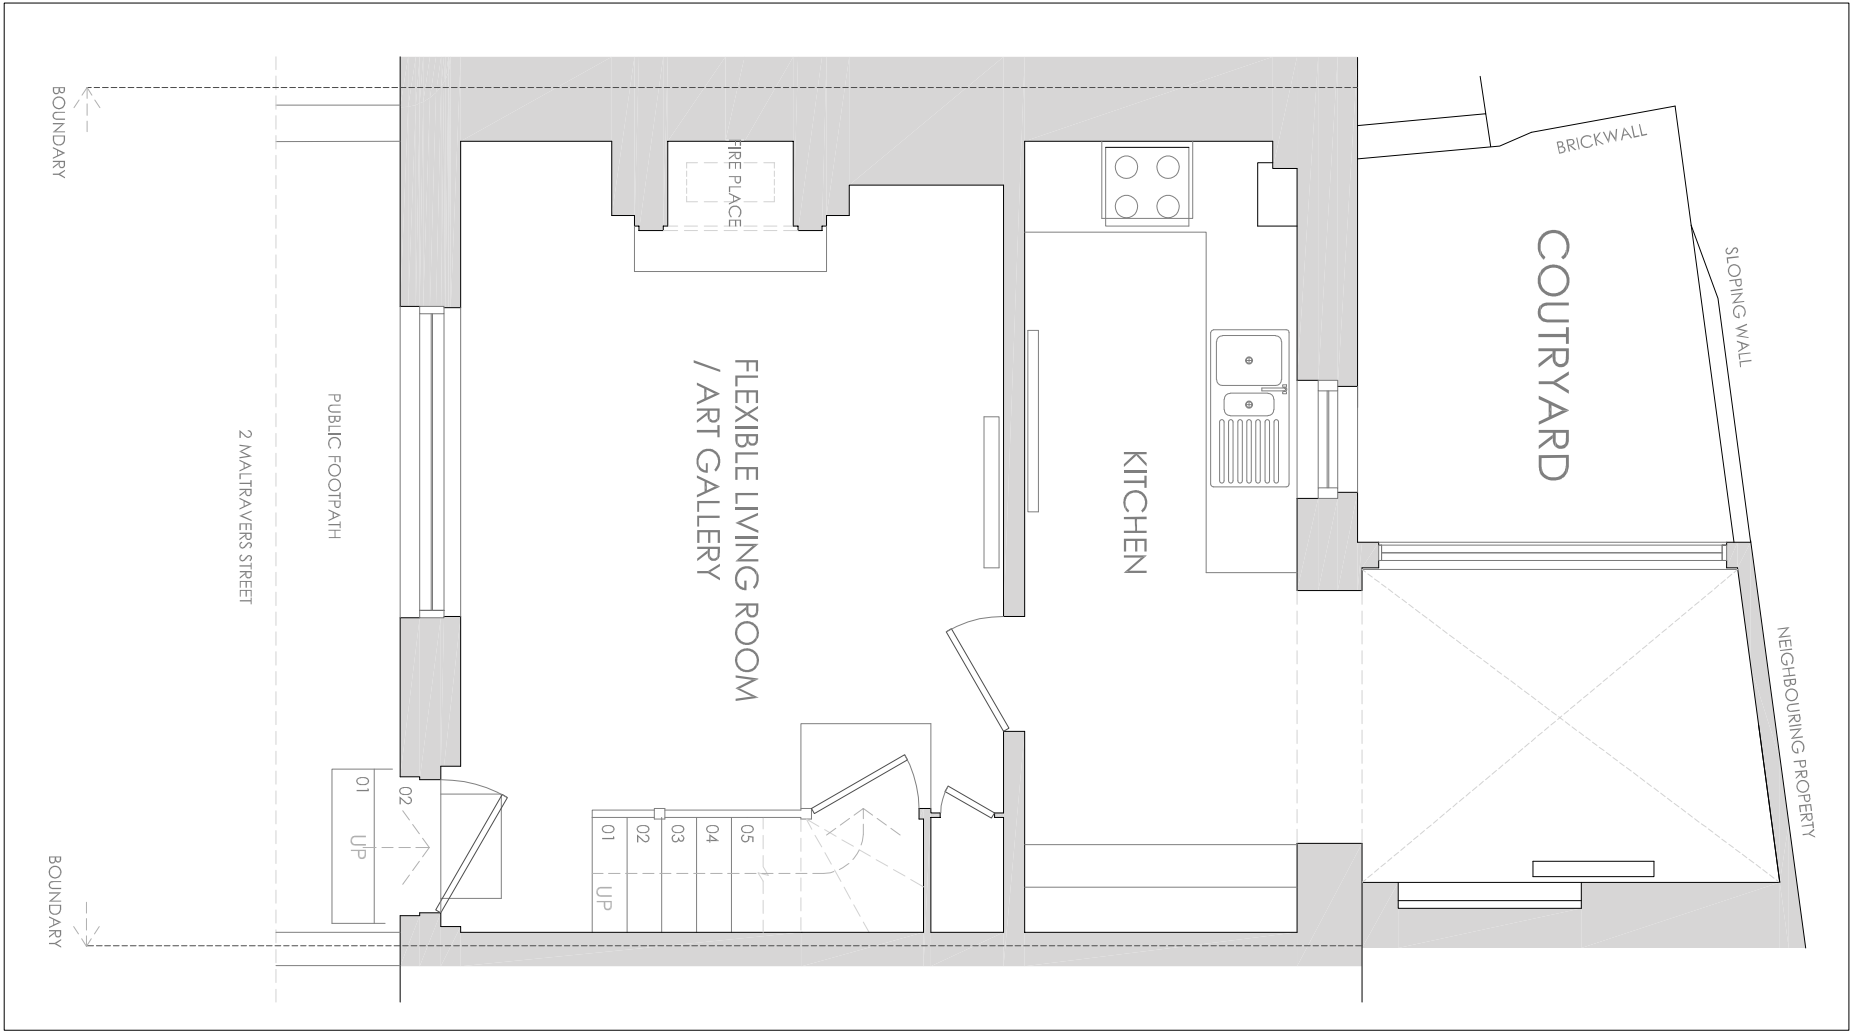


This drawing has been prepared for the purpose of gaining planning permission only and does not purport to be a working or contractual drawing and should not be used for any building or contractual purposes. This drawing has been prepared based on survey drawings and information prepared by others. All dimensions and levels on all drawings must be checked and verified on site before commencement of works.


© VICTORIA HOLLAND ARCHITECTURE LTD 2022

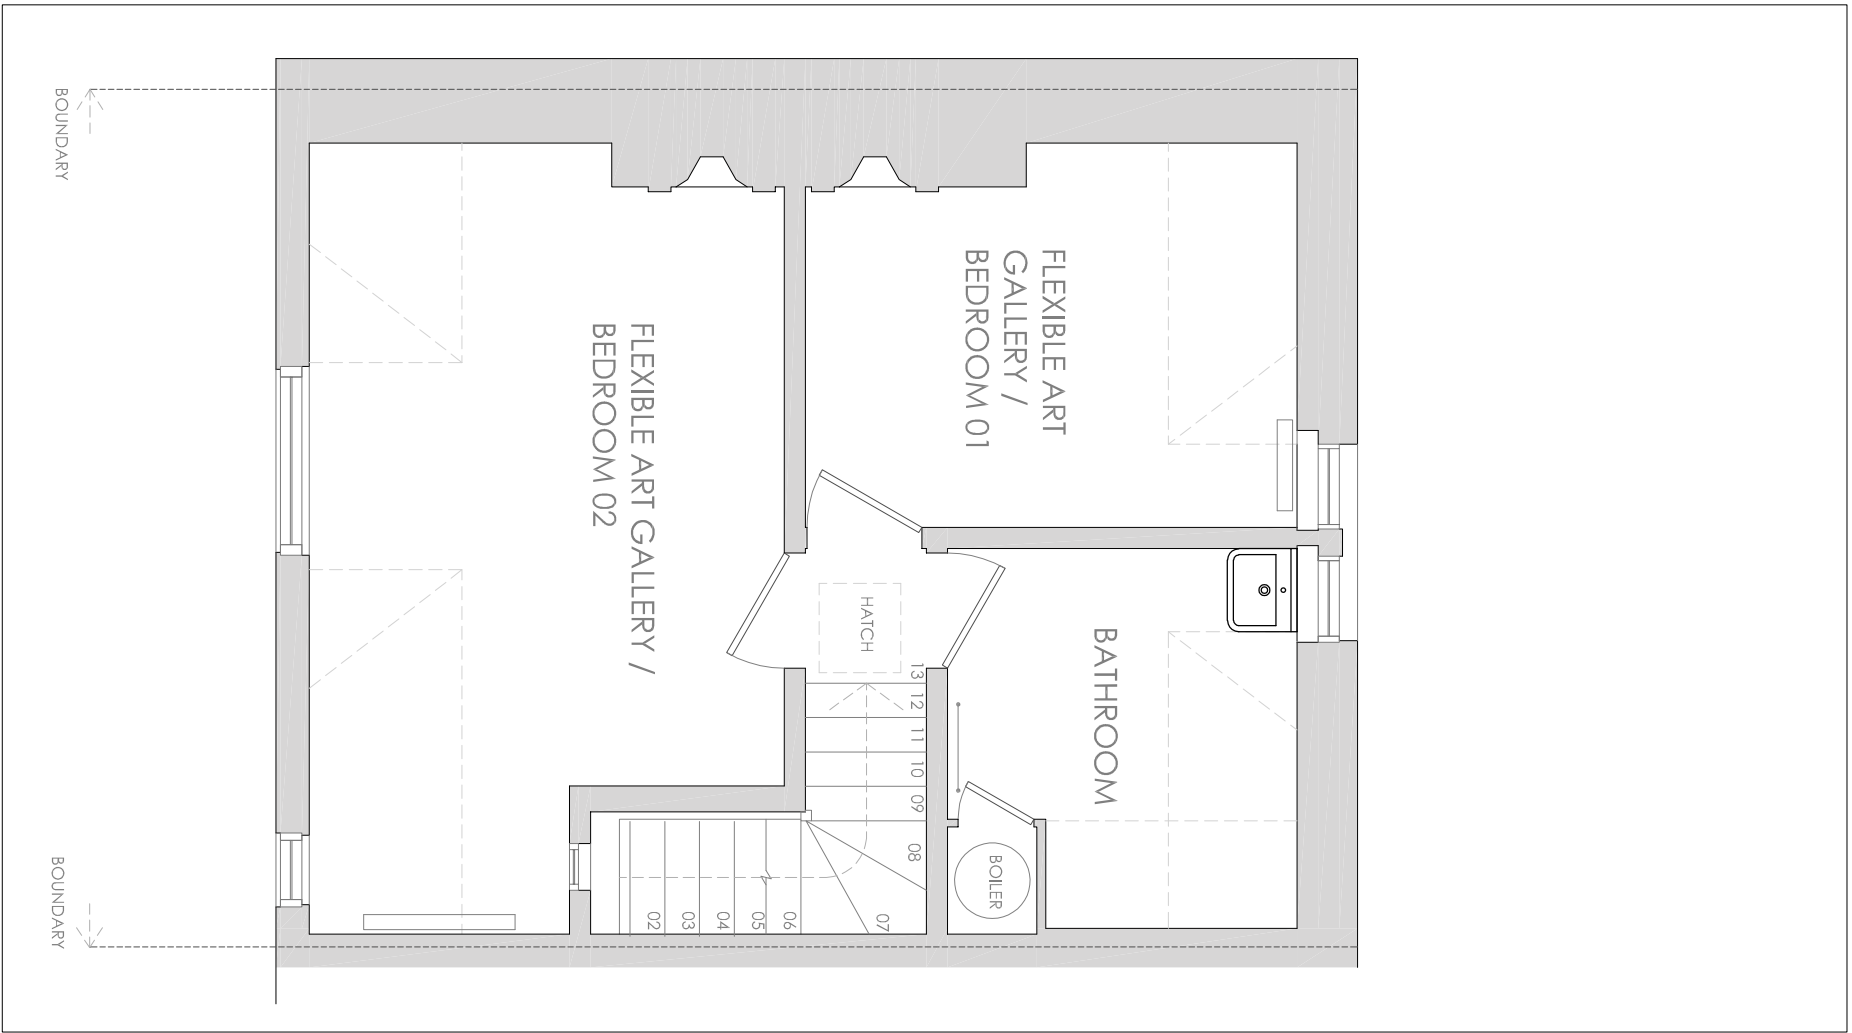

PROPOSED GROUND FLOOR PLAN
SCALE 1:50

 

PROPOSED FIRST FLOOR PLAN
SCALE 1:50

 

2 MALTRAVERS STREET
ARUNDEL
WEST SUSSEX
BN18 9AP

PLANNING
PROPOSED GROUND FLOOR AND FIRST
FLOOR PLAN

DATE: APRIL 2022
SCALE: 1:50 @ A3
JOB No. 1131
DRWG No. 119 Rev./



Victoria Holland RIBA
71 Peppering High Barn - Burpham
Arun del - West Sussex - BN18 9RN
Tel 01903 882923