


This drawing has been prepared for the purpose of gaining planning permission only and does not purport to be a working or contractual drawing and should not be used for any building or contractual purposes. The drawing has been prepared based on survey drawings and information provided by others. All dimensions and levels on all drawings must be checked and verified on site before commencement of works.

© VICTORIA HOLLAND ARCHITECTURE LTD 2022

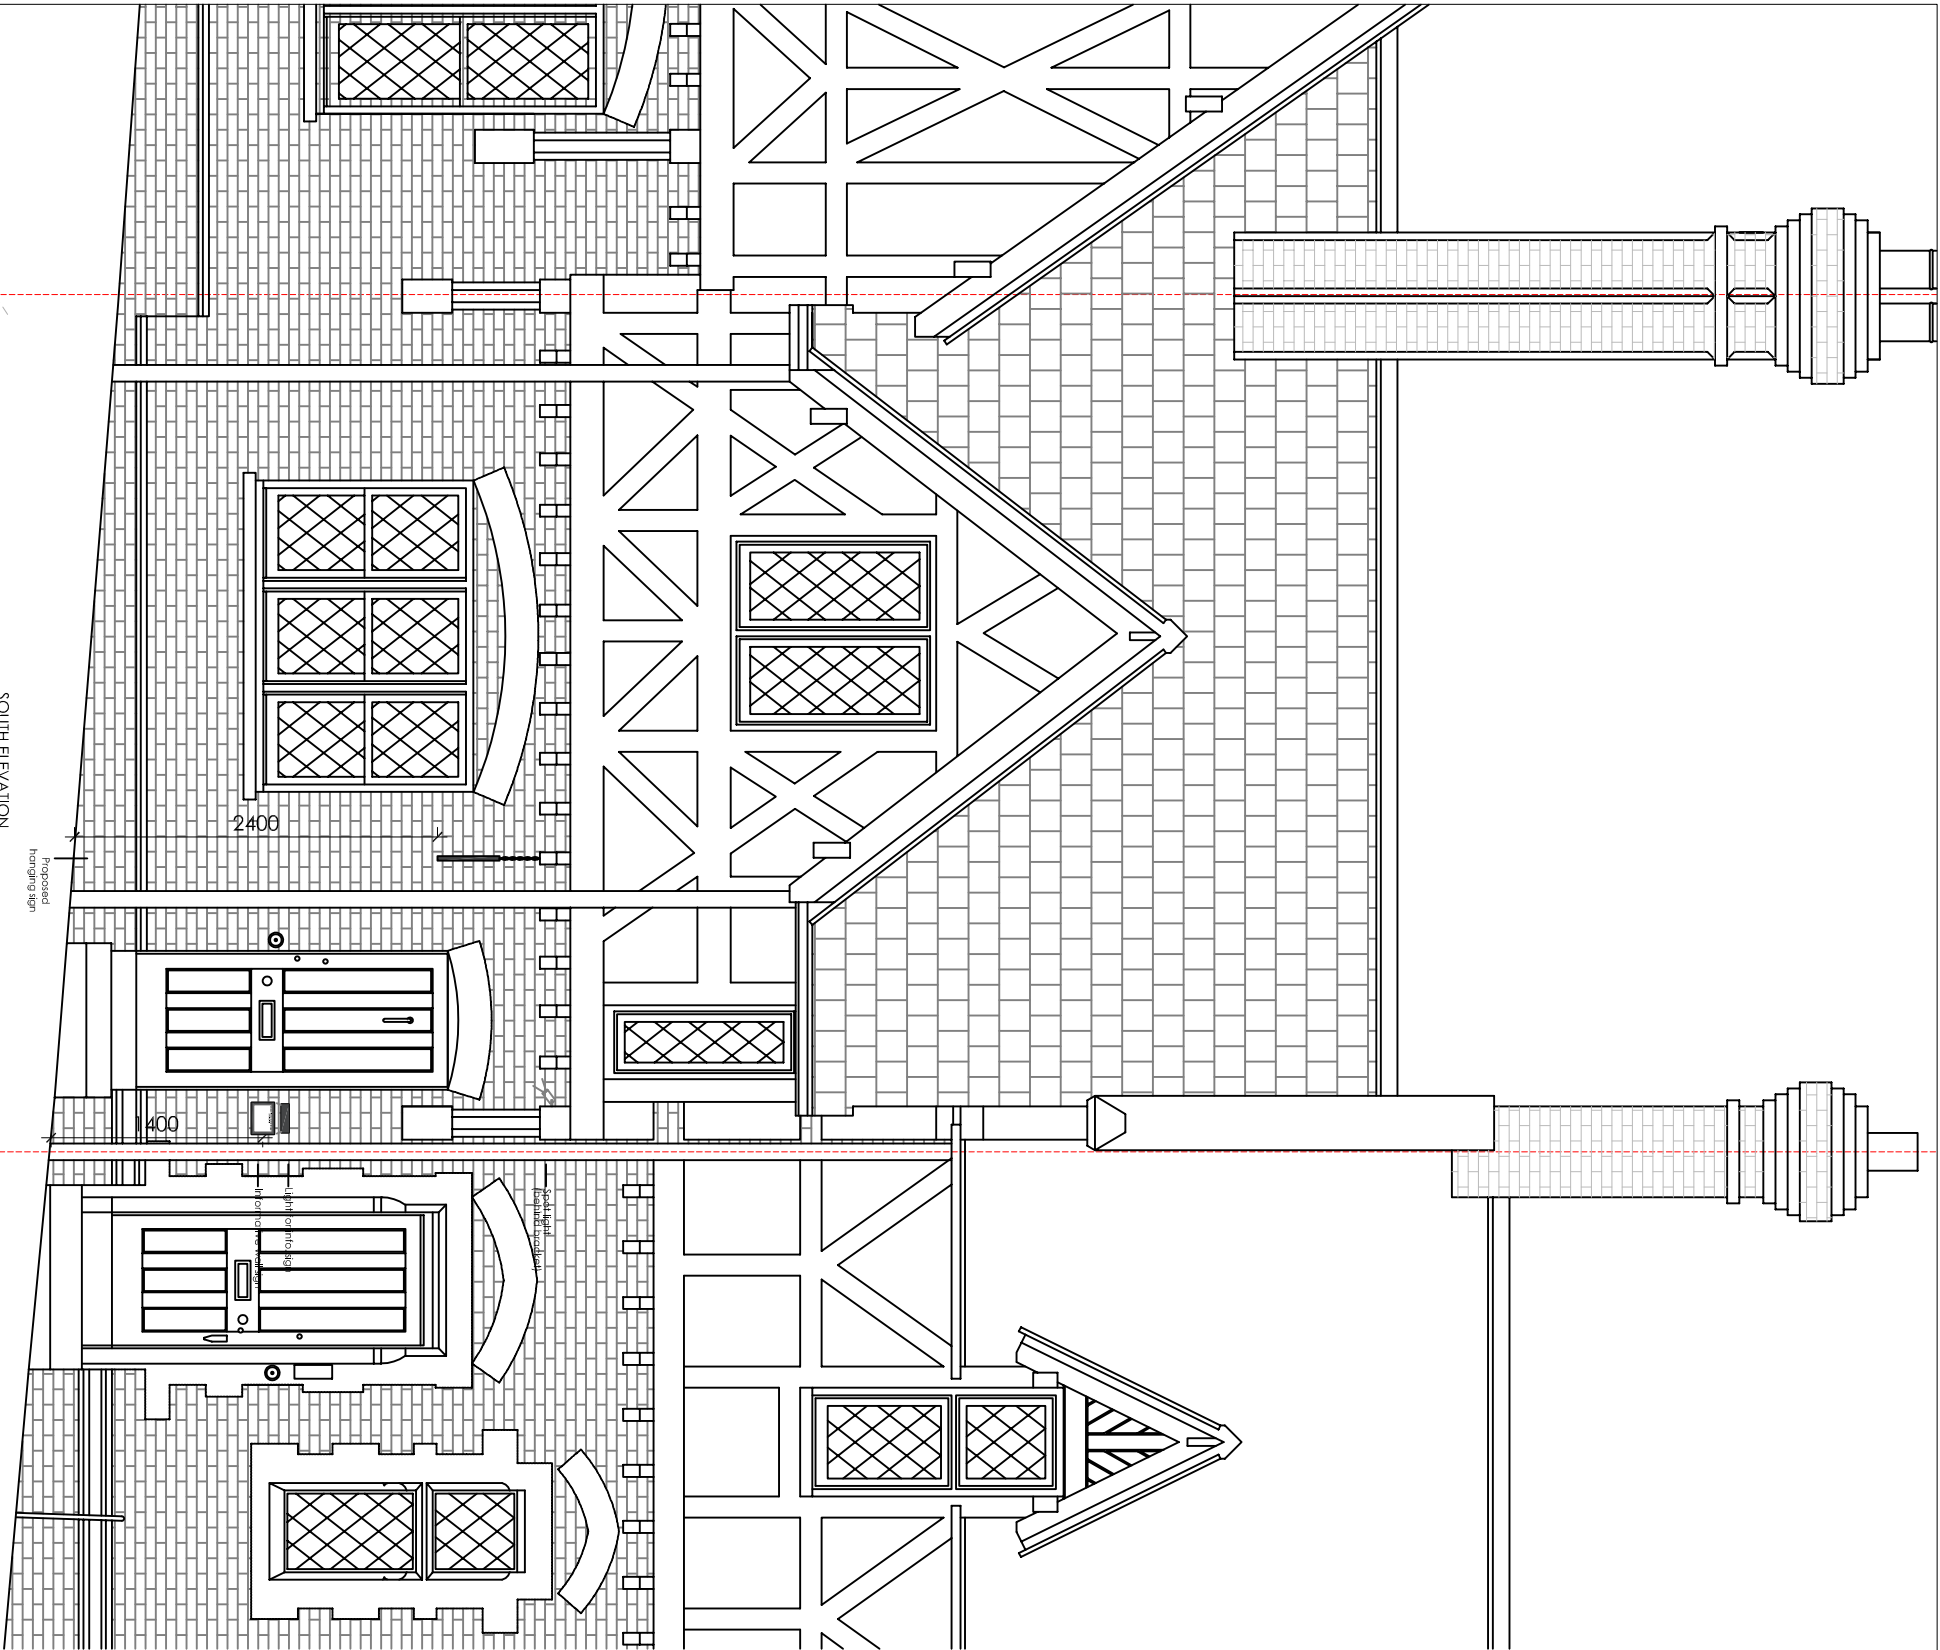

BOUNDARY

SOUTH ELEVATION

BOUNDARY

SIDE VIEW

2 MALTRAVERS STREET
ARUNDEL
WEST SUSSEX
BN18 9AP

PLANNING

PROPOSED ELEVATIONS AND SIDE VIEW

DATE: JUNE 2022
SCALE: 1:50 @ A3
JOB No. 1131
DRWG No. 120 Rev./A

VICTORIA
HOLLAND
ARCHITECTURE

Victoria Holland RIBA
71 Peppering High Barn - Burpham
Arun del - West Sussex - BN18 9RN
Tel 01903 882923

PROPOSED ELEVATIONS AND SIDE VIEW
SCALE 1:50
0 1m 2 3 4 5
SCALE IN METERS 1:50