



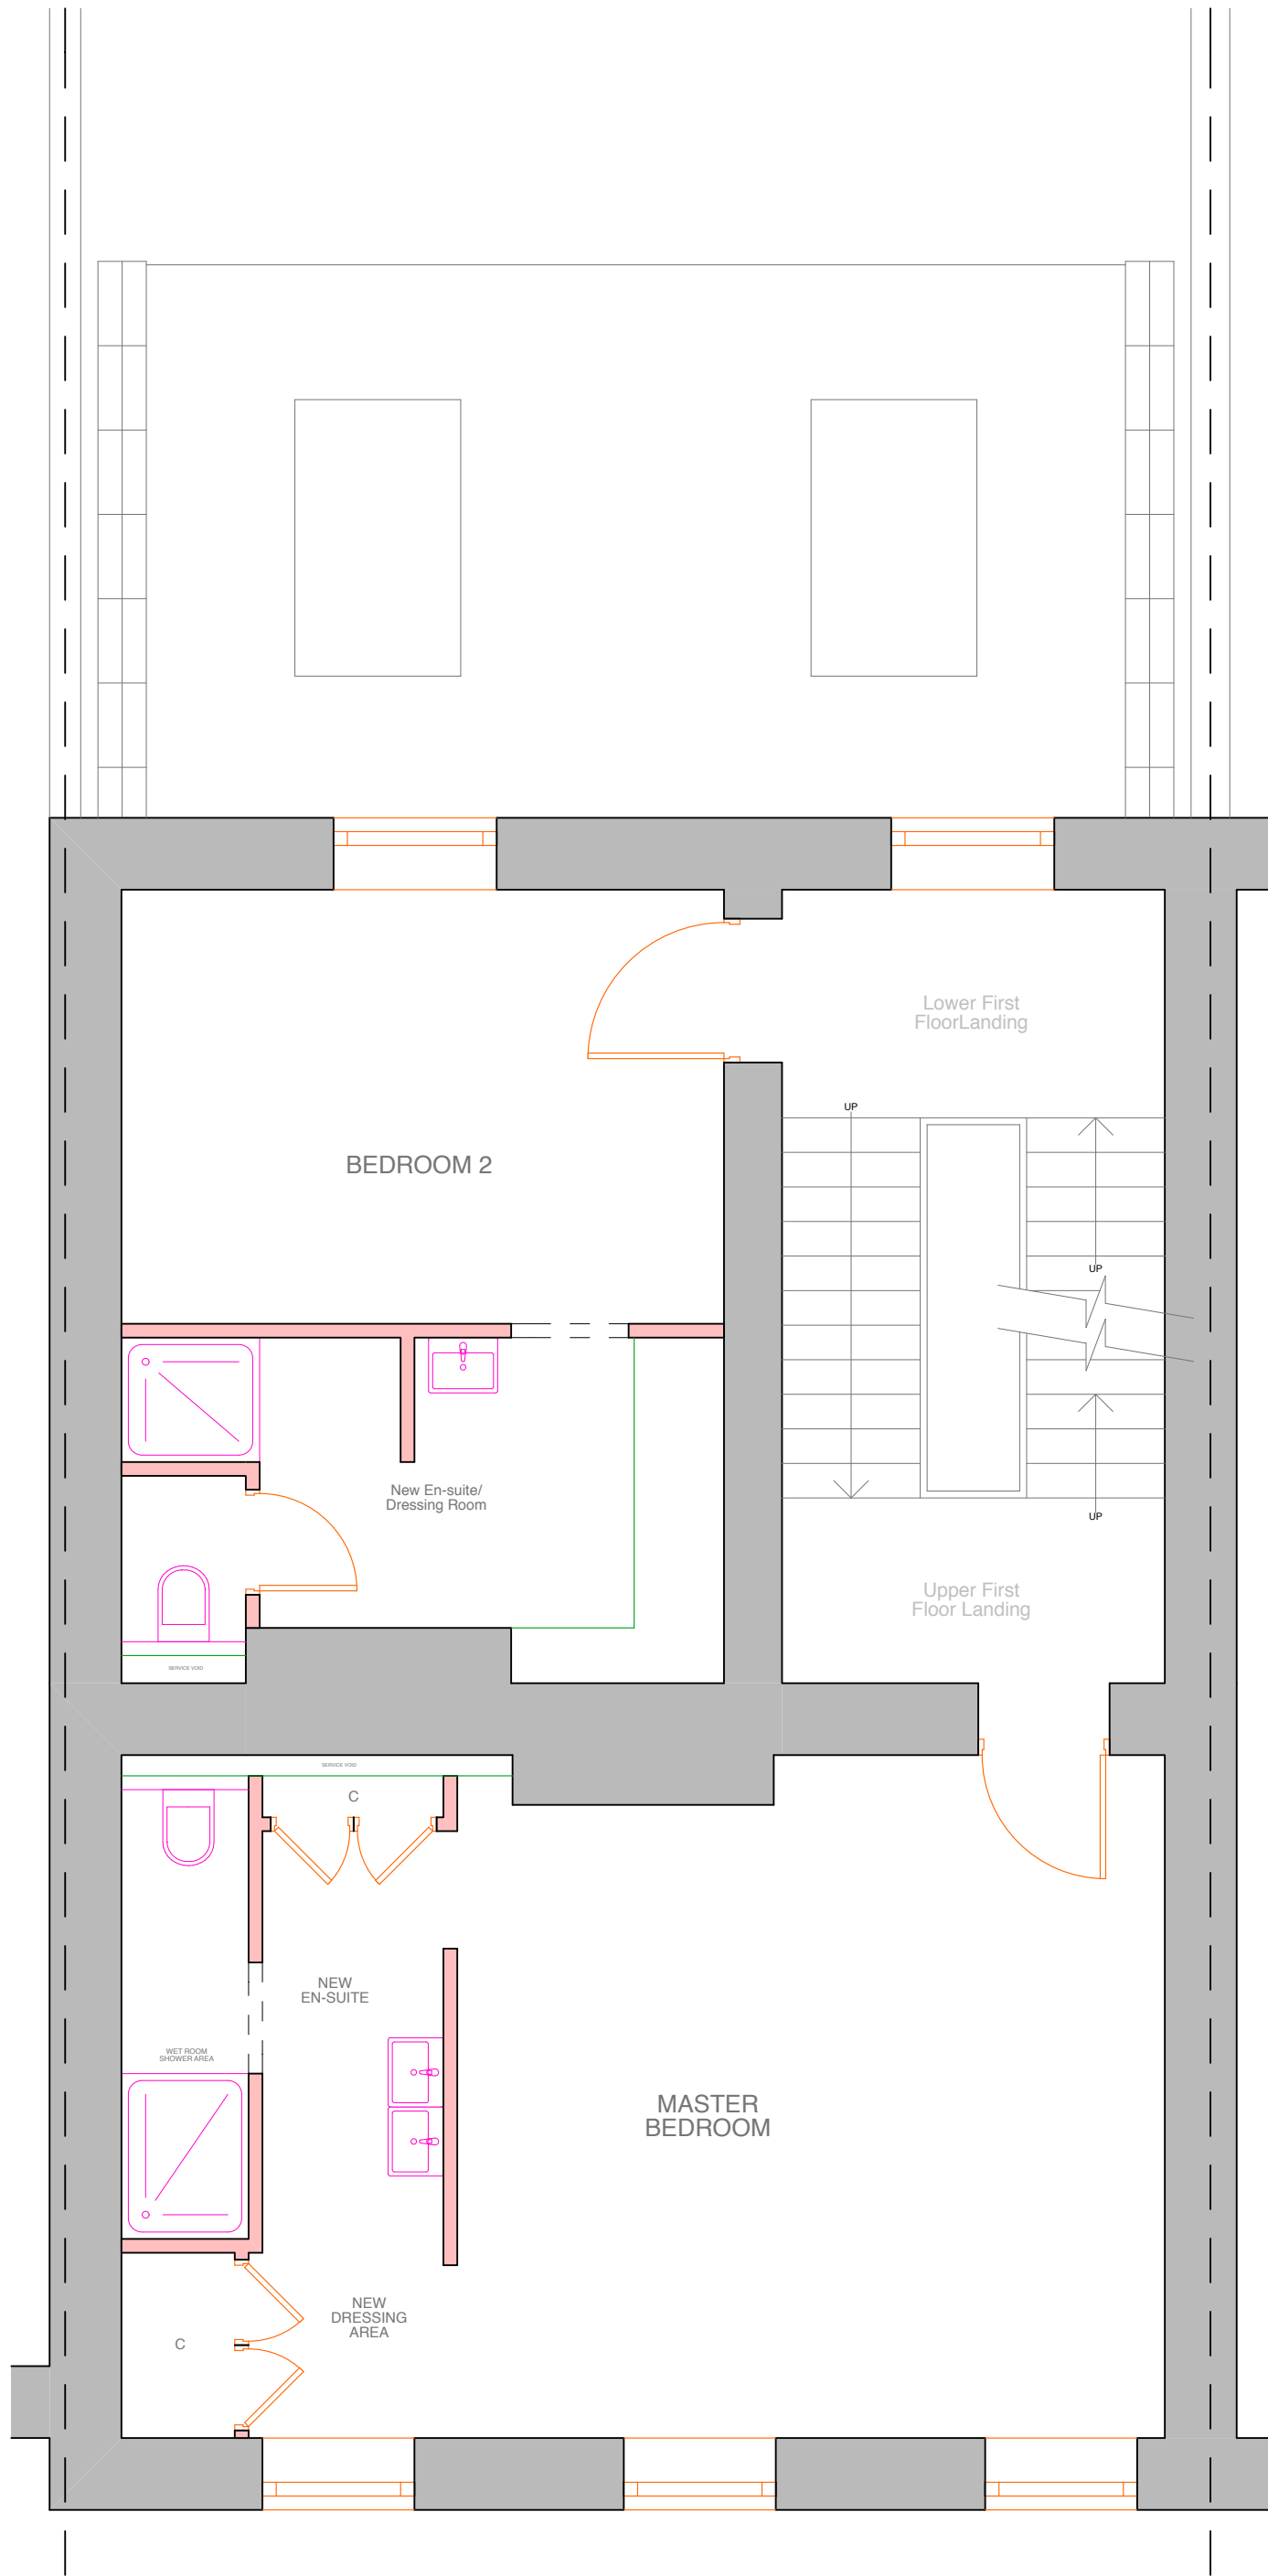

FIRST FLOOR PLAN

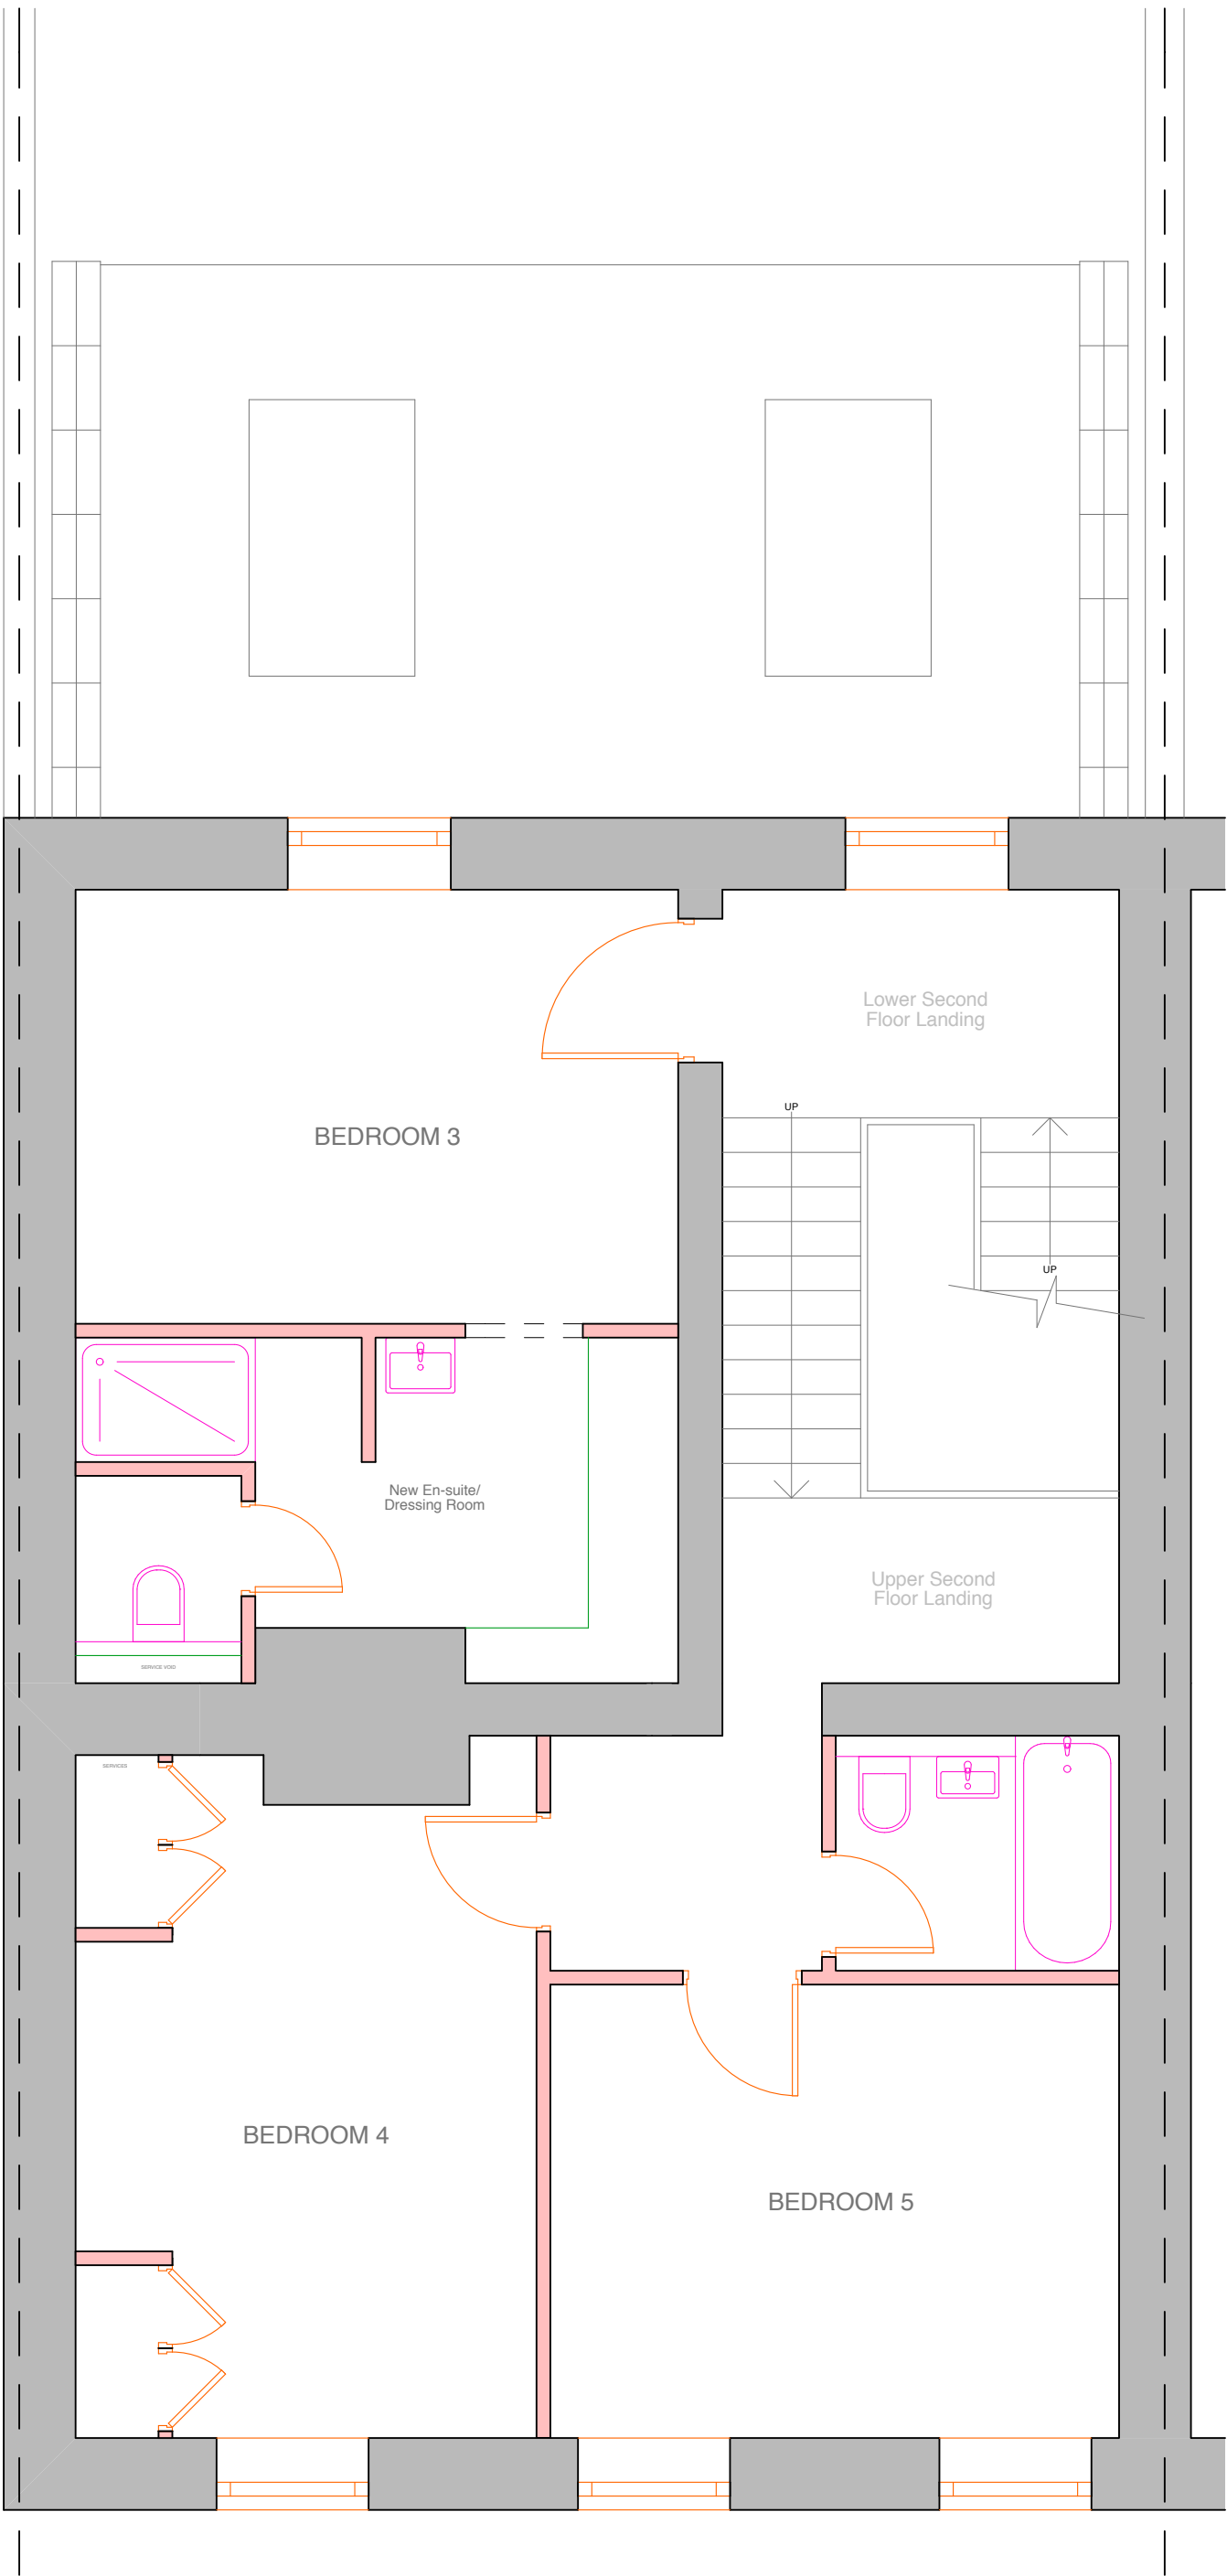

SECOND FLOOR PLAN

Notes:

Key	
New Walls	
Existing Walls	
Outline of demolished walls	
Dotted outline of bracing wall above	

Revisions:

A June 17 General update

B July 18 Minor revision to Master En-suite

This drawing is the property of Andrew Fuller Associates and is not to be copied, reproduced, retained or disclosed to any unauthorised person either wholly or in part without prior consent. Do not scale from this drawing except for Planning purposes. Use all figured dimensions only. All figured dimensions to be checked on site prior to construction. All discrepancies, errors and omissions to be reported to Andrew Fuller Associates prior to construction. Layout and dimensions of existing building to be checked on site.



Chartered Surveyors

Norton Studio, School Lane
Arundel, West Sussex
BN18 9DR
t: 01903 885444



email: info@af-fuller.co.uk
www.andrewfuller.co.uk

Job Title
Byass House, 59 Maltravers Street,
Arundel

Client

Mrs J Dinsmore

Drawing Name

Proposed First & Second
Floor Plans

Drawing Status

Planning

Drawn by DF Date June 17

Checked by Date

Drawing Scale

1:50 at A1

Drawing No	Status	Revision
15837/ 08		B