




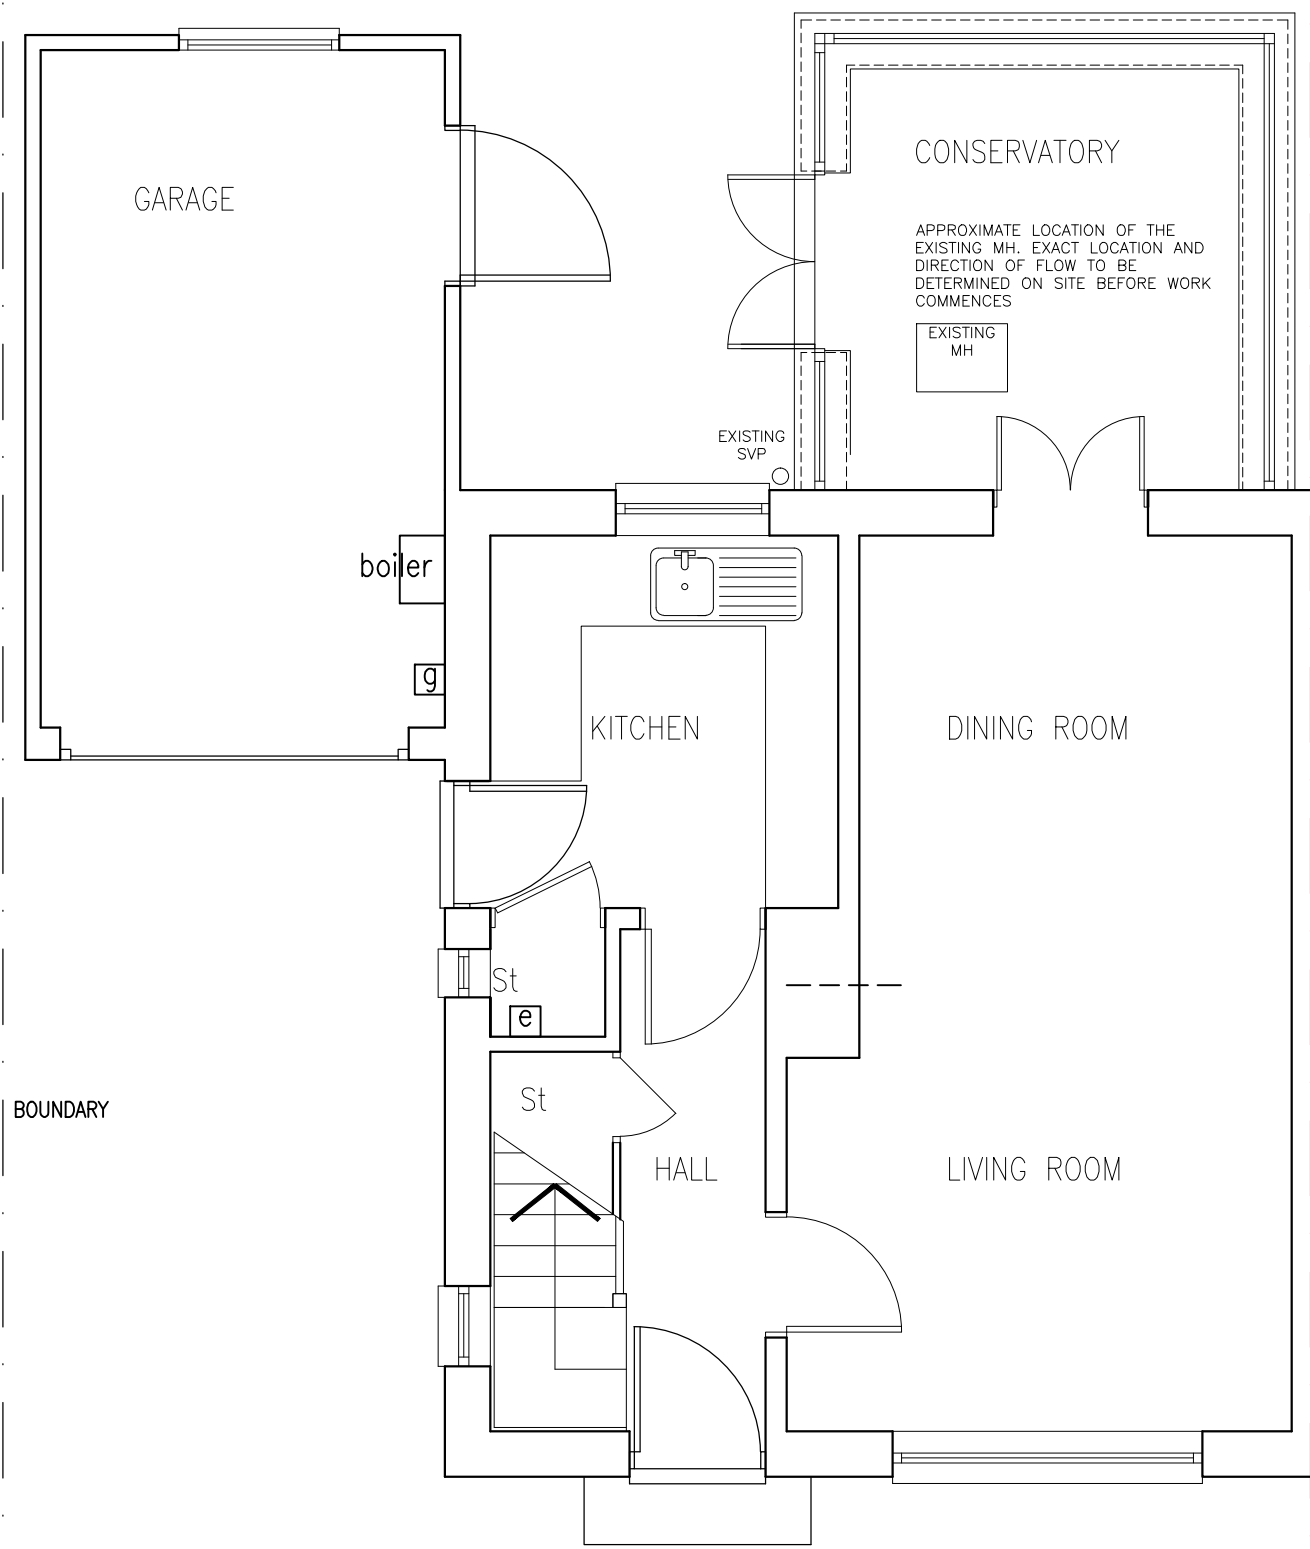

GROUND FLOOR PLAN
AS EXISTING
1:50

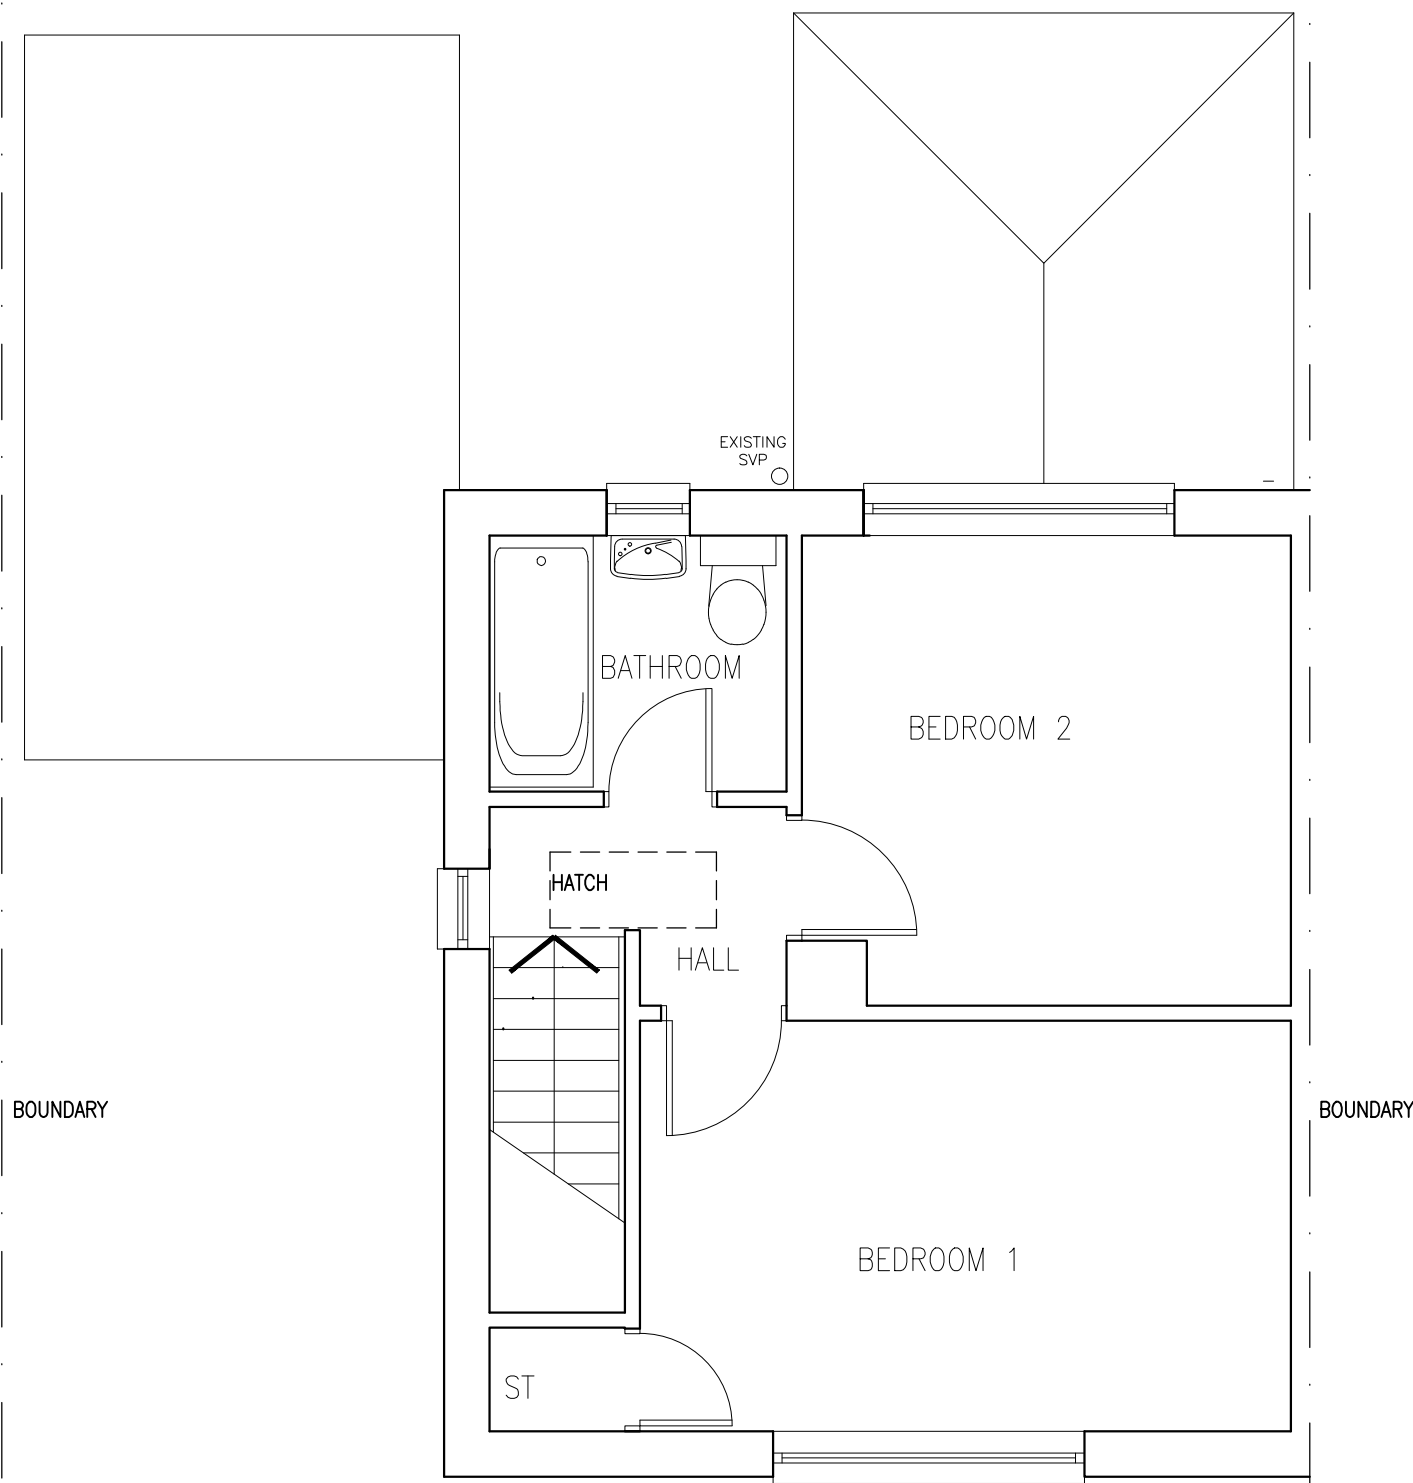

UPPER FLOOR PLAN
AS EXISTING
1:50

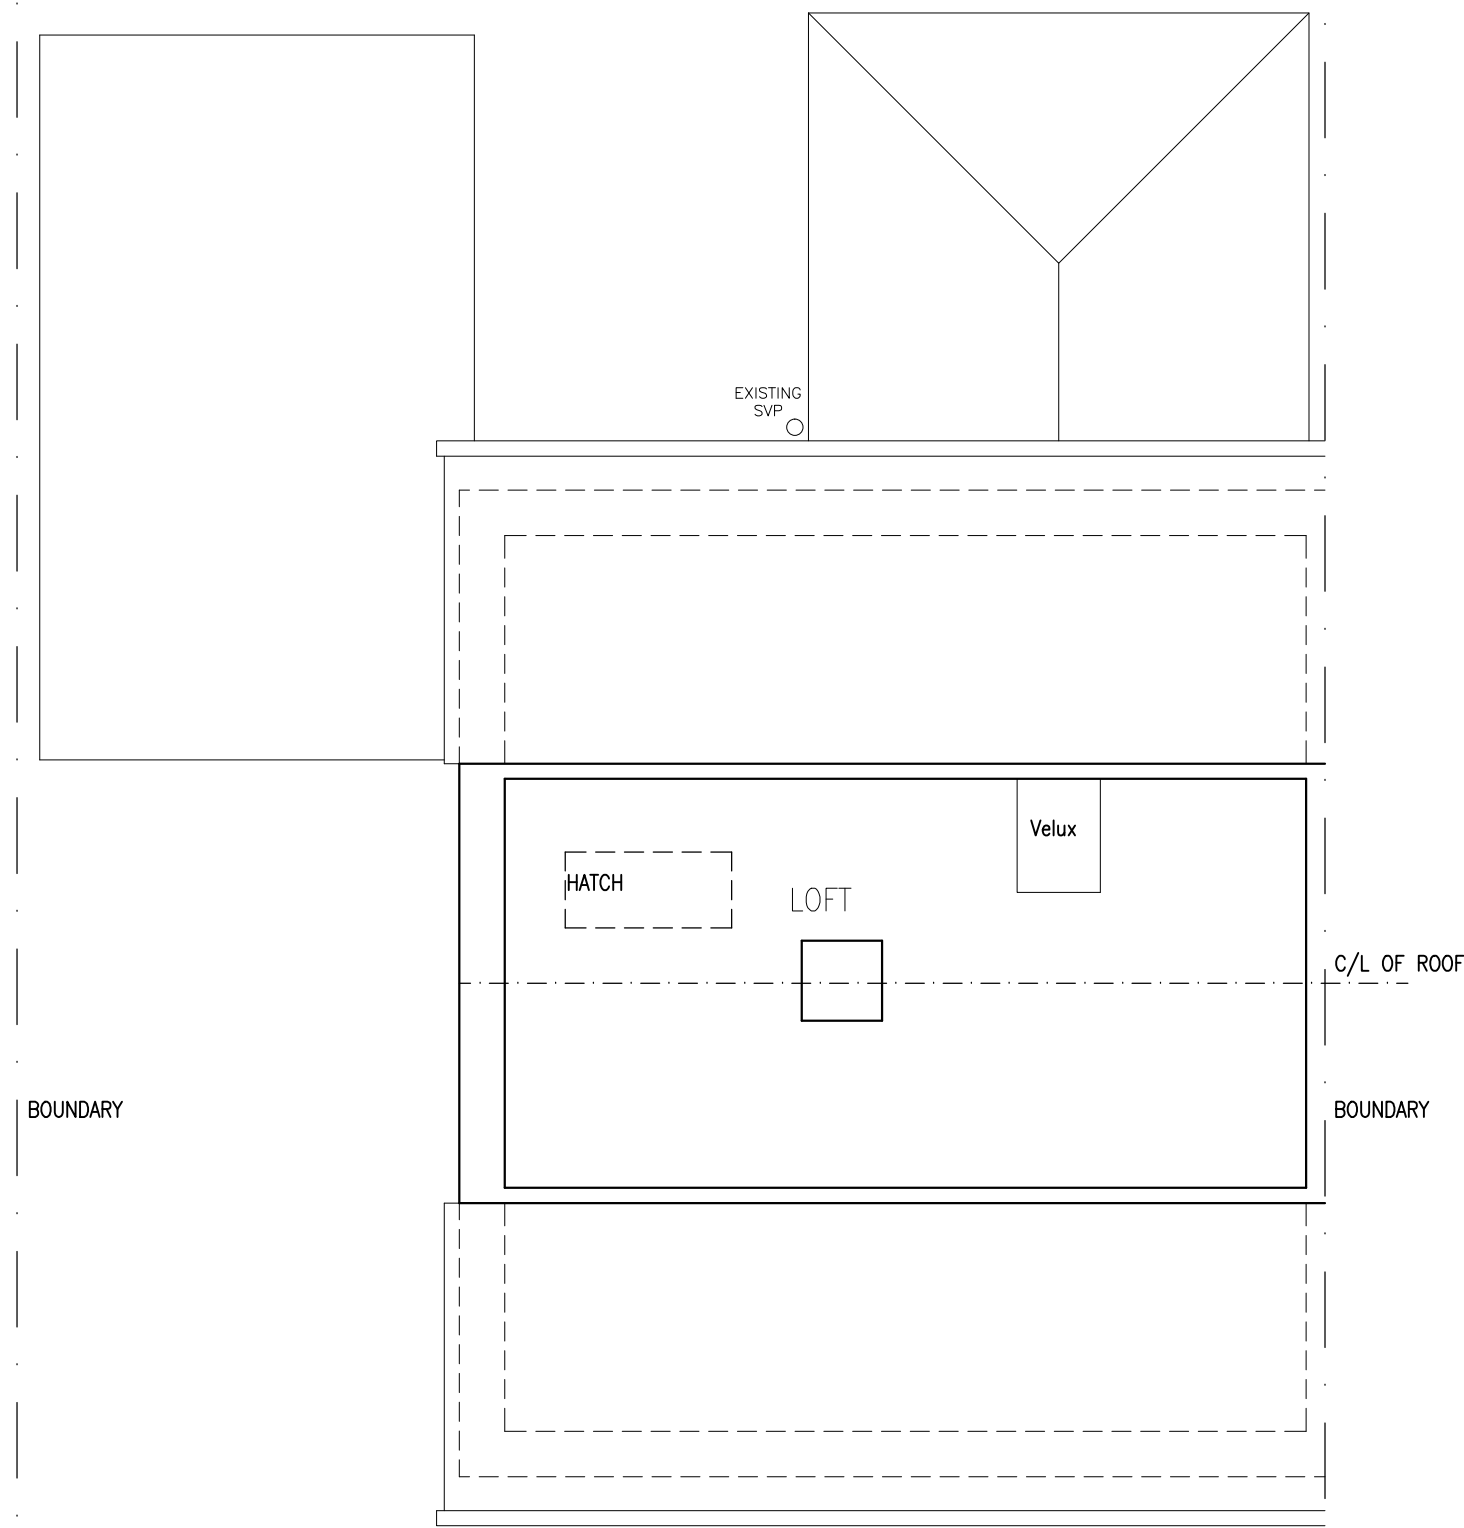


LOFT PLAN
AS EXISTING
1:50



FRONT ELEVATION
AS EXISTING
1:50



REAR ELEVATION
AS EXISTING
1:50

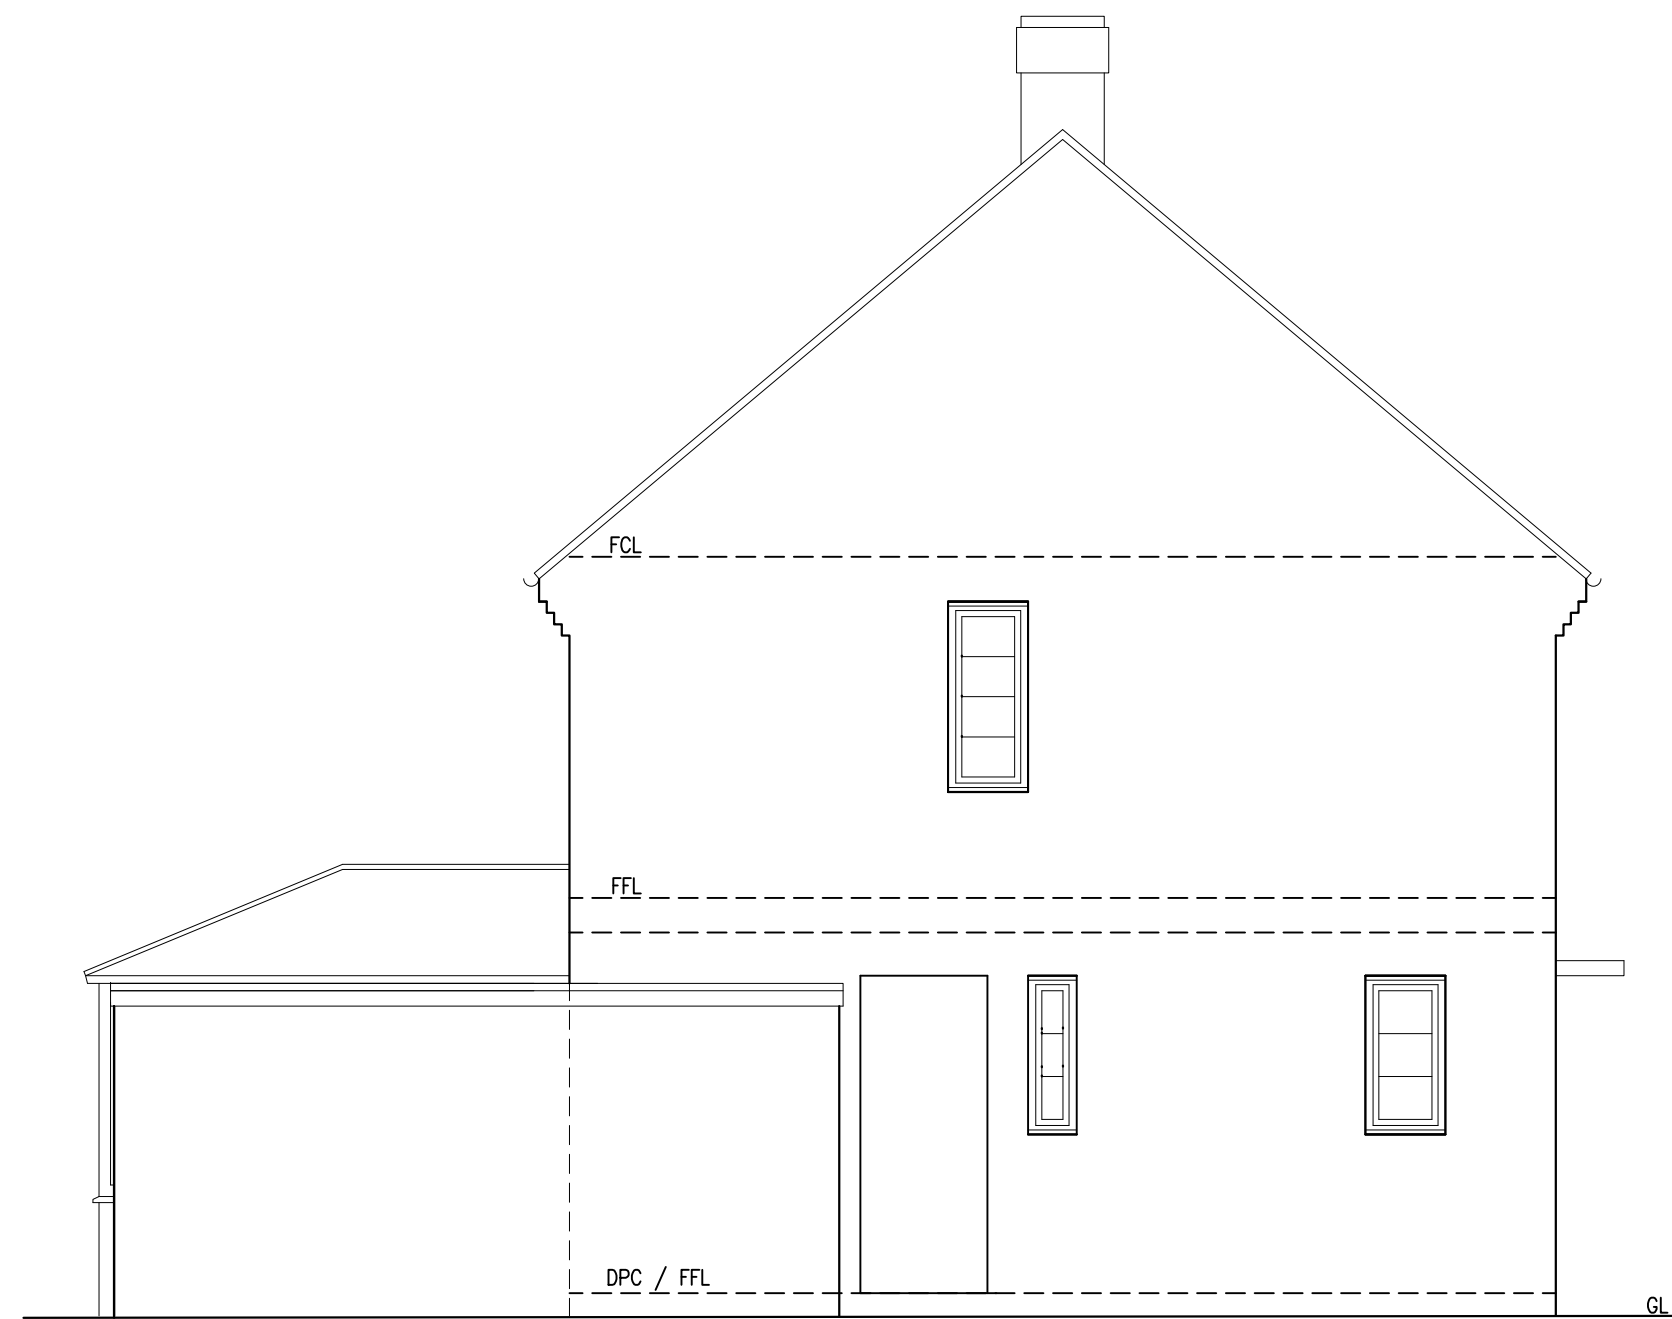

SIDE ELEVATION
AS EXISTING
1:50

- NOTES
- DO NOT SCALE OFF THIS DRAWING EXCEPT FOR PLANNING PURPOSES
 - CHECK ALL DIMENSIONS ON SITE BEFORE ANY WORK IS COMMENCED
 - ALL GOODS MATERIALS AND WORKMANSHIP MUST CONFORM WITH CURRENT BUILDING REGULATIONS, BRITISH STANDARDS AND CODES OF PRACTICE
 - COPYRIGHT OF THIS DRAWING IS RETAINED BY THE ARCHITECT AND IT MUST NOT BE REPRODUCED WITHOUT WRITTEN CONSENT

REV	DATE	BY	AMENDMENT

**folkes architects**

1 01903 868629
info@folkesarchitects.co.uk

The Old Forge
6 Church Street
Storrington
West Sussex
BN18 4LA

CLIENT
Jen and Damian Jennings

JOB TITLE
**3A Fitzalan Road
Arundel
West Sussex
BN18 9JP**

DRAWING TITLE
Plans and Elevations as Existing

DATE Feb 2018	SCALE 1:50	DRAWN BY JB
JOB NO. 18021	DRAWING NO. 1.00	CHECKED BY MF
		REVISION