

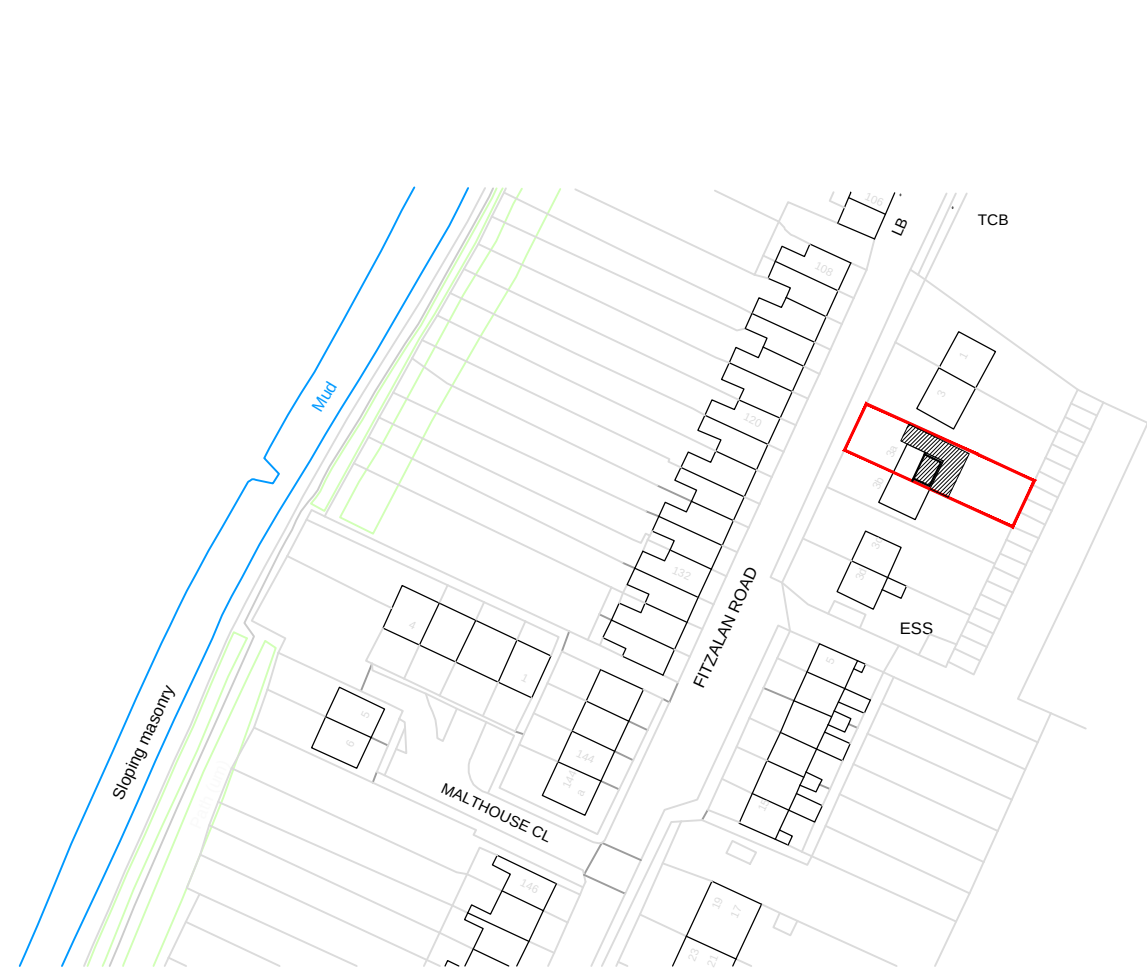
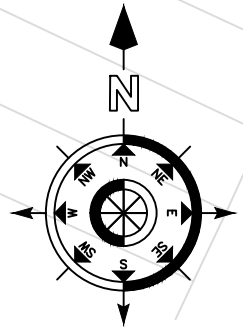
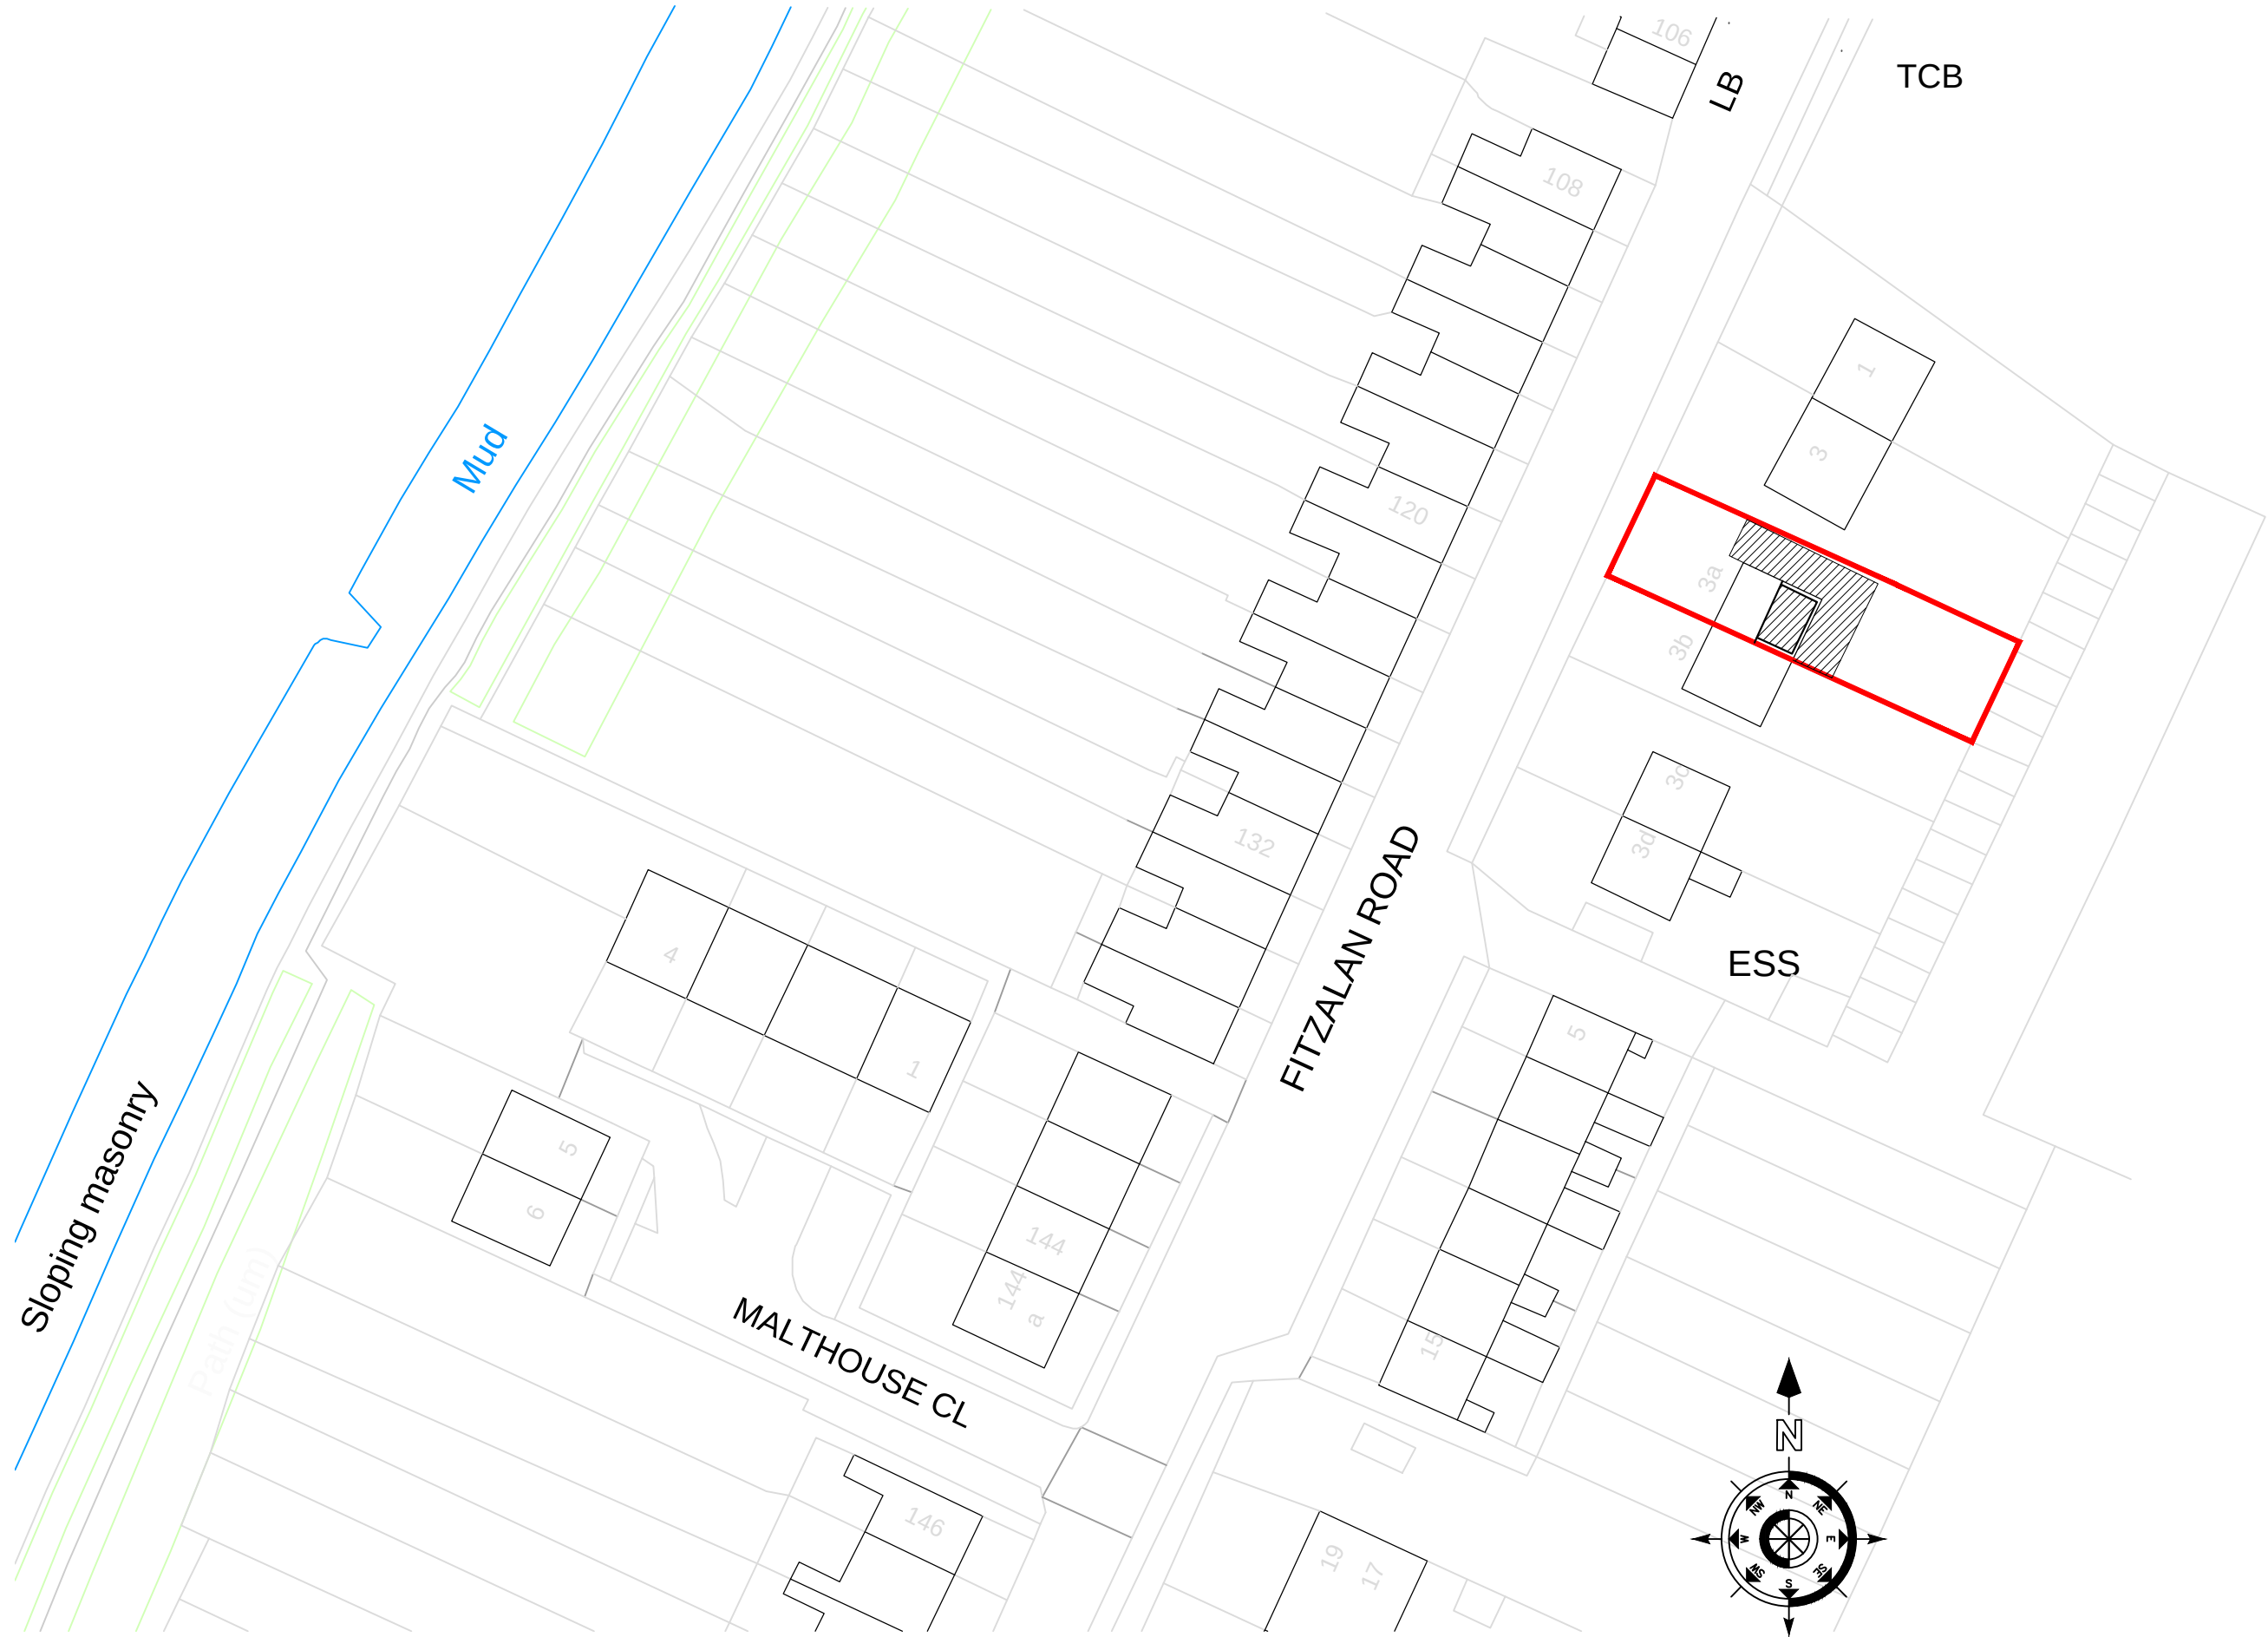
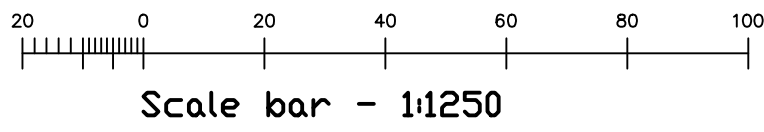


LOCATION PLAN - SCALE 1:1250

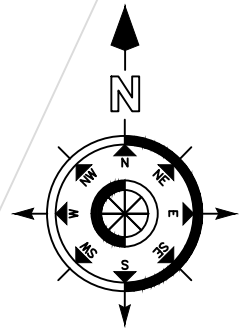

BLOCK PLAN - SCALE 1:500

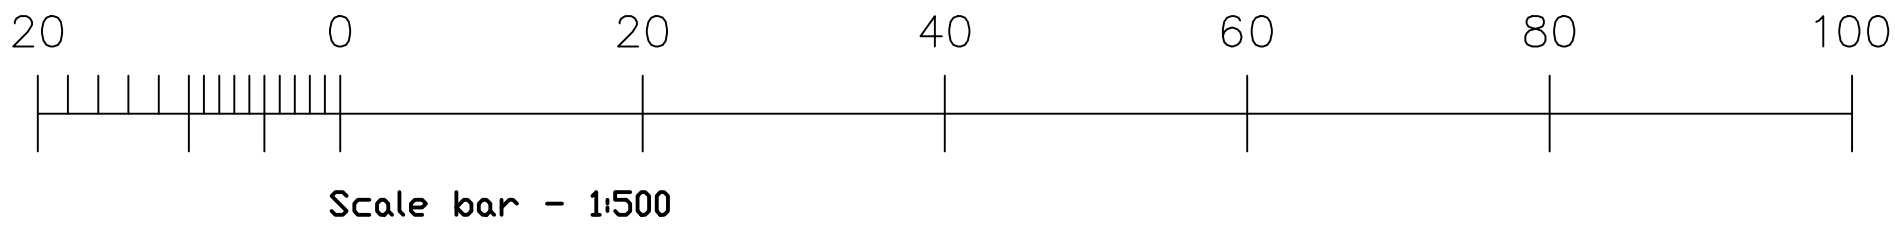

SITE PLAN - SCALE 1:200



NOTES

- DO NOT SCALE OFF THIS DRAWING EXCEPT FOR PLANNING PURPOSES
- CHECK ALL DIMENSIONS ON SITE BEFORE ANY WORK IS COMMENCED
- ALL GOODS MATERIALS AND WORKMANSHIP MUST CONFORM WITH CURRENT BUILDING REGULATIONS, BRITISH STANDARDS AND CODES OF PRACTICE
- COPYRIGHT OF THIS DRAWING IS RETAINED BY THE ARCHITECT AND IT MUST NOT BE REPRODUCED WITHOUT WRITTEN CONSENT

REV	DATE	BY	AMENDMENT
A	17/05/18	JB	Site dimensions added

**folkes architects**

1 01903 868629
info@folkesarchitects.co.uk

The Old Forge
6 Church Street
Storrington
West Sussex
BN18 4LA

CLIENT
Jen and Damian Jennings

JOB TITLE
3A Fitzalan Road
Arundel
West Sussex
BN18 9JP

DRAWING TITLE
Location plan and Block plan

DATE	SCALE	DRAWN BY
Feb 2018	See dwg	JB
		CHECKED BY MF

JOB NO.	DRAWING NO.	REVISION
18021	1.02	A