


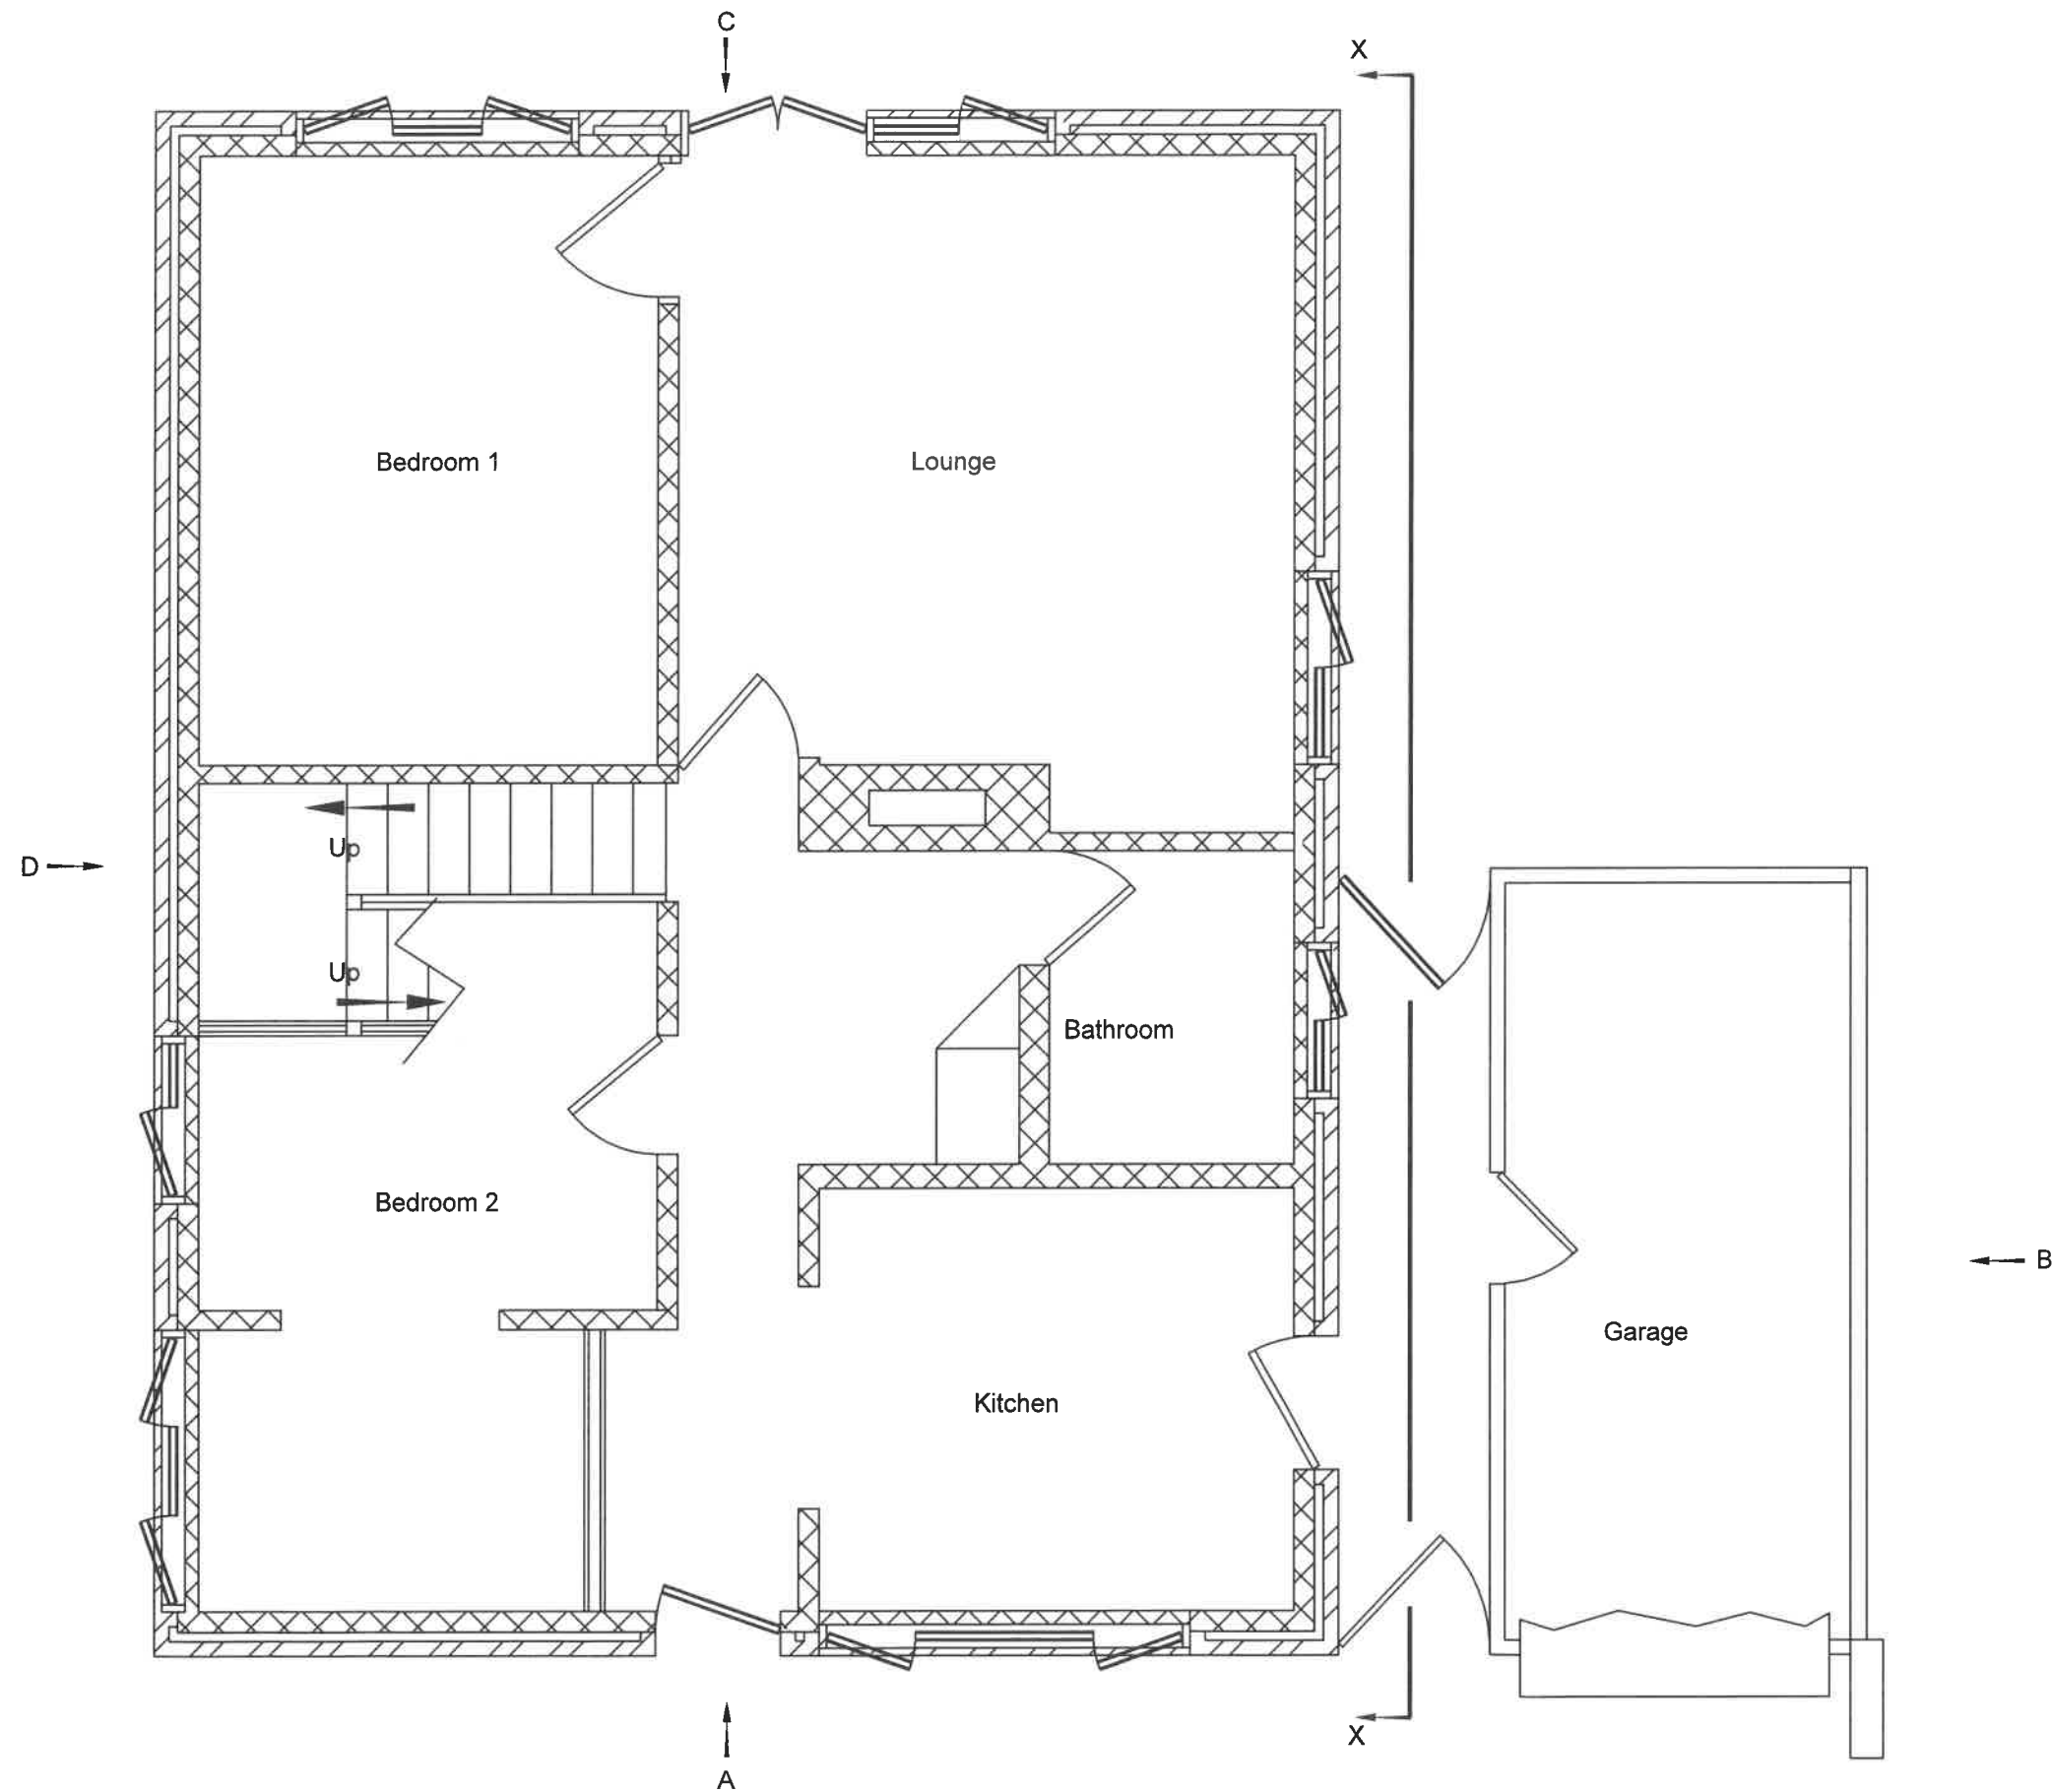

17SREXGFP2018-R02
 17 Stewards Rise - Arundel
 Existing Ground Floor Plan
 Scale 1:50 @ A3 (2018)