


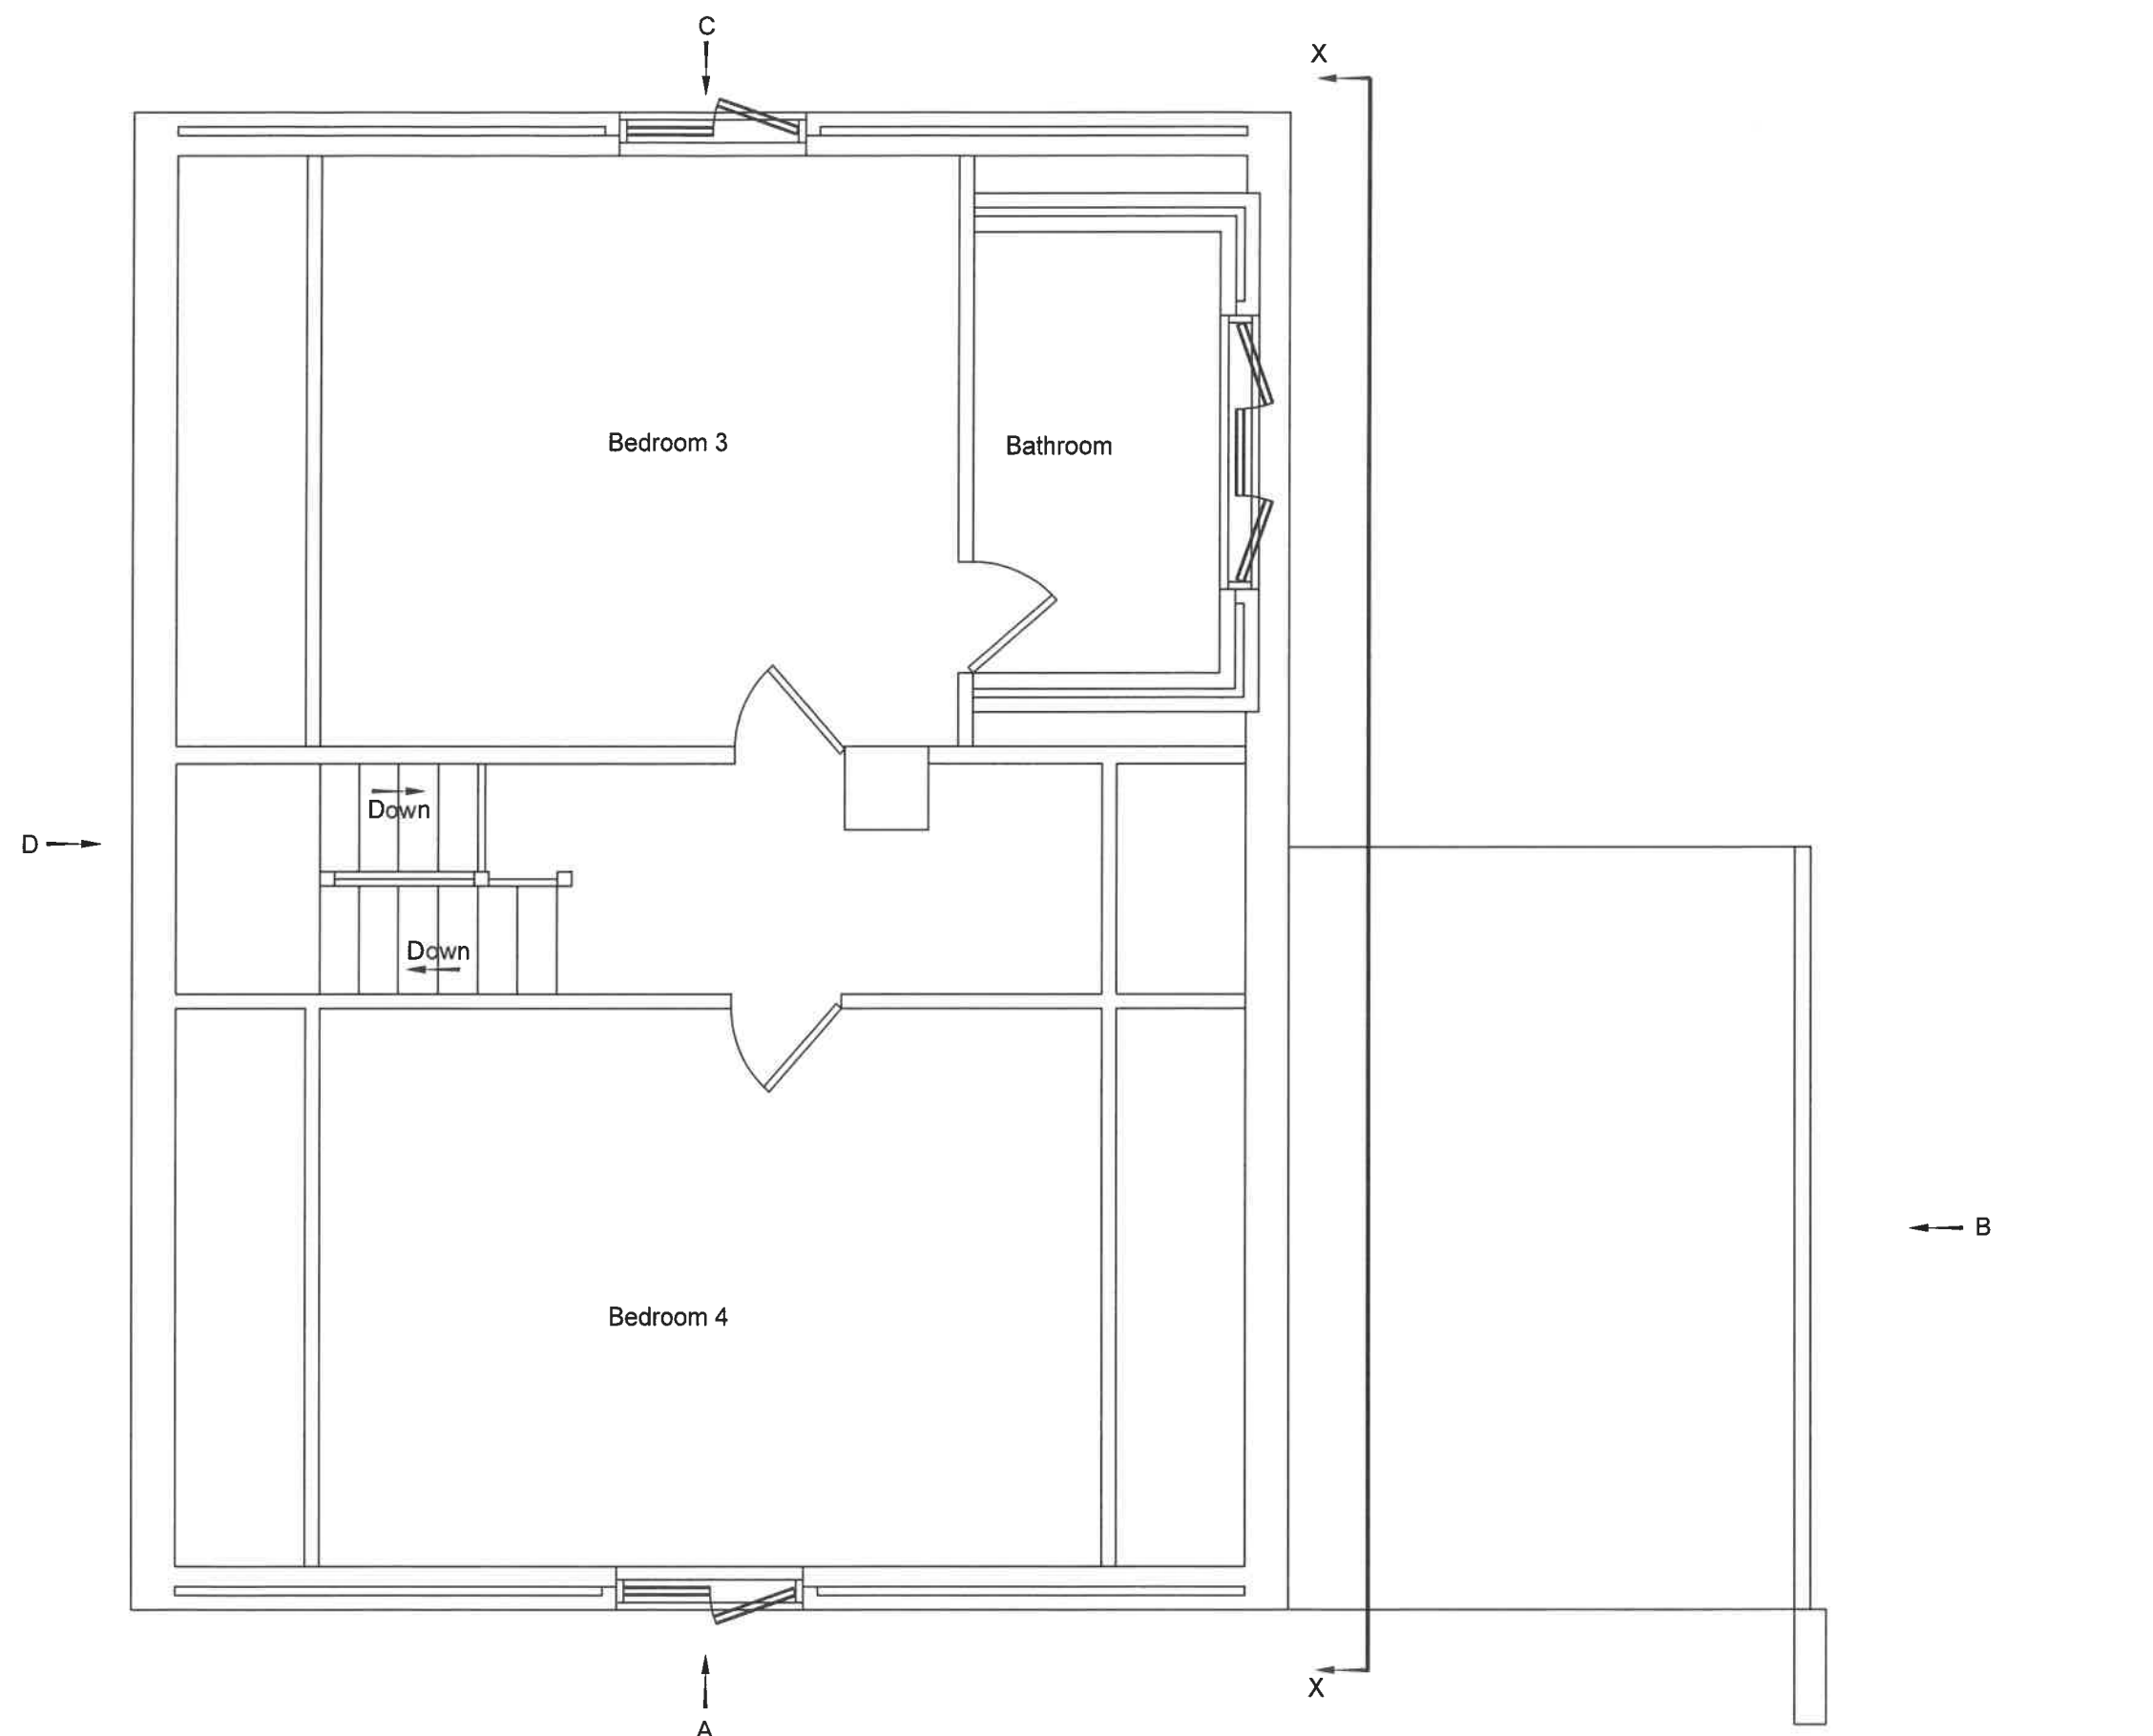

17SREXFFP2018-R02
17 Stewards Rise - Arundel
Existing First Floor Plan
Scale 1:50 @ A3 (2018)