


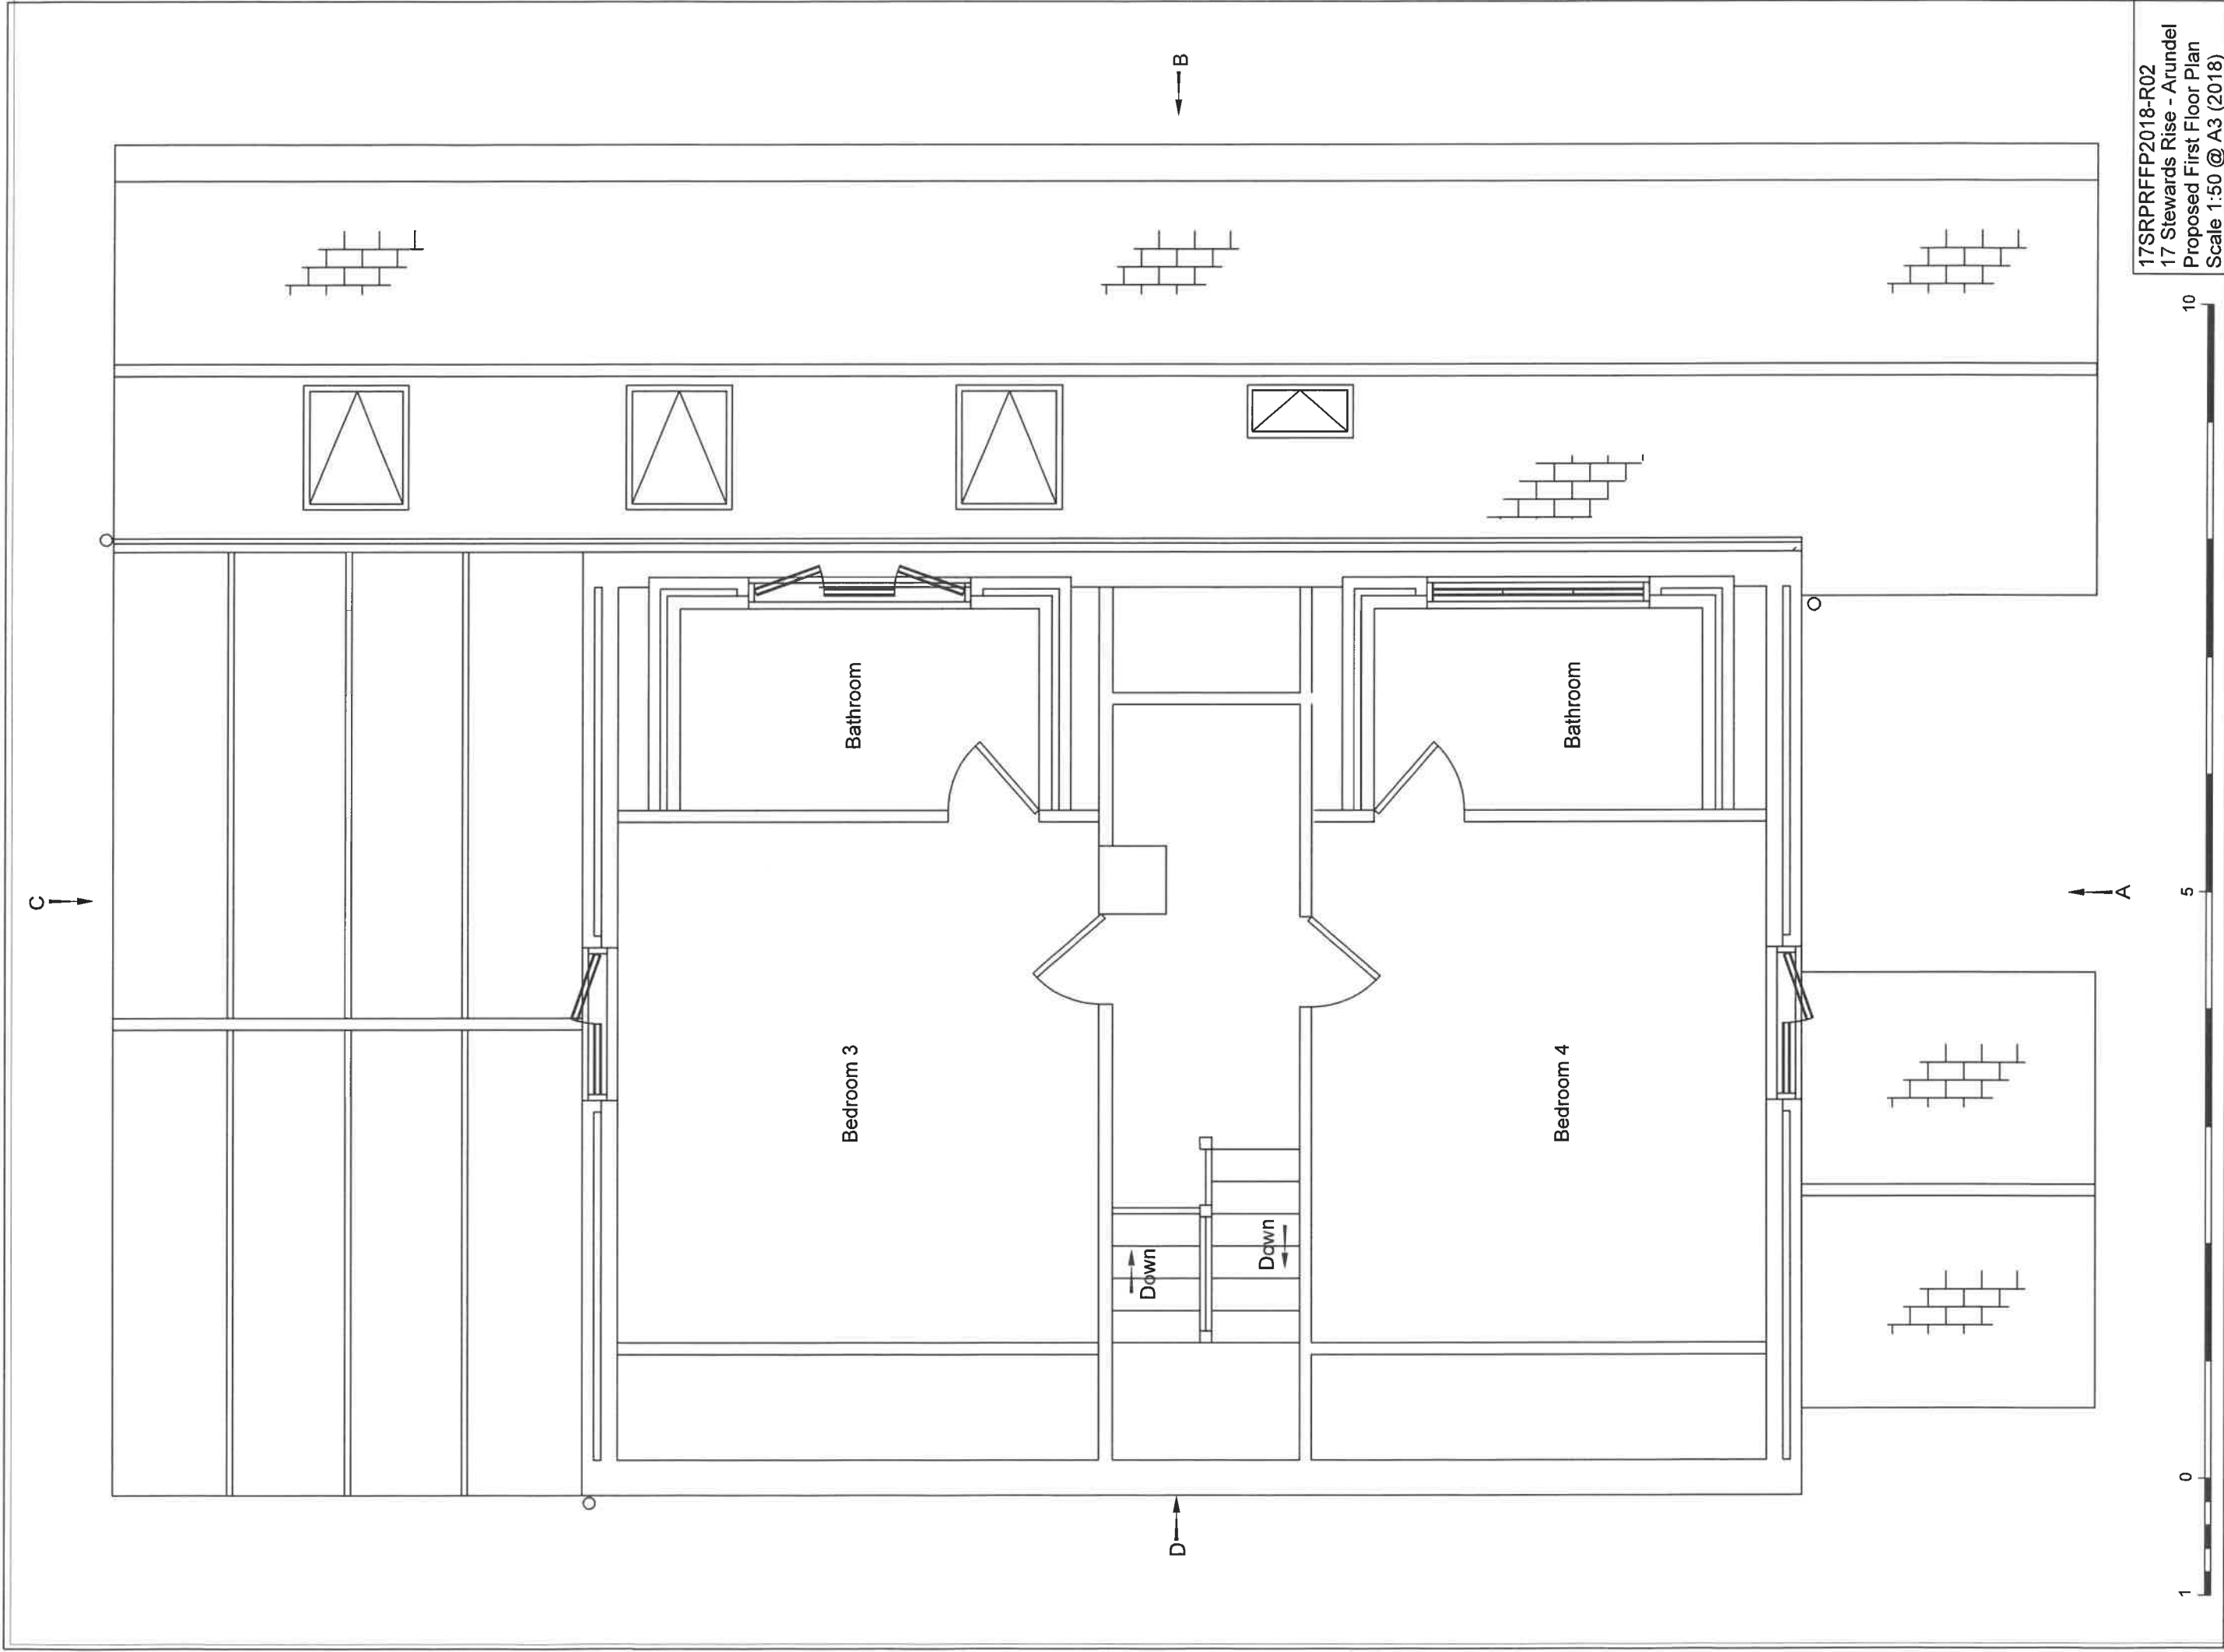

17SRPRFFP2018-R02
17 Stewards Rise - Arundel
Proposed First Floor Plan
Scale 1:50 @ A3 (2018)