




Revisions:

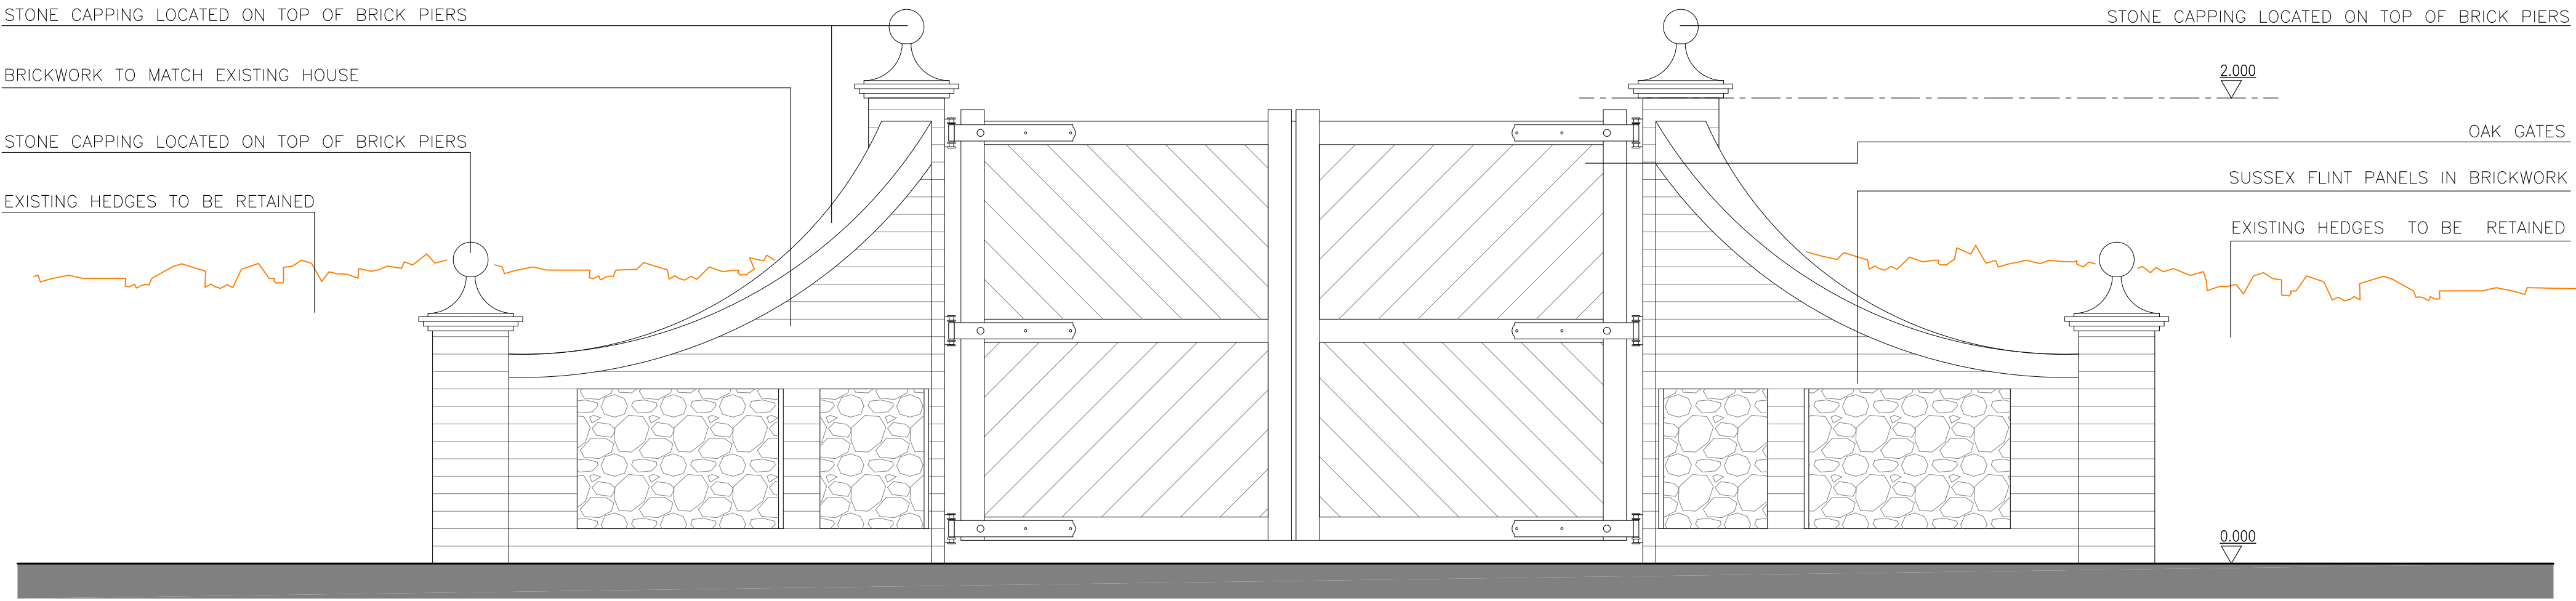

PROPOSED FRONT ELEVATION sc. 1:20

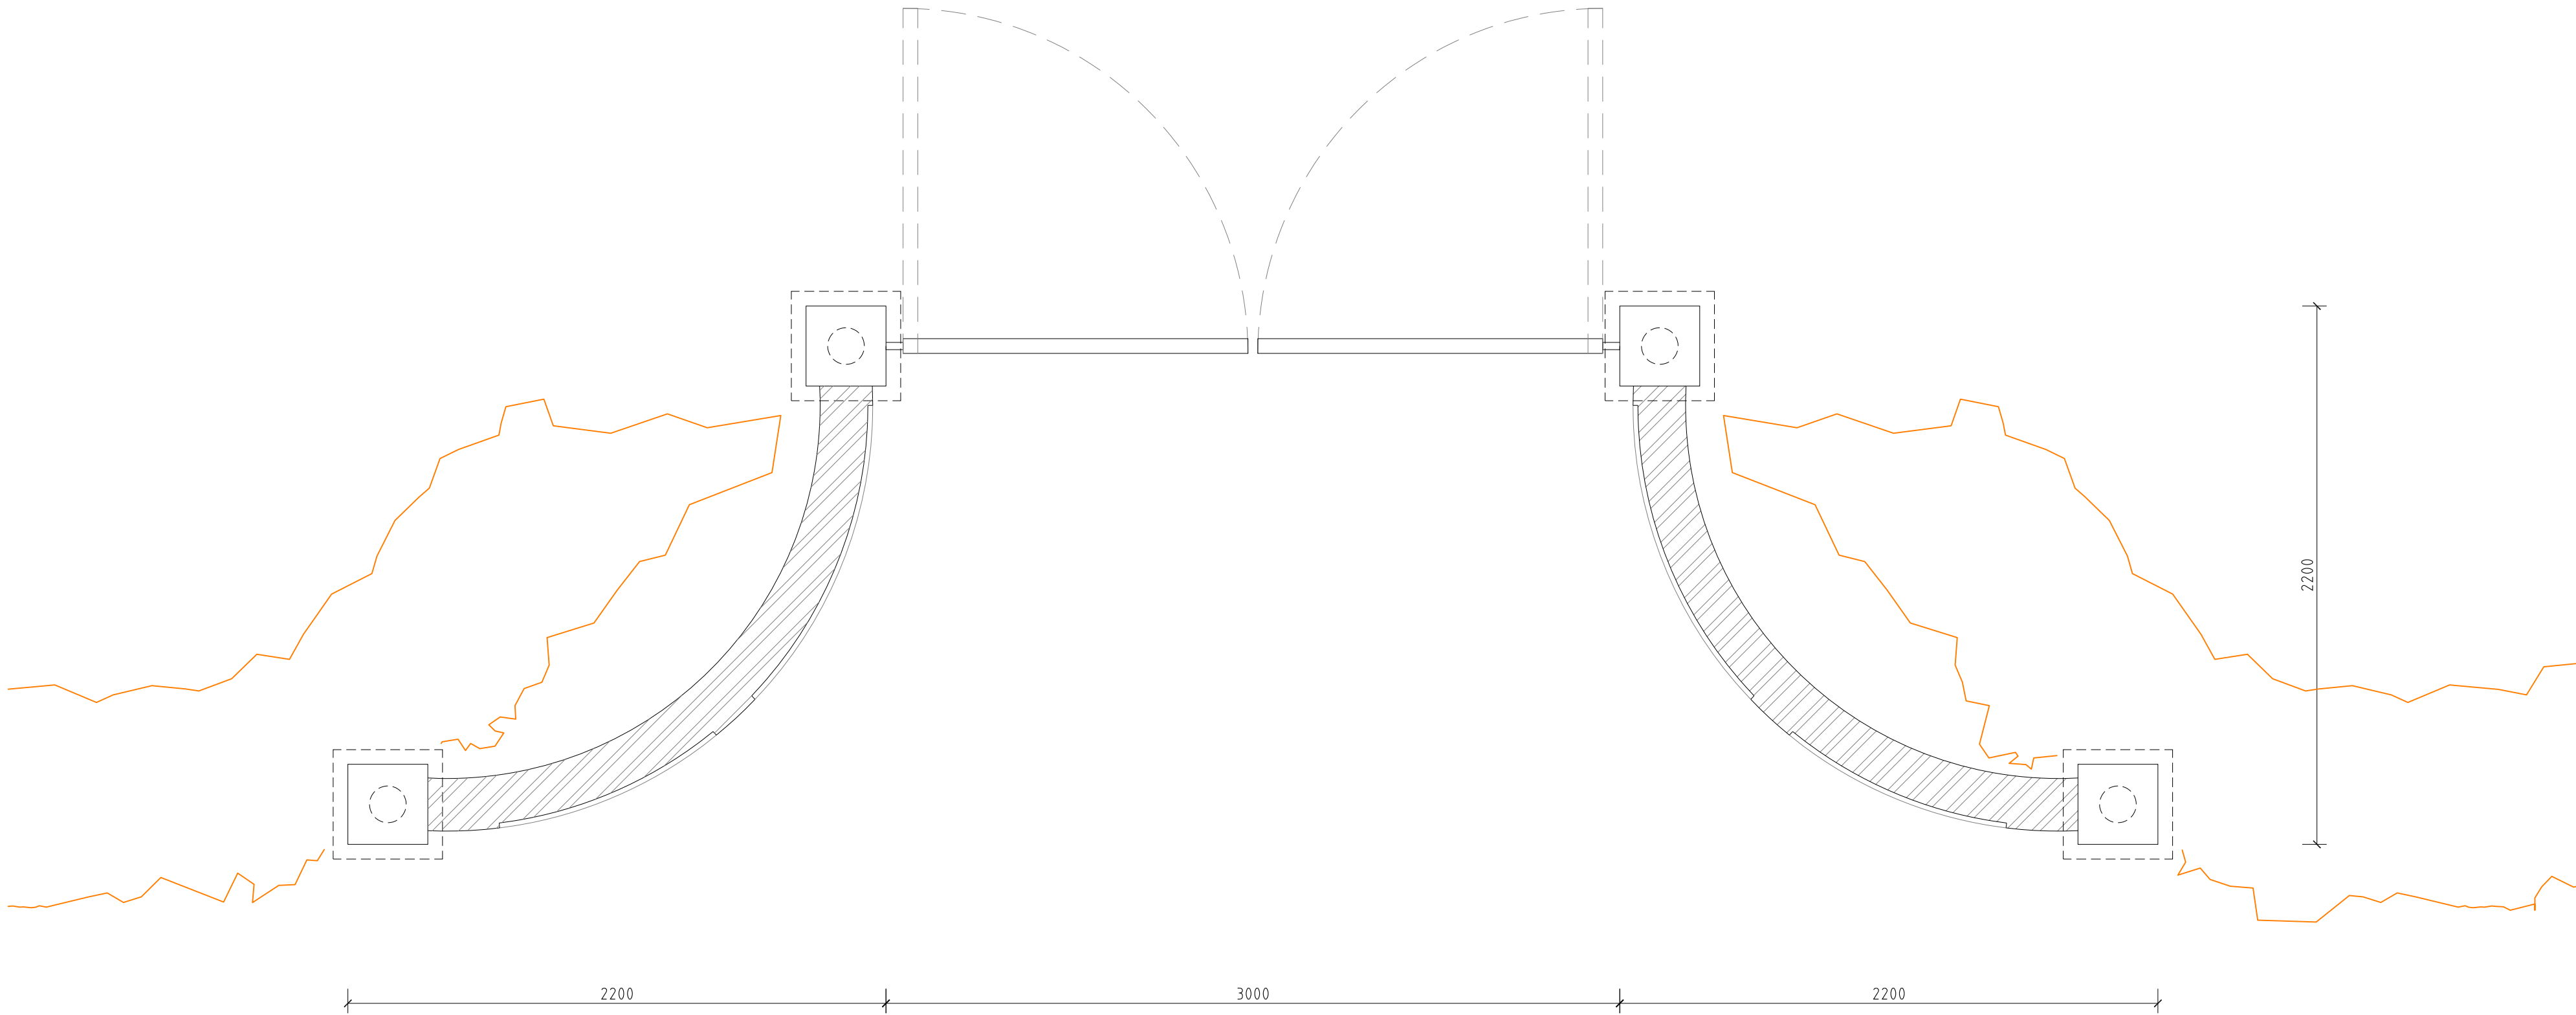

PROPOSED PLAN sc. 1:20

 

**jjr designs**  
Suite 6a  
Church House,  
94 Felpham Road  
Felpham  
West Sussex,  
PO22 7PG  
TEL: 01243 822081

**Architectural Services**  
Planning  
Building Regs  
On Site Supervision  
Landscape Design

e-mail: info@jjrdesigns.com

**Client:**  
MR & MRS LEACH

**Project:**  
CHAPEL HOUSE  
TORTINGTON MANOR  
ARUNDEL

**Drawing Title:**  
GATE REPLACEMENT  
PROPOSED PLAN, ELEVATION

Issue status:  
Outline proposals ☐ Production information ☐ Scheme design ☐  
Tender drawing ☐ Detail design ☐ Contract drawing ☐

|                 |                        |                          |           |                     |
|-----------------|------------------------|--------------------------|-----------|---------------------|
| Scale:<br>1:20  | Drawn:<br>R. Stefonski | Checked:<br>R. Stefonski | Approved: | Date:<br>26.05.2020 |
| Job No:<br>1355 | Drawing No:<br>204     | Revision:                |           |                     |