
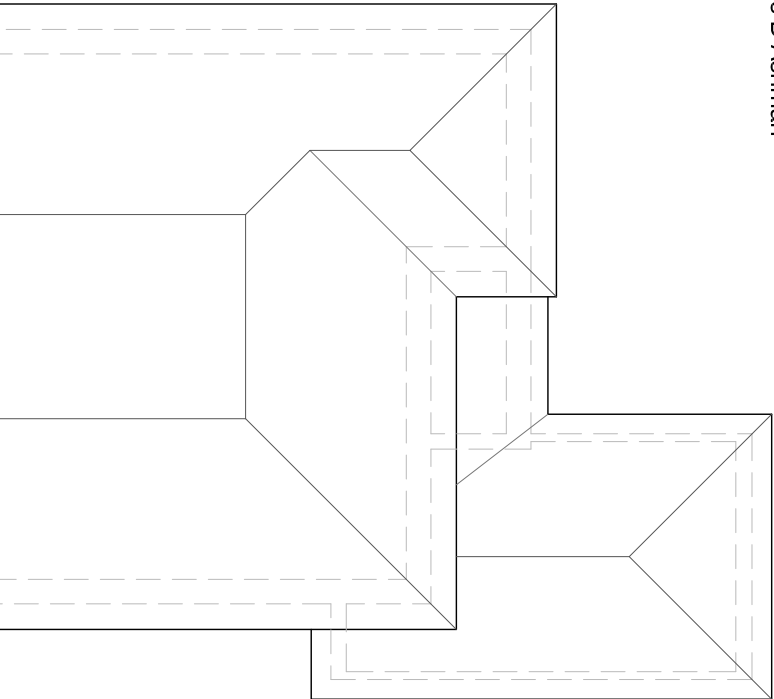




Land Adjacent to: No 3 Torton Hill Road, Arundel, West Sussex

Prepared by **RDV a Design** for Mr and Mrs D Ashman

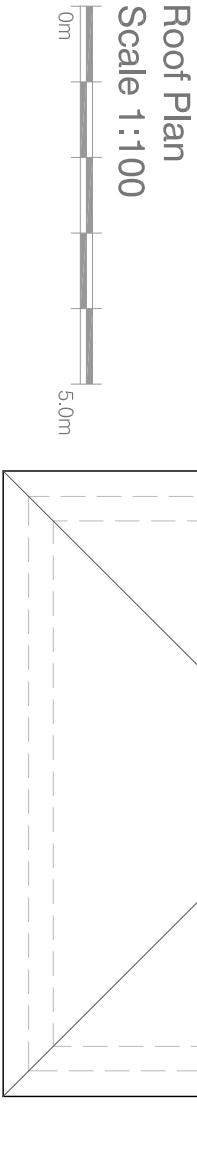


Typical Section
Scale 1:100

0m 5.0m

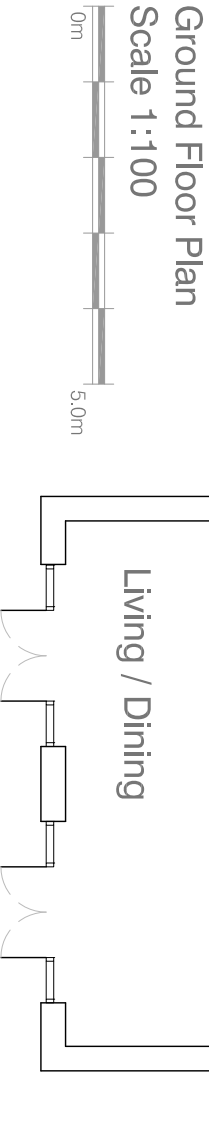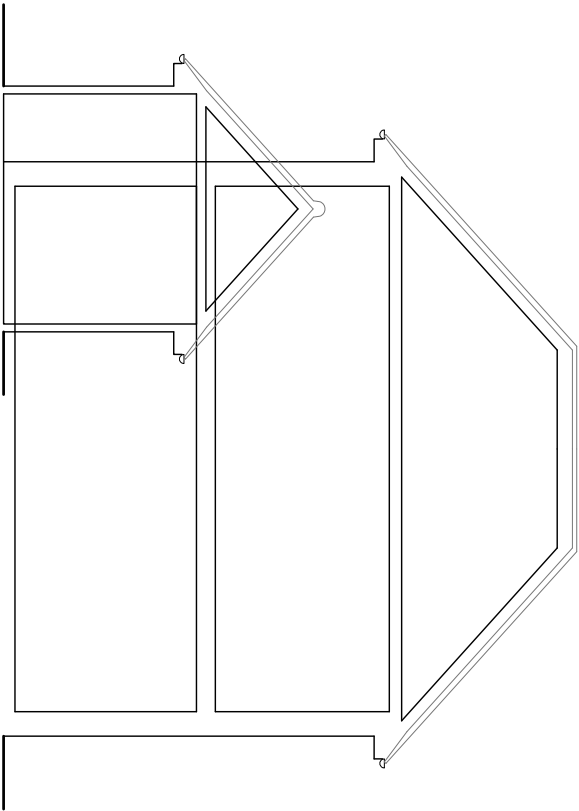

First Floor Plan
Scale 1:100

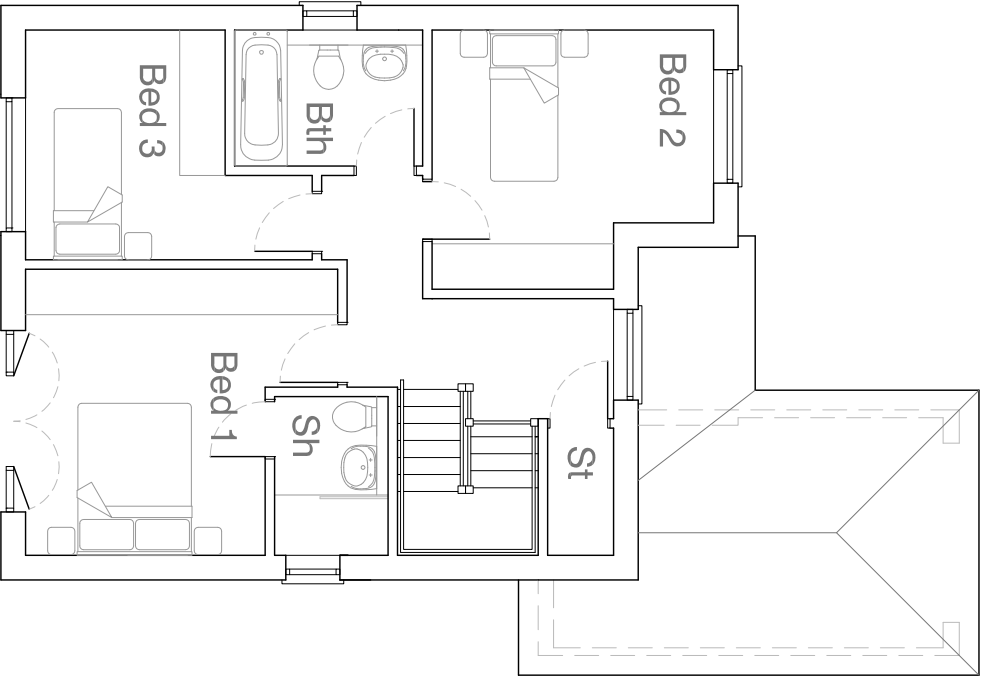

notes

Permission is granted to scale from this drawing for the purpose of Local Authority Planning Approval only. In all other cases DO NOT scale from this drawing. Please contact this office for any additional information required.

Contractors, Sub-Contractors and Suppliers are to check all relevant dimensions, levels and details of the site and any existing buildings before commencing any shop drawings or building work. Any discrepancies should be reported to this office.

This drawing must be read in conjunction with all related drawings and documents relevant to this project, including those prepared by appointed consultants, specialists and sub-consultants etc.

This drawing is the copyright of **RDV a Design**.

revisions

1			
---	--	--	--

RDV a Design

9 Oak End | Arundel | West Sussex
Tel: 01903 884013

project
Land Adjacent to:
3 Torton Hill Road
Arundel West Sussex

drawing
Ground and First Floor Plans,
Roof Plan and Typical Section
As Proposed

scale	date	rev
1:100	@ A3 January 2018	
job no	drawing no	
17103	02.02	