



This drawing has been prepared for the purpose of gaining planning permission only and does not purport to be a working or contractual drawing and should not be used for any building or contractual purposes. This drawing has been prepared based on survey drawings and information prepared by others. All dimensions and levels on all drawings must be checked and verified on site before commencement of works

© VICTORIA HOLLAND ARCHITECTURE LTD 2017


GENERAL NOTES

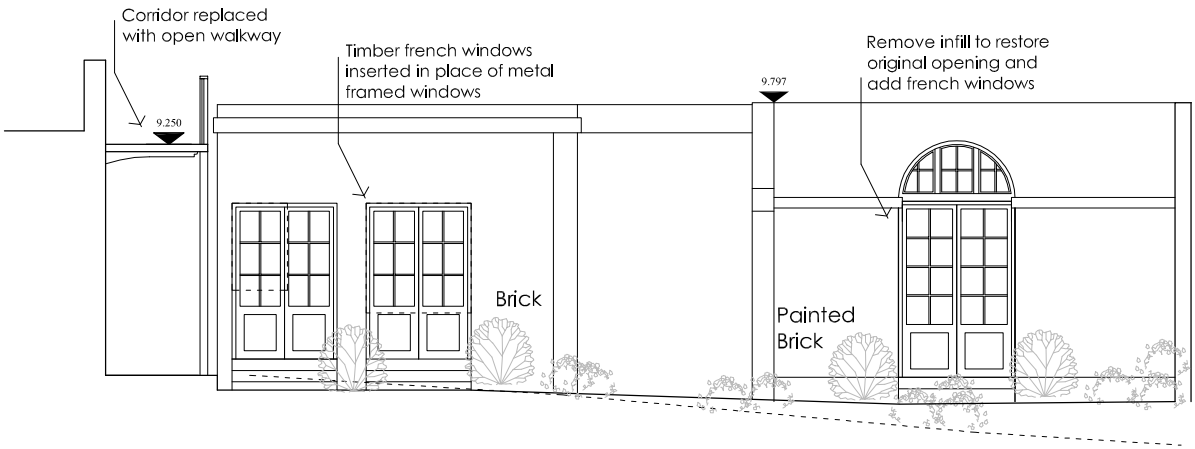


E. EAST ELEVATION (OUTBUILDING)
SCALE 1:100

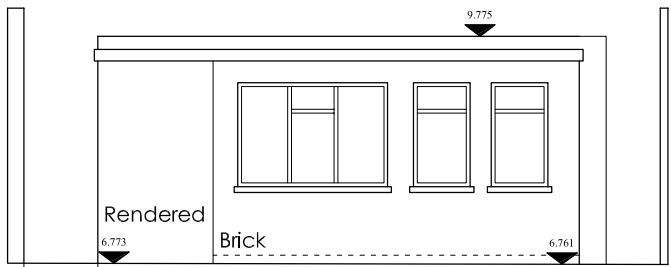


C. WEST ELEVATION (OUTBUILDING) - UNALTERED
SCALE 1:100

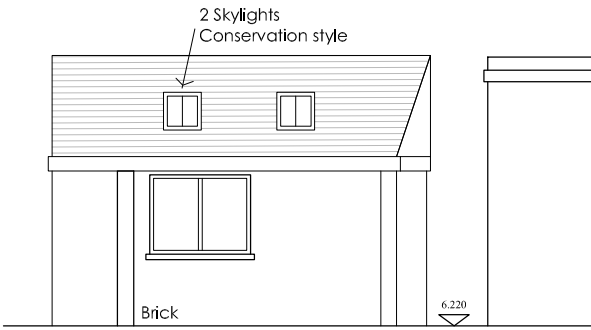


D. WEST ELEVATION (OUTBUILDING)
SCALE 1:100

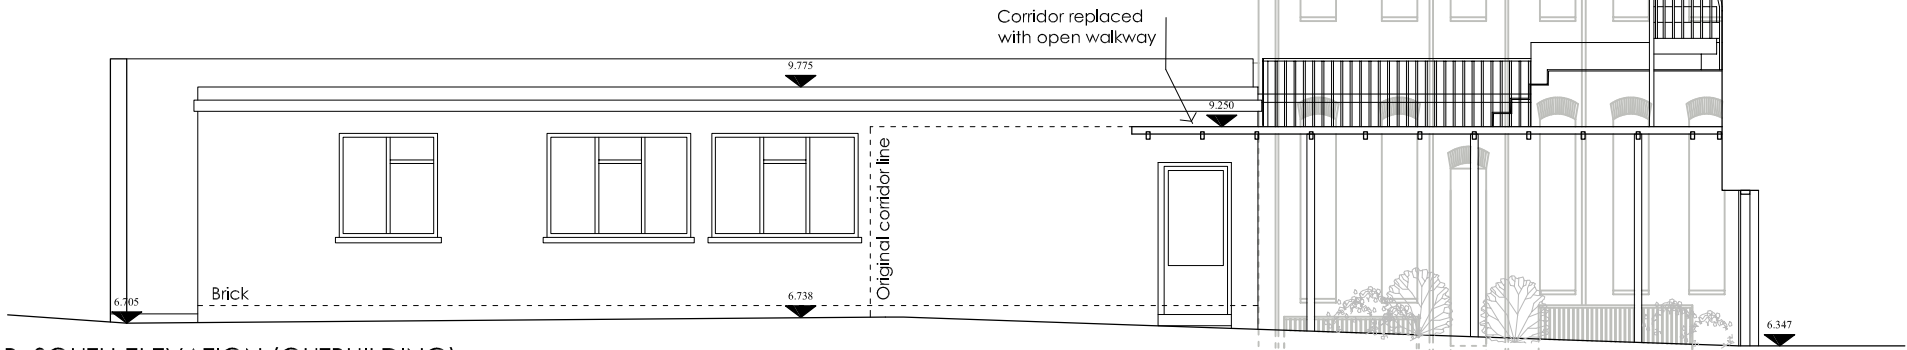


B. SOUTH ELEVATION (OUTBUILDING)
SCALE 1:100

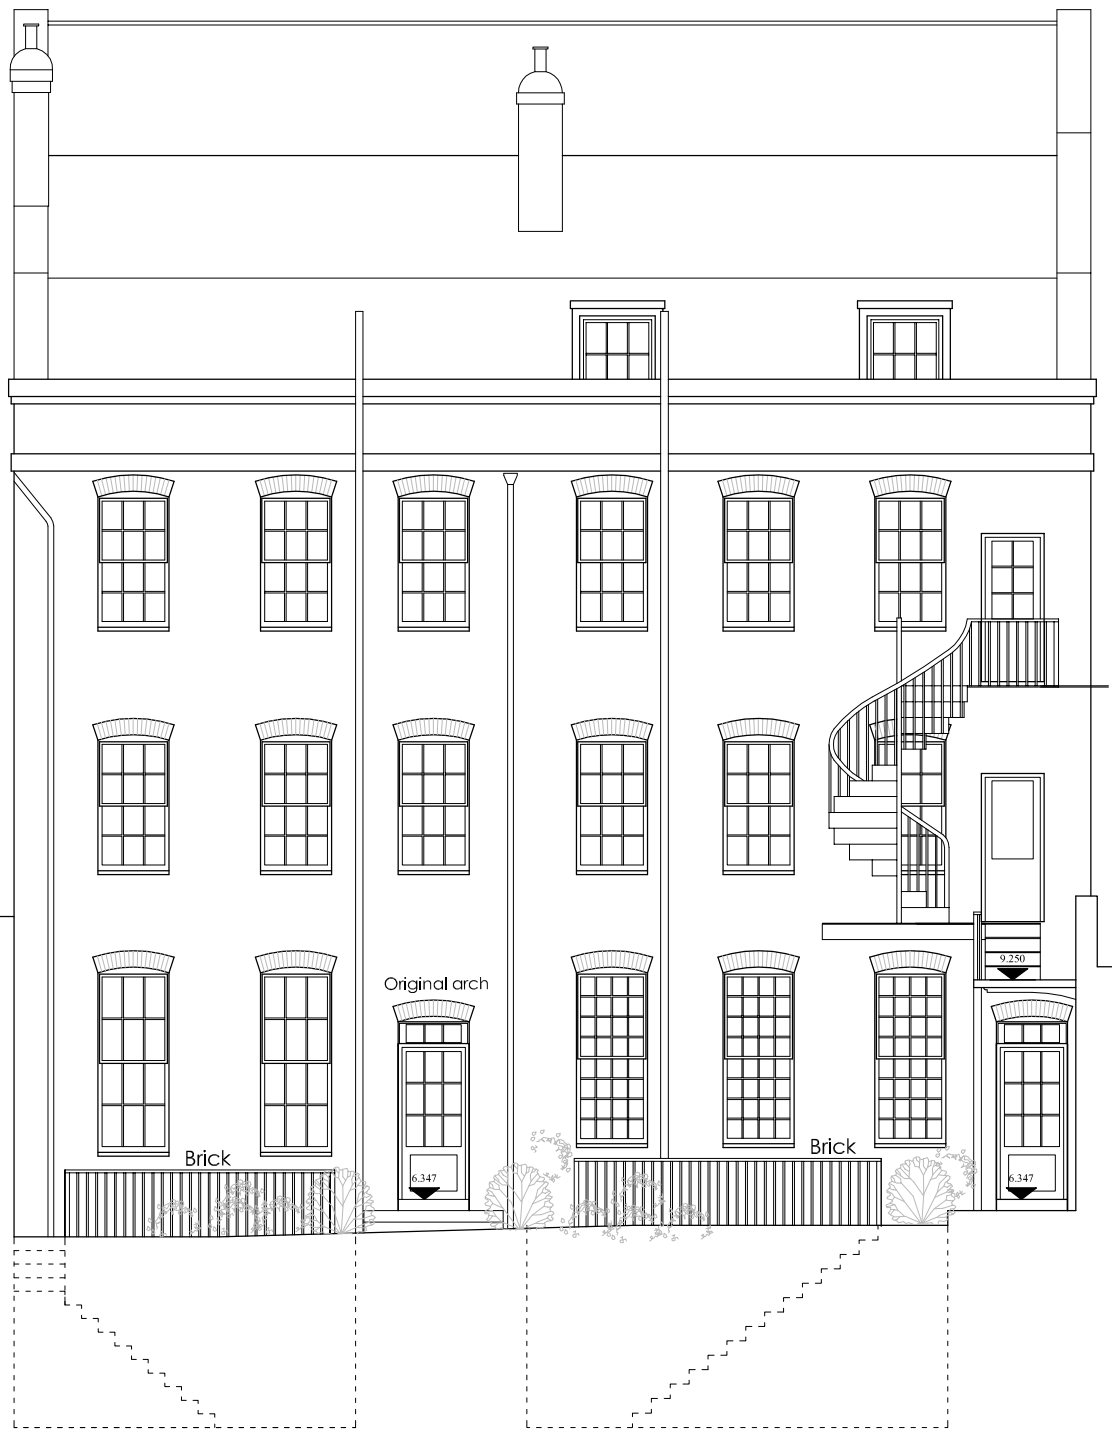

A. WEST ELEVATION (REAR) - PROPOSED
SCALE 1:100

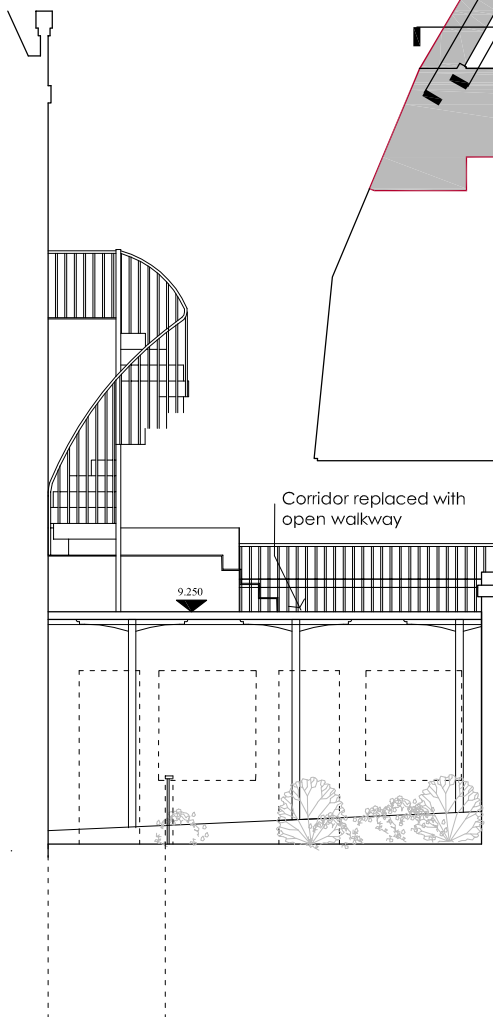

F. NORTH ELEVATION
(OUTBUILDING) SCALE 1:100

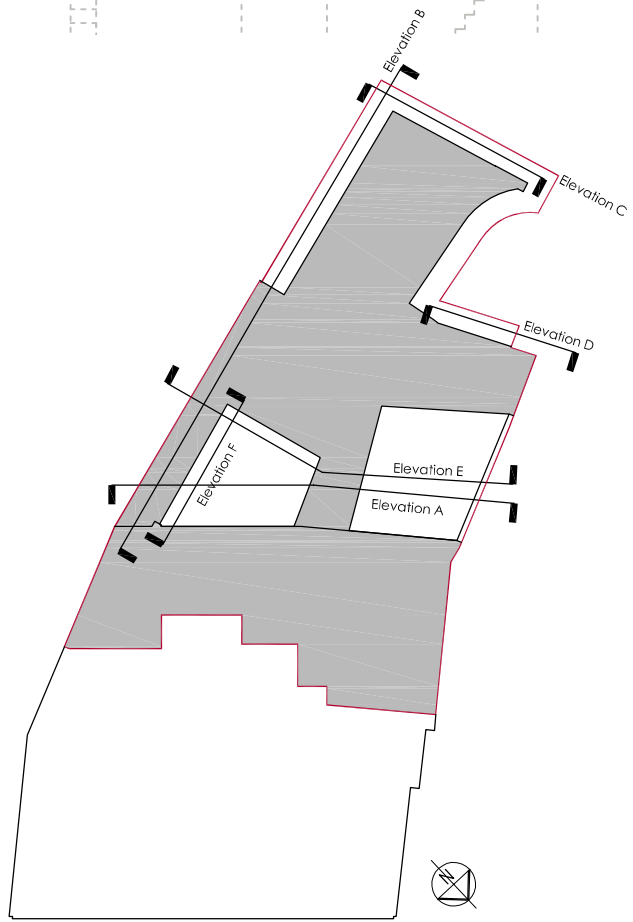

55-57 HIGH STREET
BN18 9AJ ARUNDEL
WEST SUSSEX

ELEVATIONS - PROPOSAL

DATE. March 2017
SCALE. 1:100 @ A3
JOB No. 1010
DRWG No. HS_003 Rev.

VICTORIA
HOLLAND
ARCHITECTURE

Victoria Holland RIBA
71 Peppering High Barn · Burpham
Arundel · West Sussex · BN18 9RN
Tel 01903 882923

