


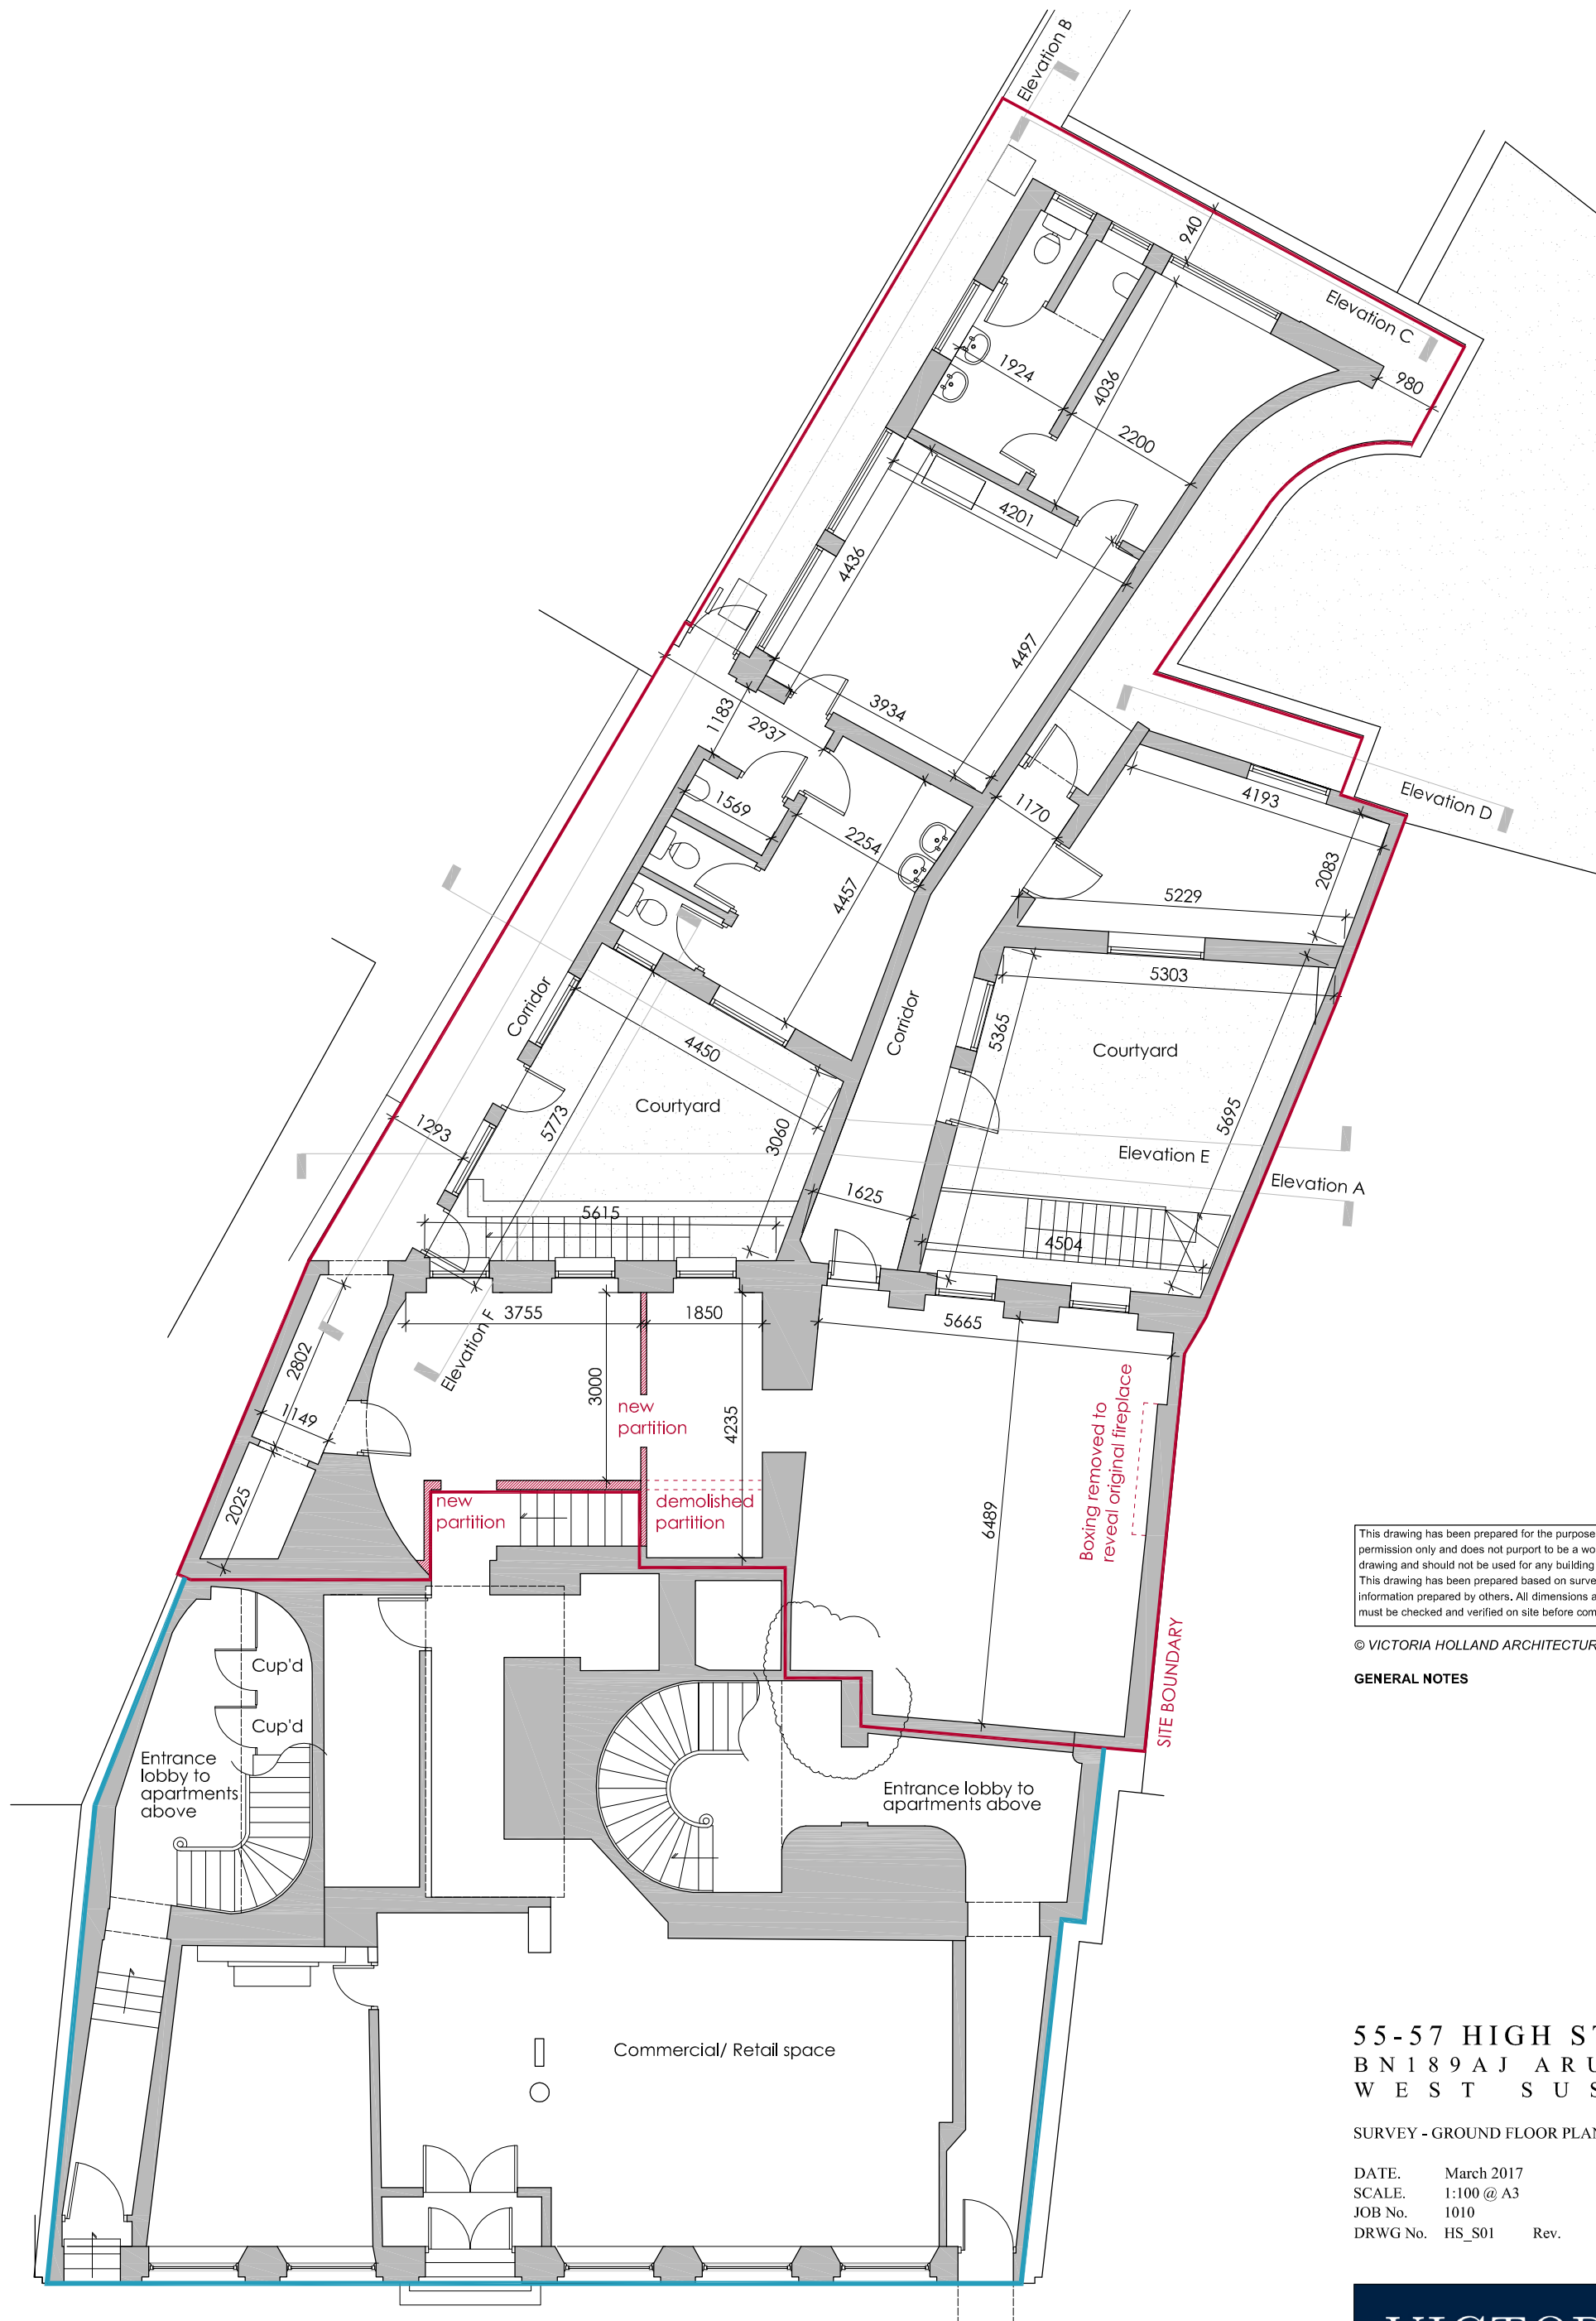

This drawing has been prepared for the purpose of gaining planning permission only and does not purport to be a working or contractual drawing and should not be used for any building or contractual purposes. This drawing has been prepared based on survey drawings and information prepared by others. All dimensions and levels on all drawings must be checked and verified on site before commencement of works

© VICTORIA HOLLAND ARCHITECTURE LTD 2017

GENERAL NOTES

55-57 HIGH STREET
BN18 9AJ ARUNDEL
WEST SUSSEX


SURVEY - GROUND FLOOR PLAN

DATE. March 2017
SCALE. 1:100 @ A3
JOB No. 1010
DRWG No. HS_S01 Rev.

VICTORIA
HOLLAND
ARCHITECTURE

Victoria Holland RIBA
71 Peppering High Barn · Burpham
Arundel · West Sussex · BN18 9RN
Tel 01903 882923

GROUND FLOOR PLAN - AS SURVEYED ON 16/03/2017 and 22/03/2017
SCALE 1:100

 

Works to be regularised:
New partitions
Demolished partitions