


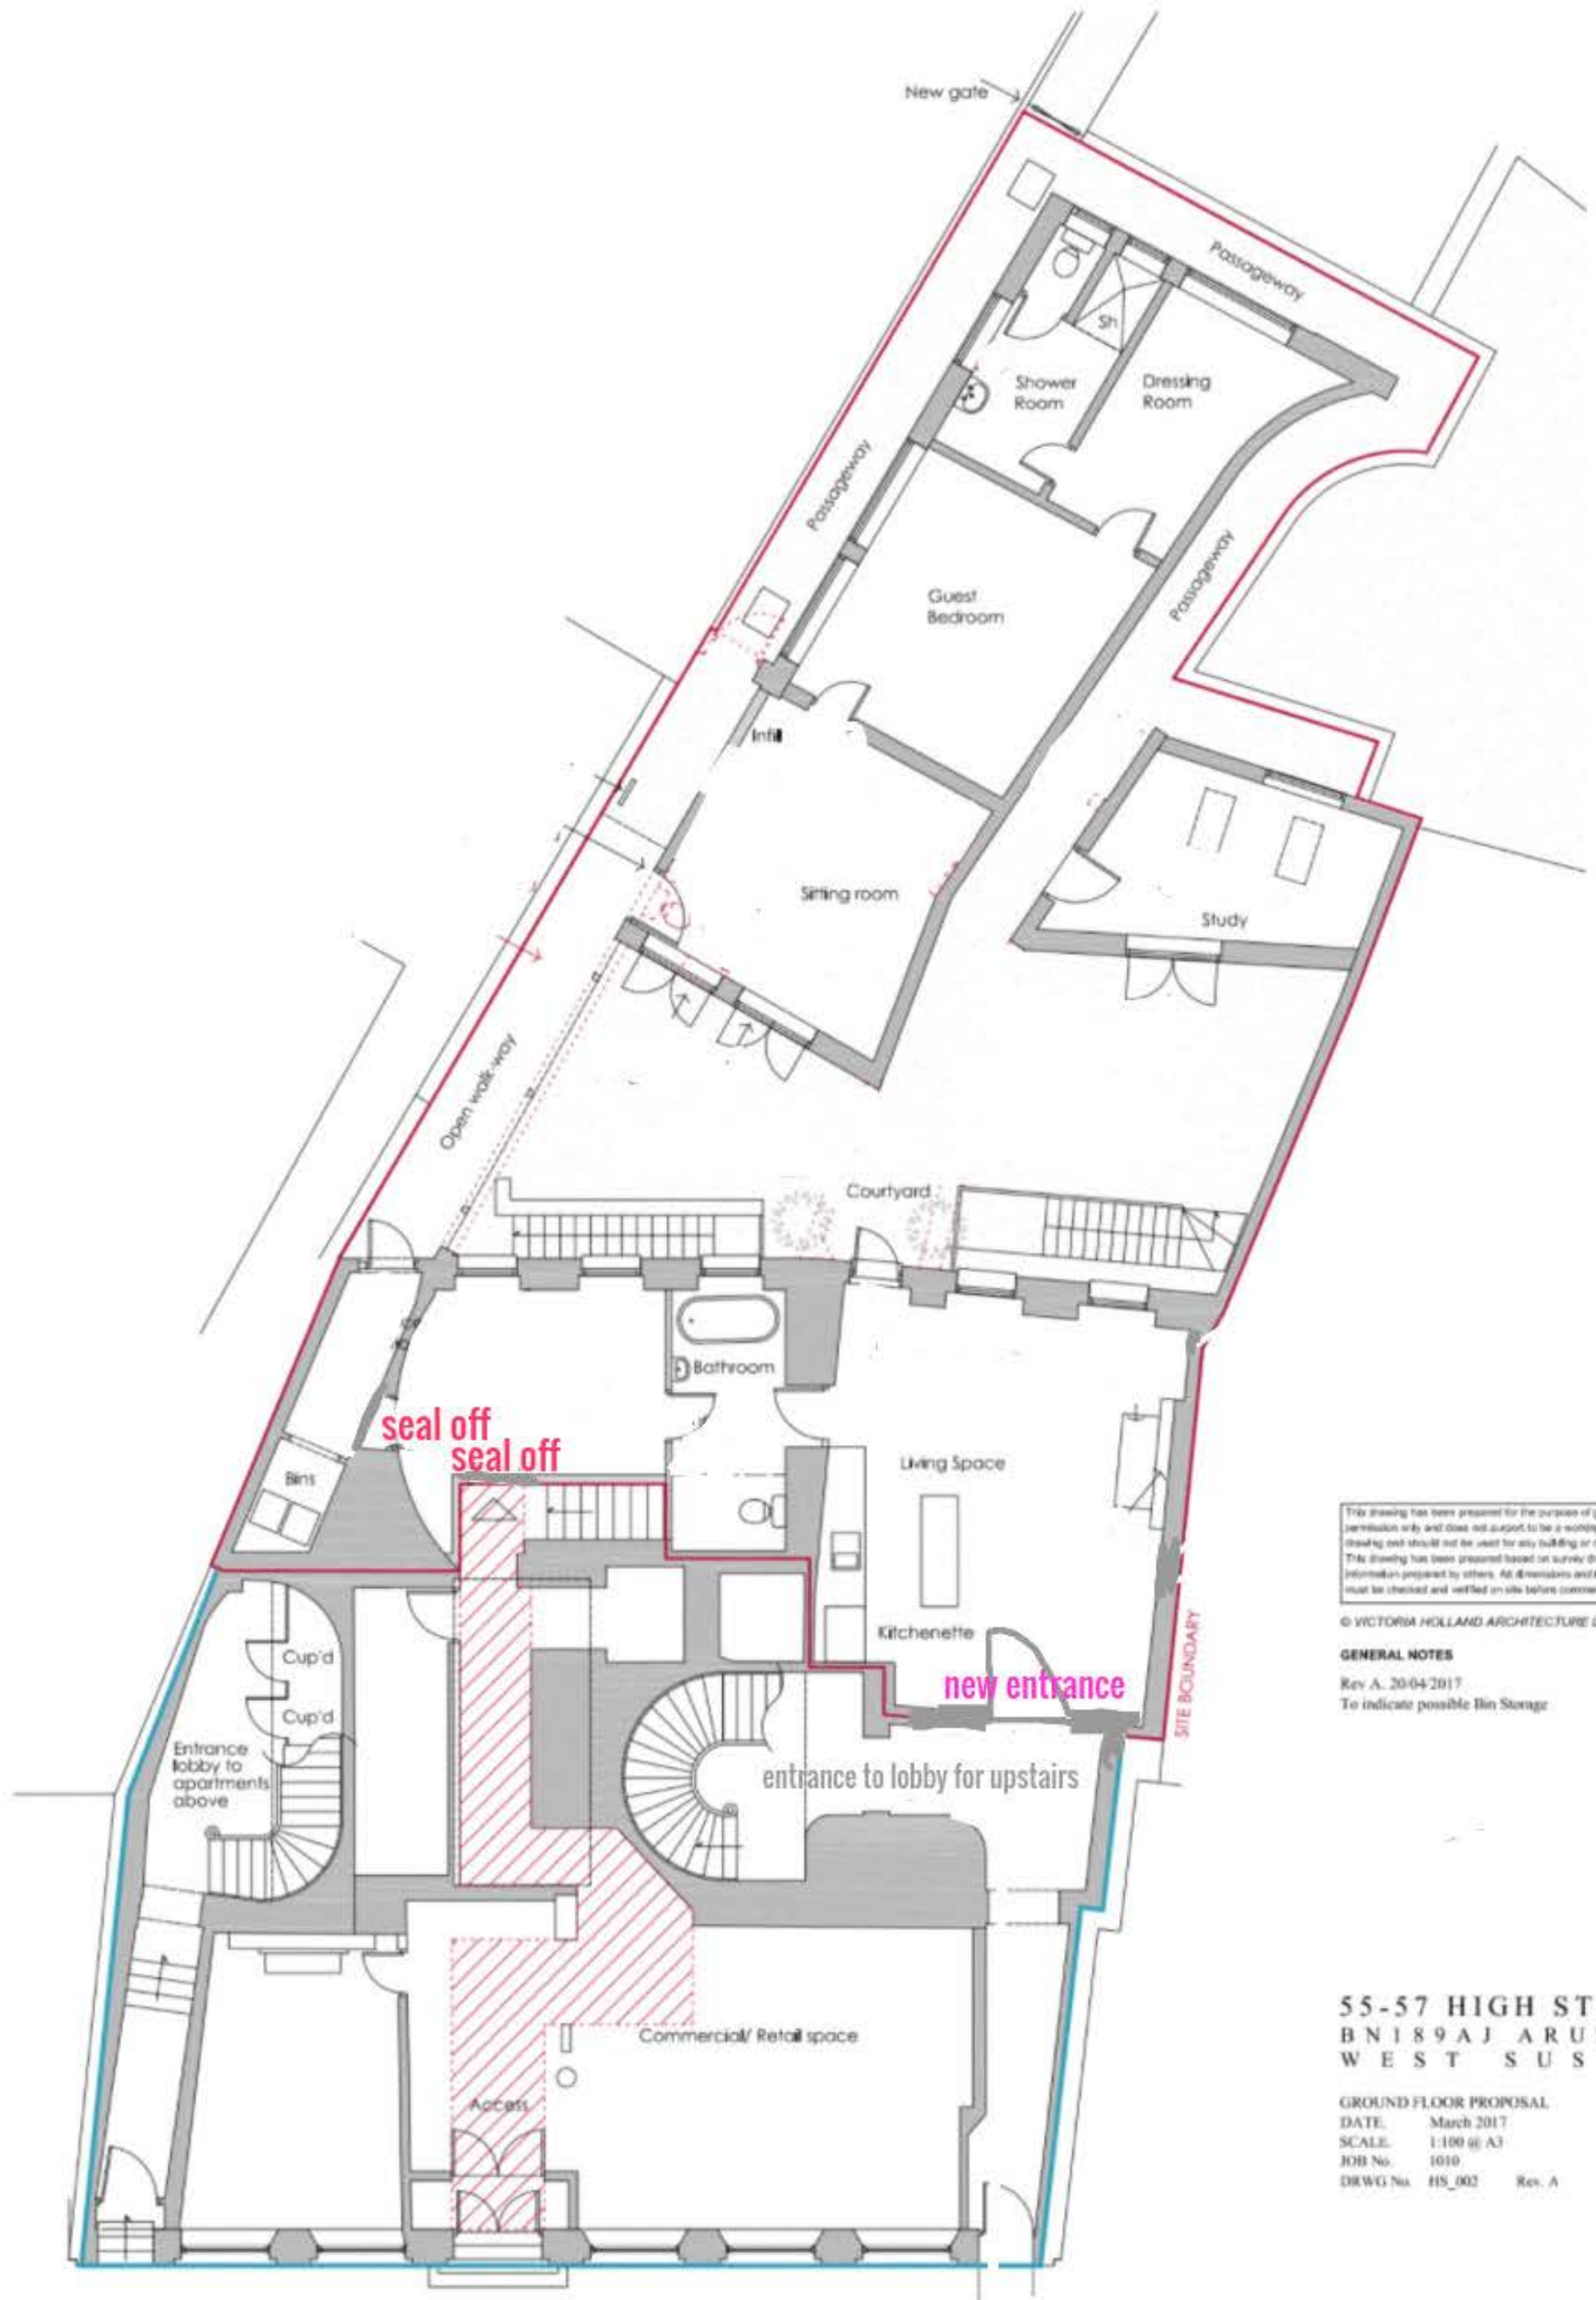

This drawing has been prepared for the purpose of giving planning permission only and does not purport to be a working or contractual drawing and should not be used for any building or contractual purposes. This drawing has been prepared based on survey drawings and information prepared by others. All dimensions and levels on all drawings must be checked and verified on site before commencement of works.

© VICTORIA HOLLAND ARCHITECTURE LTD 2017

GENERAL NOTES

Rev A, 20/04/2017

To indicate possible Bin Storage

**55-57 HIGH STREET
BN18 9AJ ARUNDEL
WEST SUSSEX**

GROUND FLOOR PROPOSAL

DATE: March 2017

SCALE: 1:100 @ A3

JOB No. 1010

DRWG No. HS_002 Rev. A

**GROUND FLOOR PLAN - PROPOSAL
SCALE 1:100**

