


NOTES
WRITTEN DIMENSIONS TO BE TAKEN IN PREFERENCE TO SCALE, AND ARE TO BE CHECKED ON SITE PRIOR TO COMMENCING WORK. THIS DRAWING IS TO BE READ IN CONJUNCTION WITH ALL OTHER DOCUMENTS RELATING TO THIS PROJECT. ANY DISCREPANCIES ARE TO BE REFERRED IMMEDIATELY TO THE PROJECT DESIGNER.
THIS DRAWING IS COPYRIGHT, AND SHOULD NOT BE USED OR REPRODUCED WITHOUT PERMISSION.
IT IS THE CONTRACTOR'S RESPONSIBILITY TO ENSURE COMPLIANCE WITH THE BUILDING REGULATIONS.

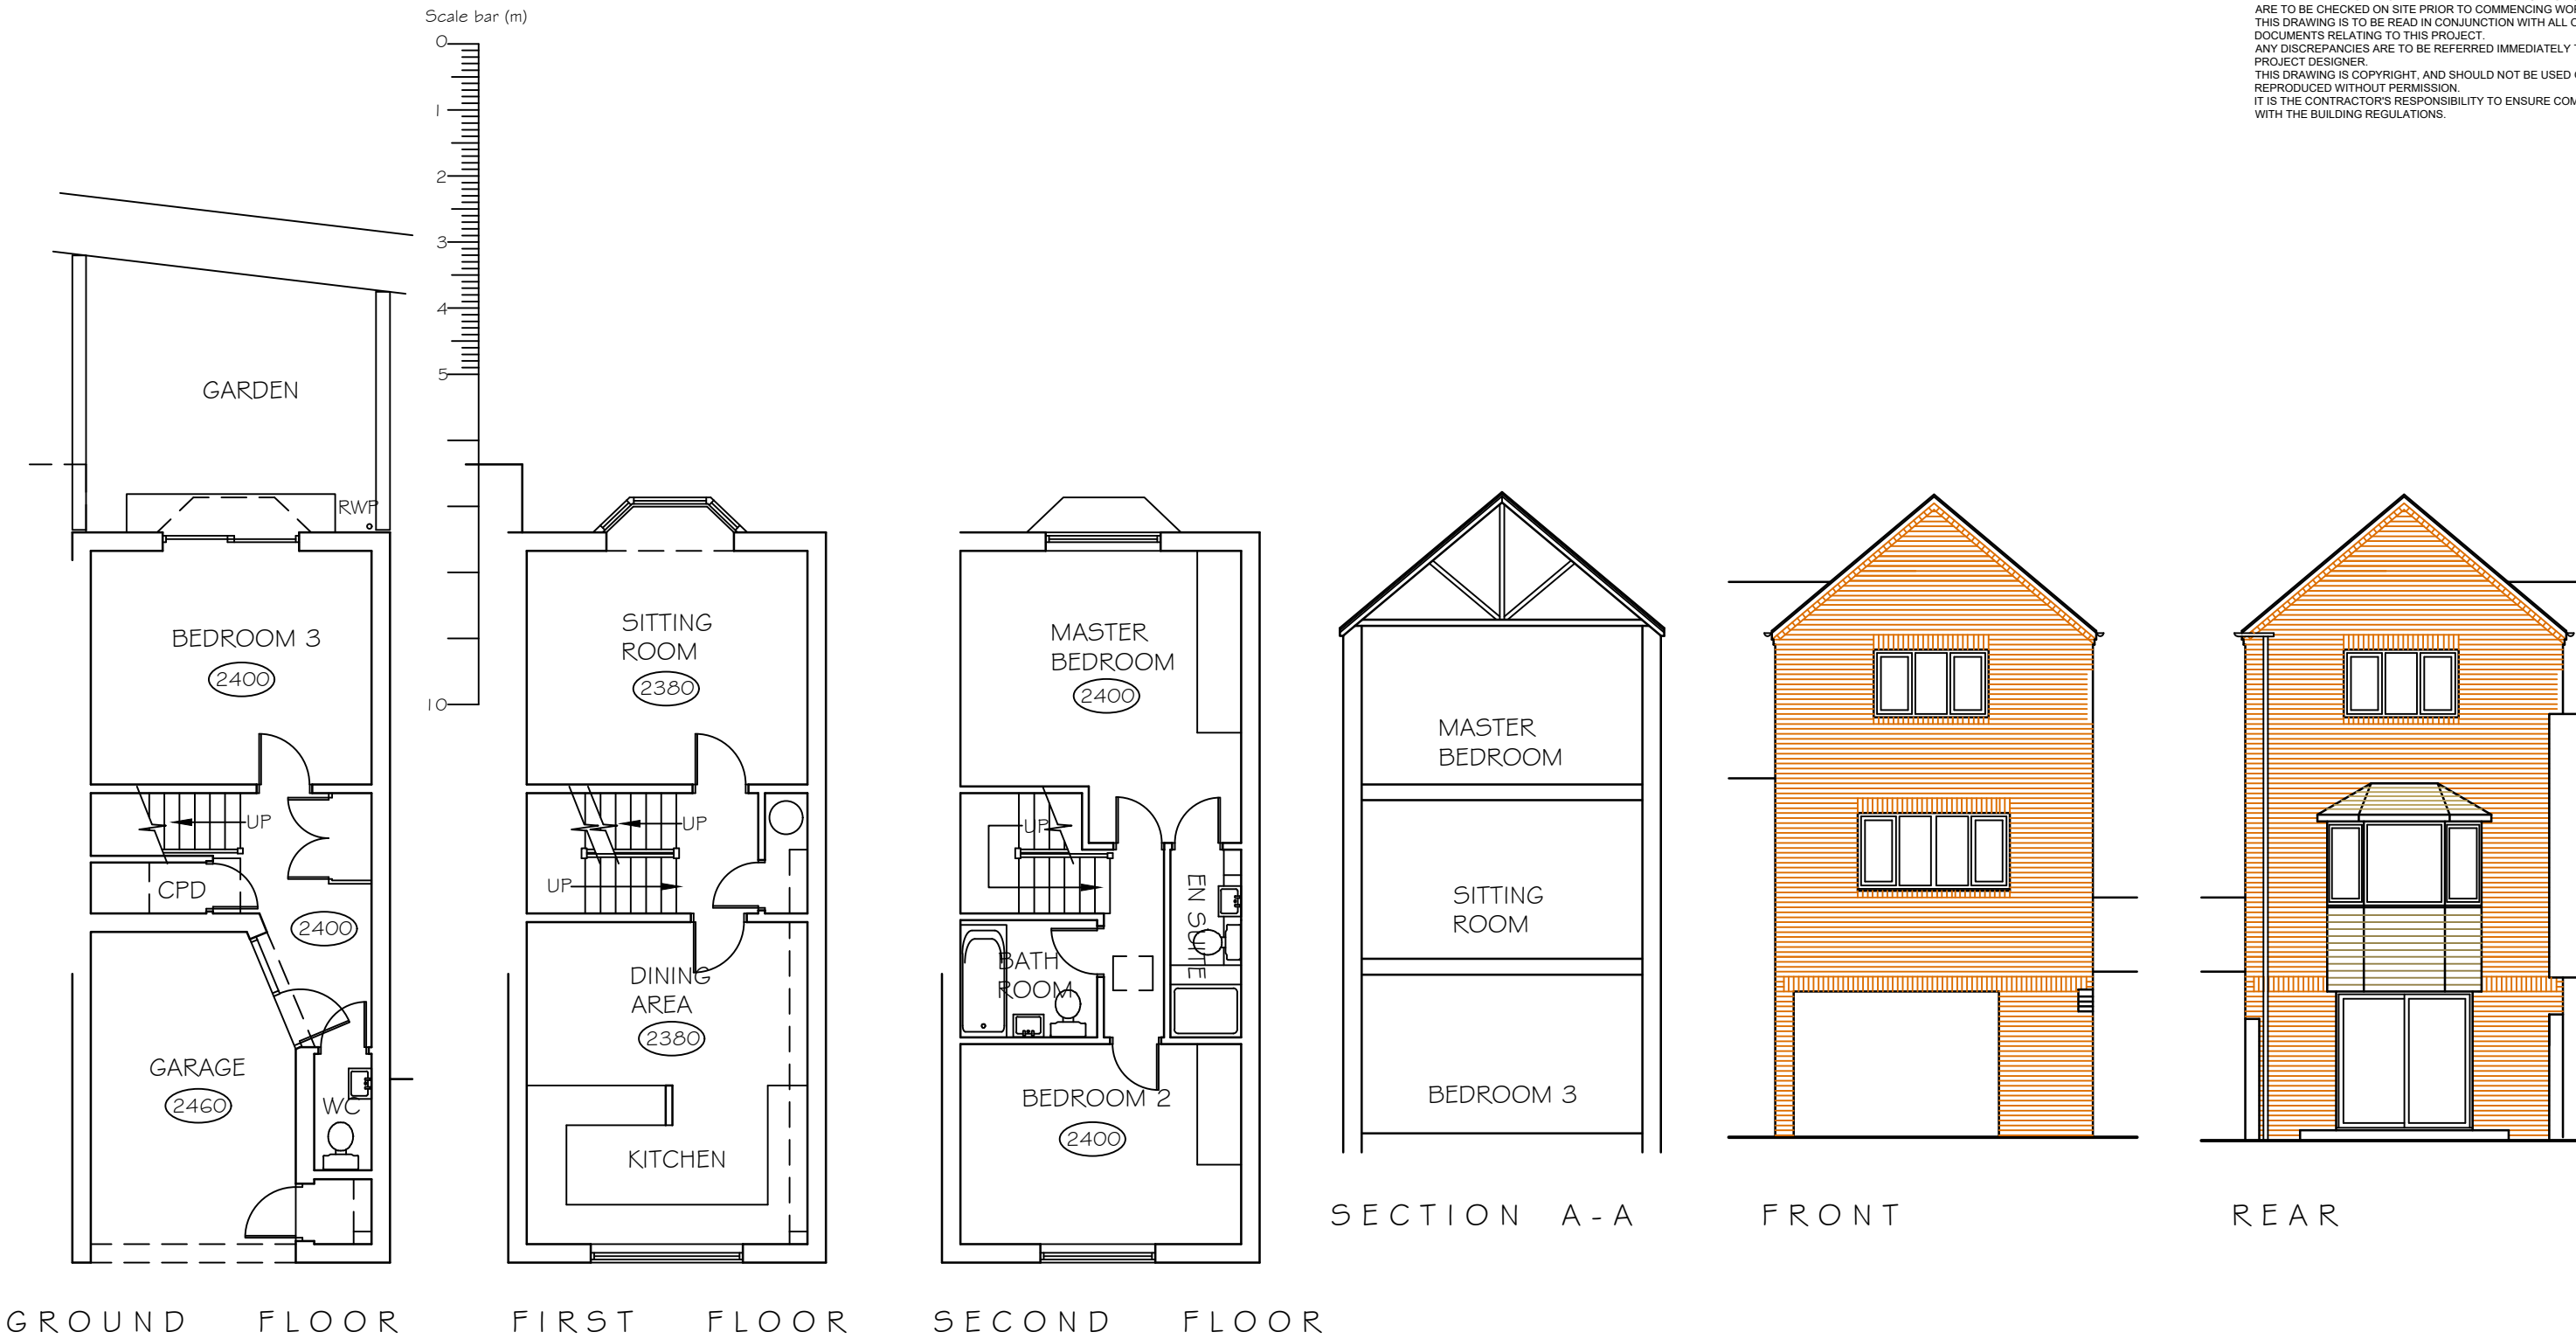

CLIENT
MR & MRS SAWARD

SCALE
1:100 @A3

DRAWN BY
PLB

DATE
APR 22

DWG NO 1142/01

REV. -

PROJECT
31 TARRANT WHARF
ARUNDEL
WEST SUSSEX

DRAWING TITLE
EXISTING FLOOR PLANS,
SECTION AND ELEVATIONS



Unit 3b Woodhorn Business Centre
Woodhorn Lane
Oving Chichester
West Sussex PO20 2BX
Tel 01243 774764
www.sloaneandbrown.co.uk

REV	DESCRIPTION	DATE
-----	-------------	------