

 


NOTES
 WRITTEN DIMENSIONS TO BE TAKEN IN PREFERENCE TO SCALE, AND ARE TO BE CHECKED ON SITE PRIOR TO COMMENCING WORK. THIS DRAWING IS TO BE READ IN CONJUNCTION WITH ALL OTHER DOCUMENTS RELATING TO THIS PROJECT. ANY DISCREPANCIES ARE TO BE REFERRED IMMEDIATELY TO THE PROJECT DESIGNER.
 THIS DRAWING IS COPYRIGHT, AND SHOULD NOT BE USED OR REPRODUCED WITHOUT PERMISSION.
 IT IS THE CONTRACTOR'S RESPONSIBILITY TO ENSURE COMPLIANCE WITH THE BUILDING REGULATIONS.


Scale bar (m)

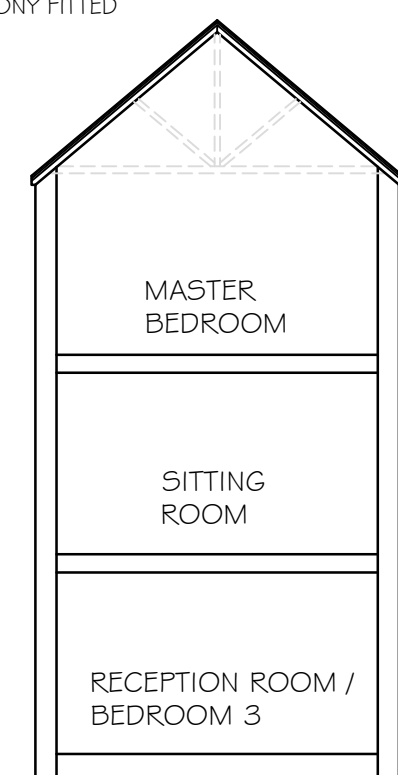

10

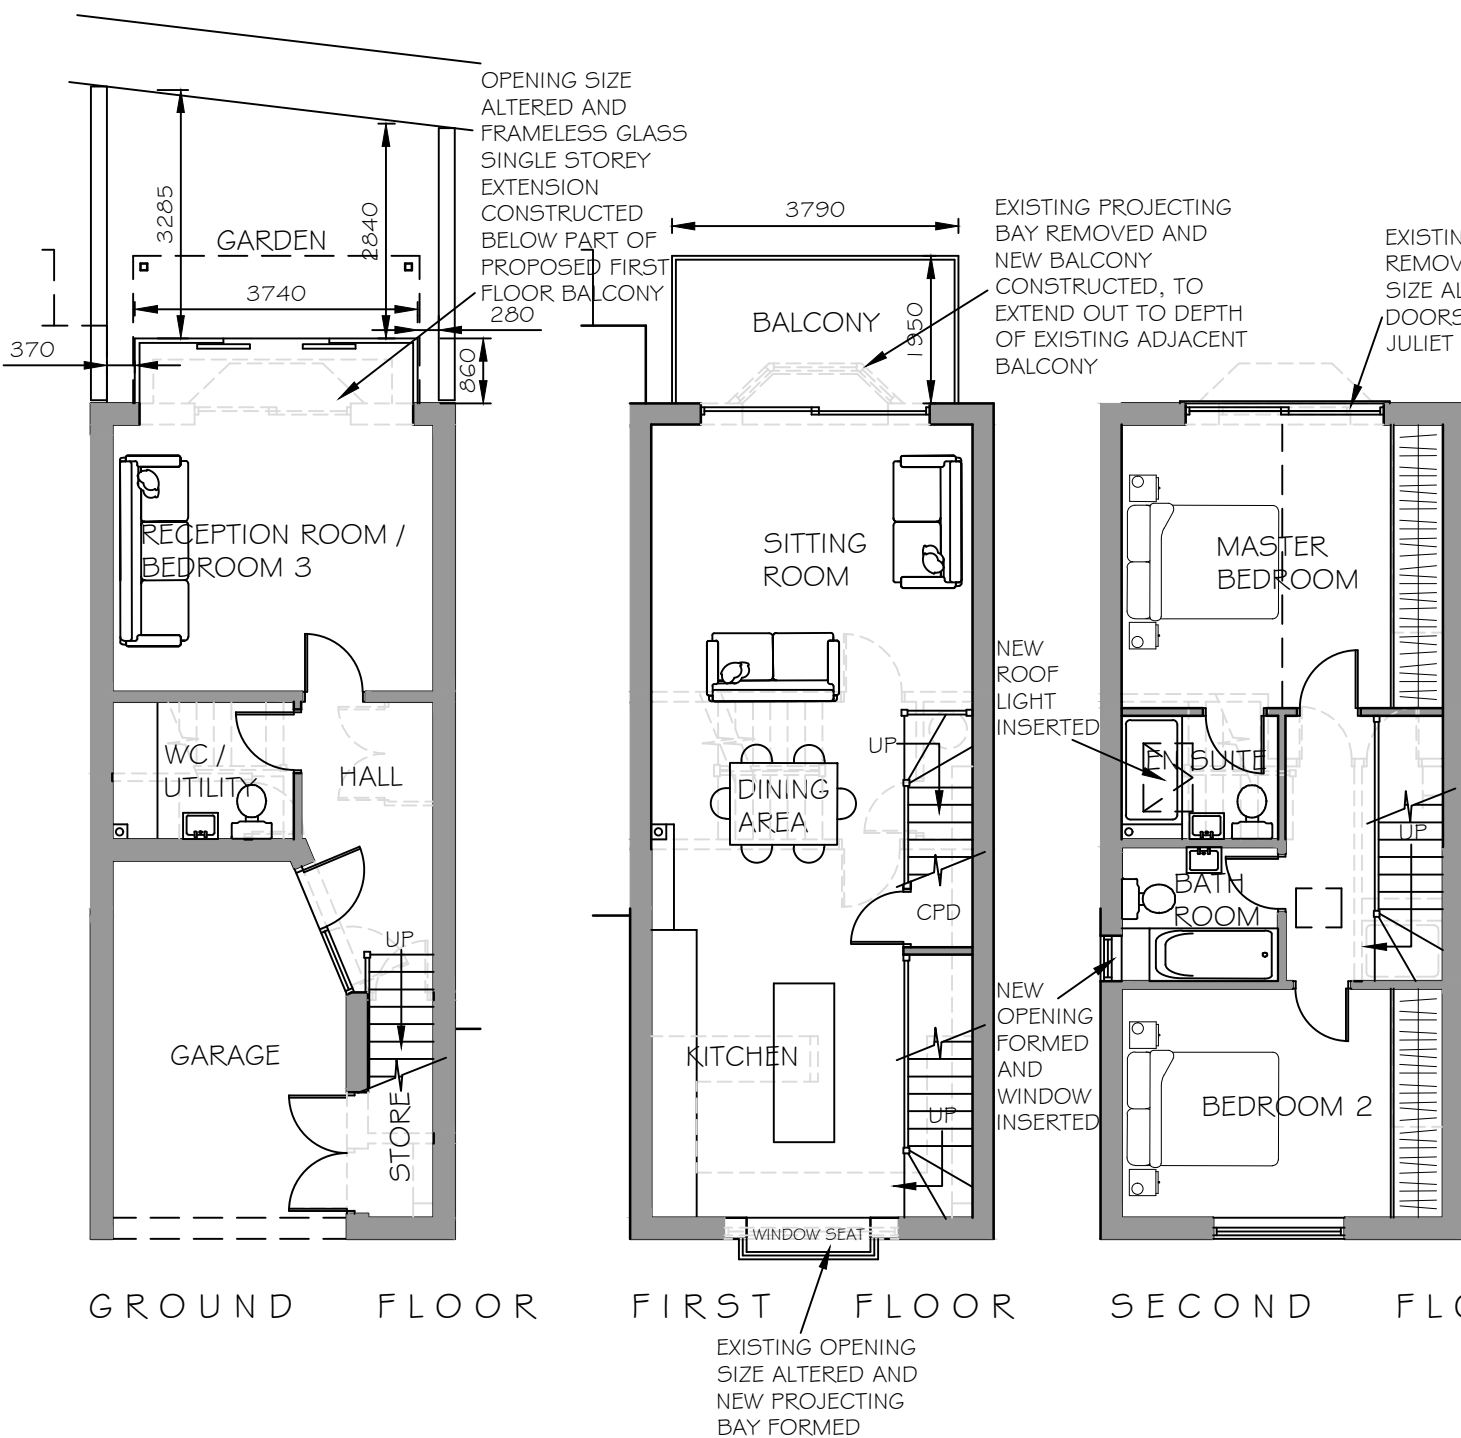

SECTION A - A

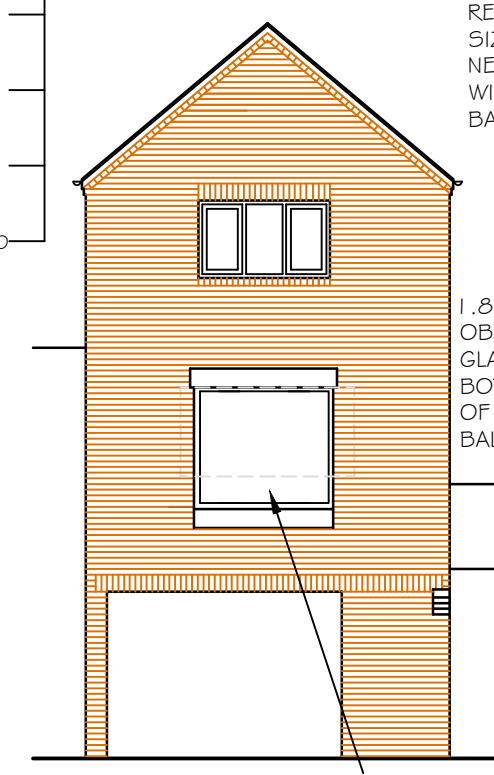

FRONT



REAR

OPENING SIZE ALTERED AND FRAMELESS GLASS SINGLE STOREY EXTENSION CONSTRUCTED BELOW PART OF PROPOSED FIRST FLOOR BALCONY

C	DIMENSIONS ADDED	27.04.22
B	VARIOUS AMENDMENTS	25.04.22
A	VARIOUS AMENDMENTS	22.04.22
REV	DESCRIPTION	DATE

CLIENT
 MR & MRS SAWARD

SCALE
 1:100 @A3

DRAWN BY
 PLB

DATE
 APR 22

DWG NO 1142/02

REV. C

PROJECT
 31 TARRANT WHARF
 ARUNDEL
 WEST SUSSEX

DRAWING TITLE
 PROPOSED FLOOR PLANS,
 SECTION AND ELEVATIONS



Unit 3b Woodhorn Business Centre
 Woodhorn Lane
 Oving Chichester
 West Sussex PO20 2BX
 Tel 01243 774764
www.sloaneandbrown.co.uk