


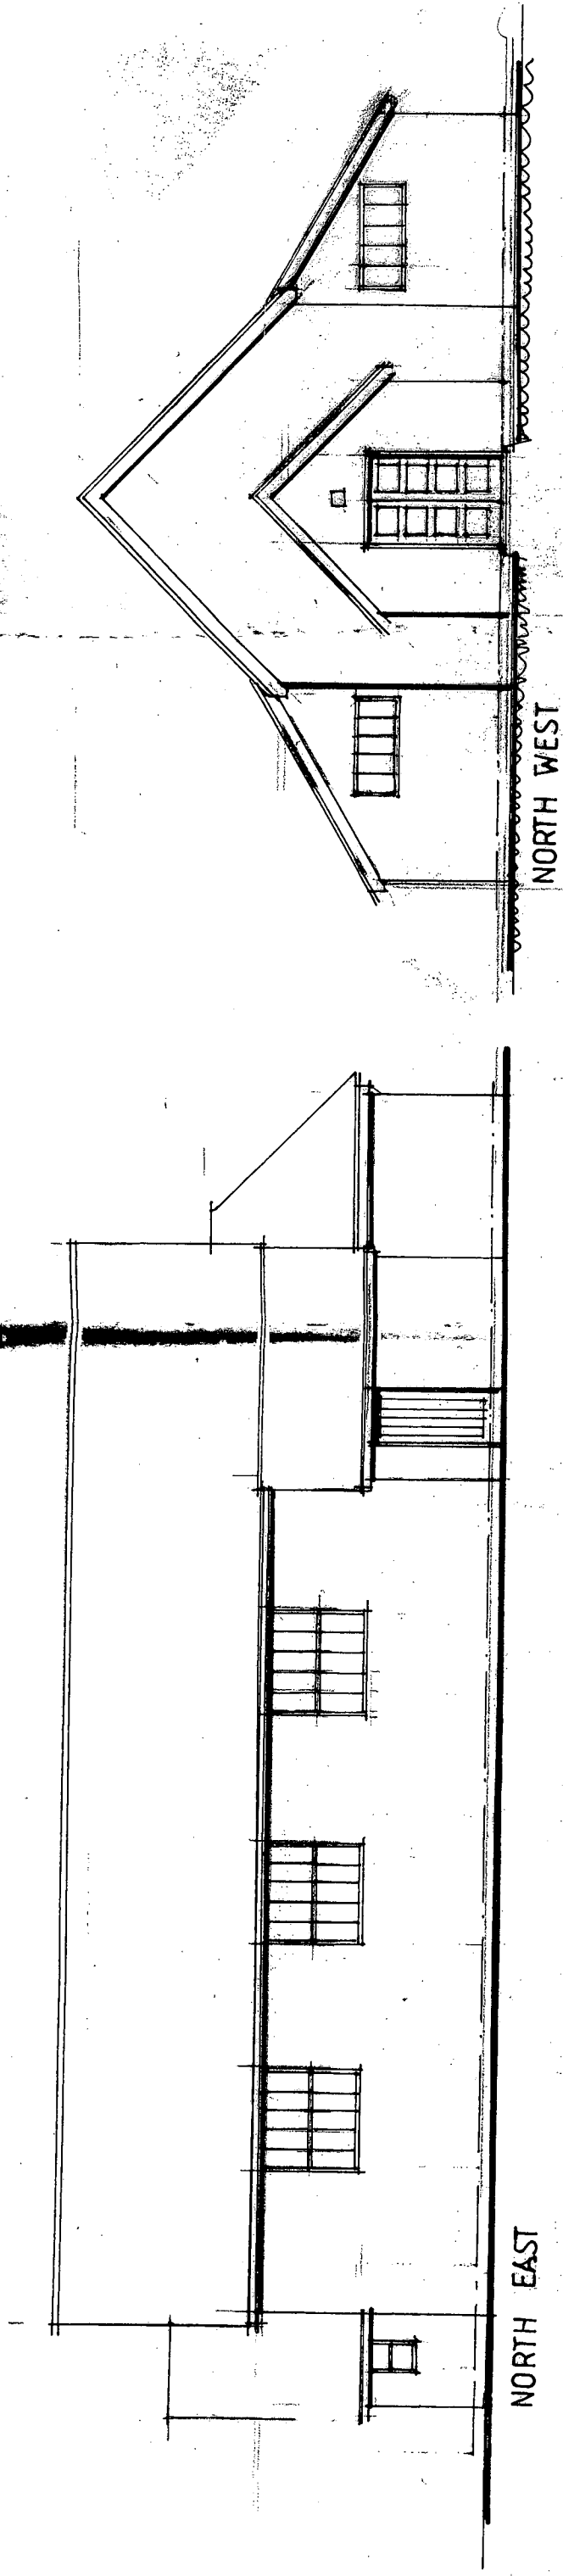


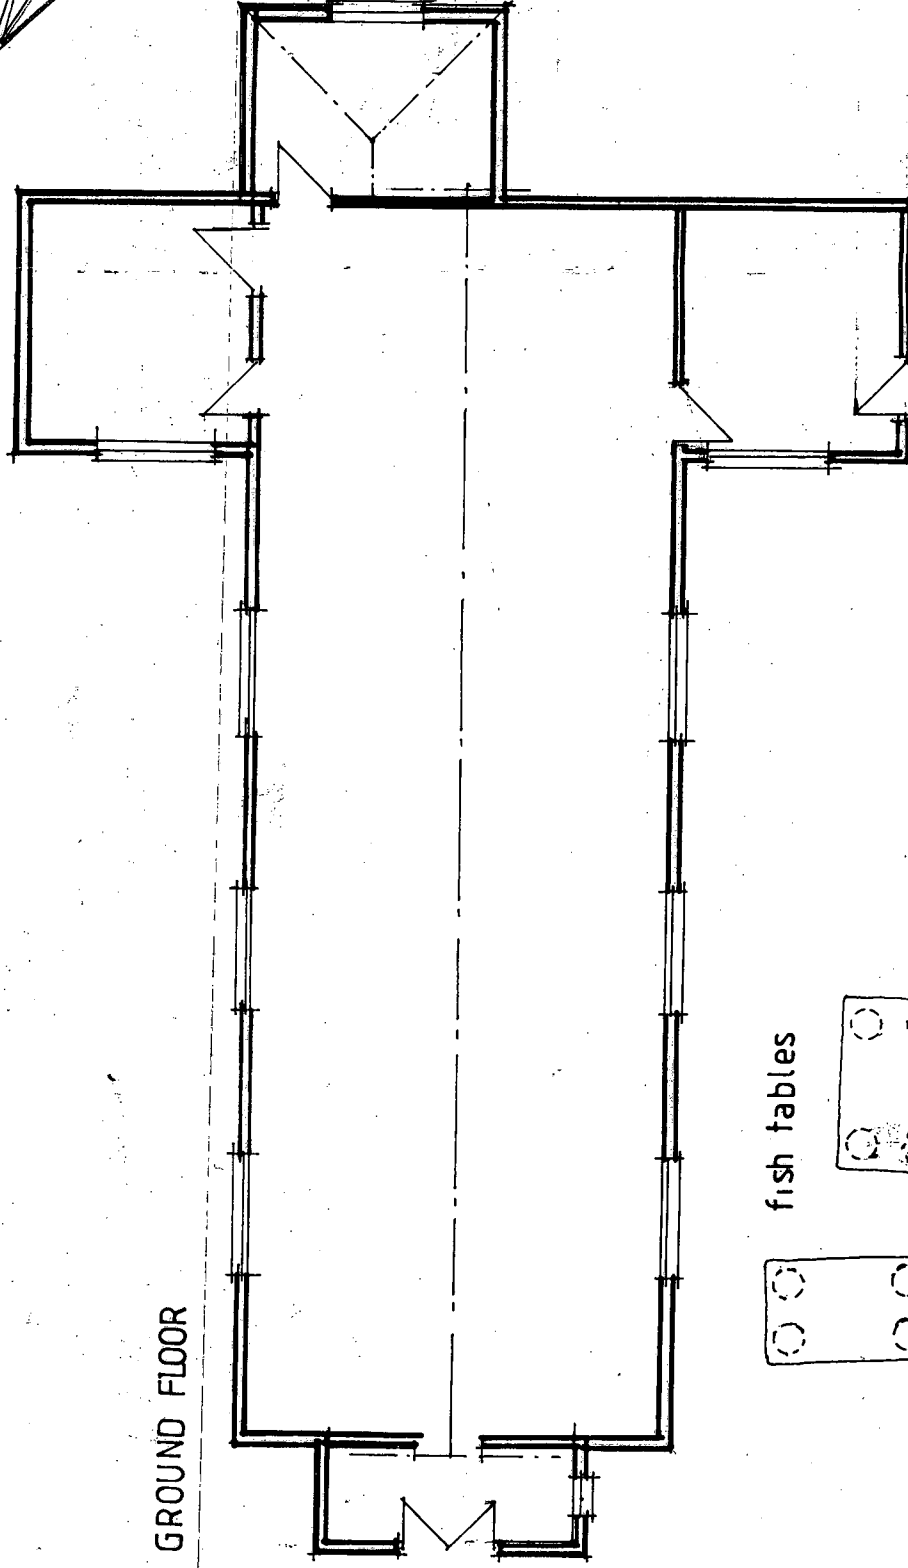

GROUND FLOOR

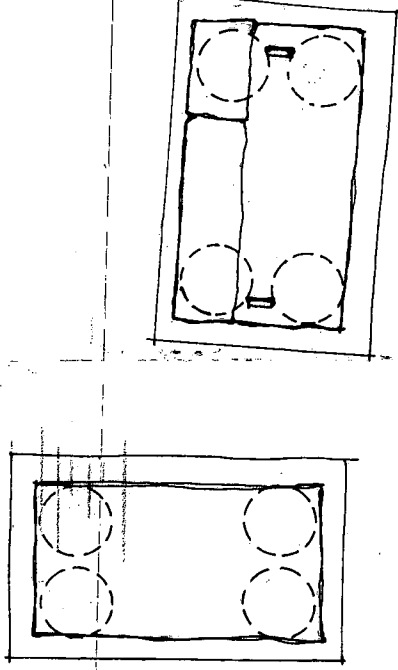

fish tables

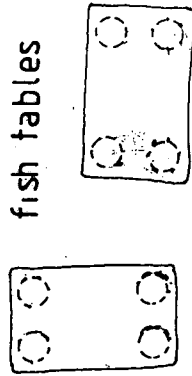


FISH TABLES PLAN & ELEVATIONS
1:50



Rev.	Date	Description	By

Client	Drawing Title	Drawing Number	Scale	
			1:100 @ A3	
Project	Existing Floor Plan & Existing Elevations	Date	Date	
			December 2008	
Arundel Heritage Centre Mill Road, Arundel		Drawn	By	
		GW		

GWP Architects
Fairfield House,
Fairfield Road,
Burgess Hill, West Sussex, RH15 8QB
Telephone: (01444) 239019 Fax: (01444) 230761
Email: mail@gwparchitects.co.uk

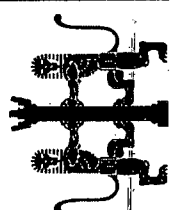

2353/SK02