
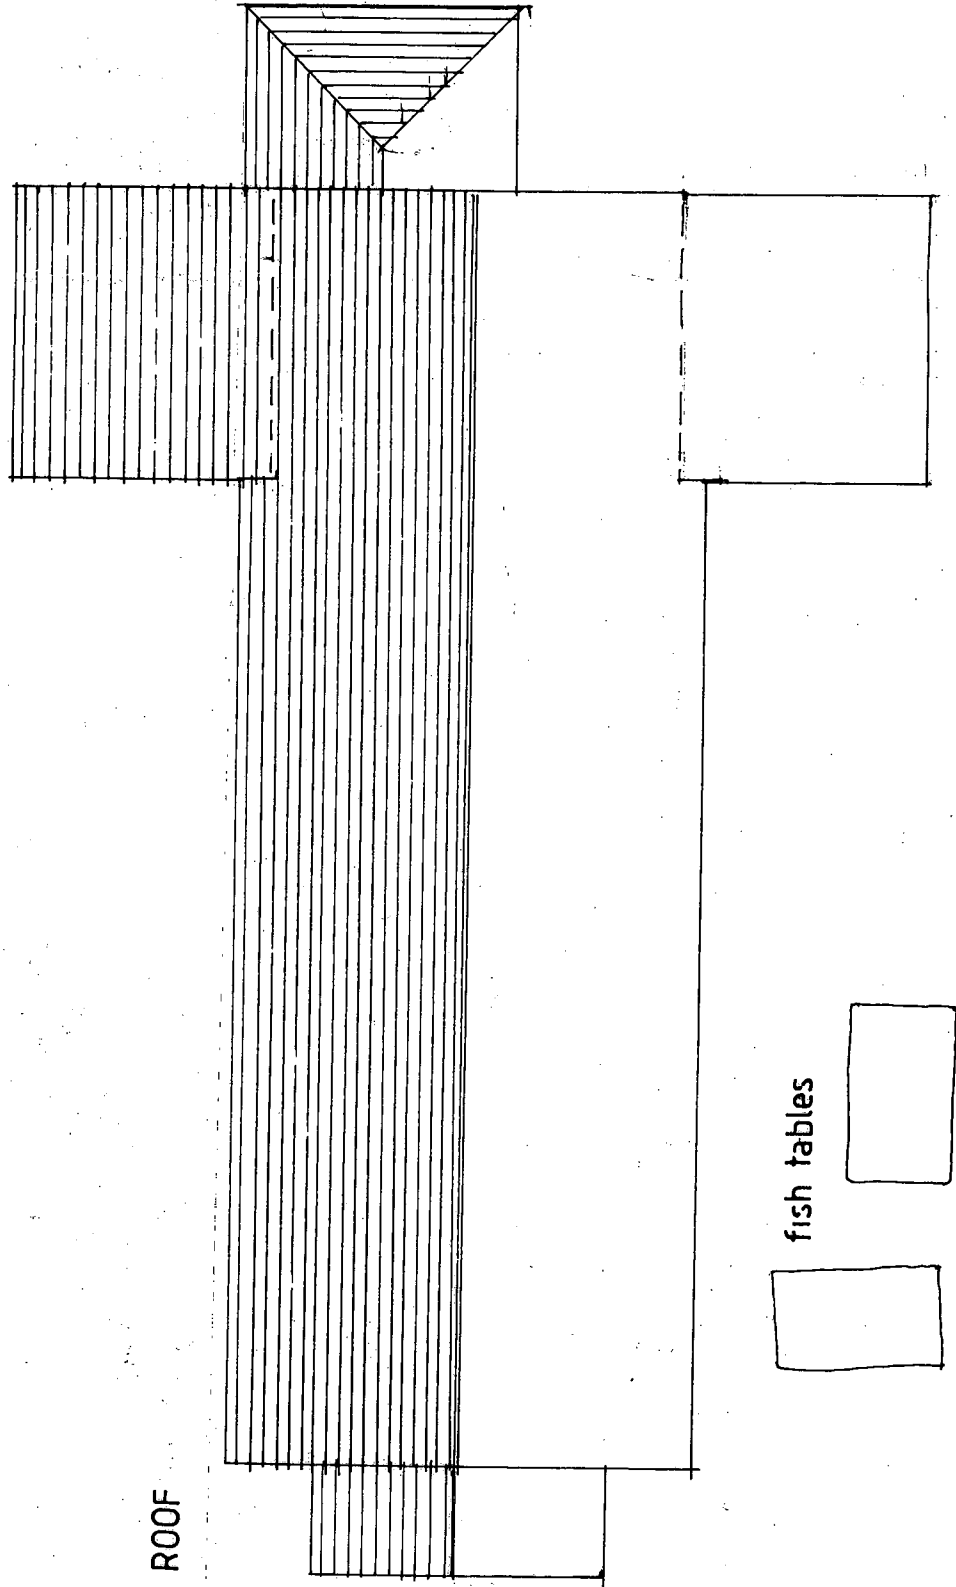


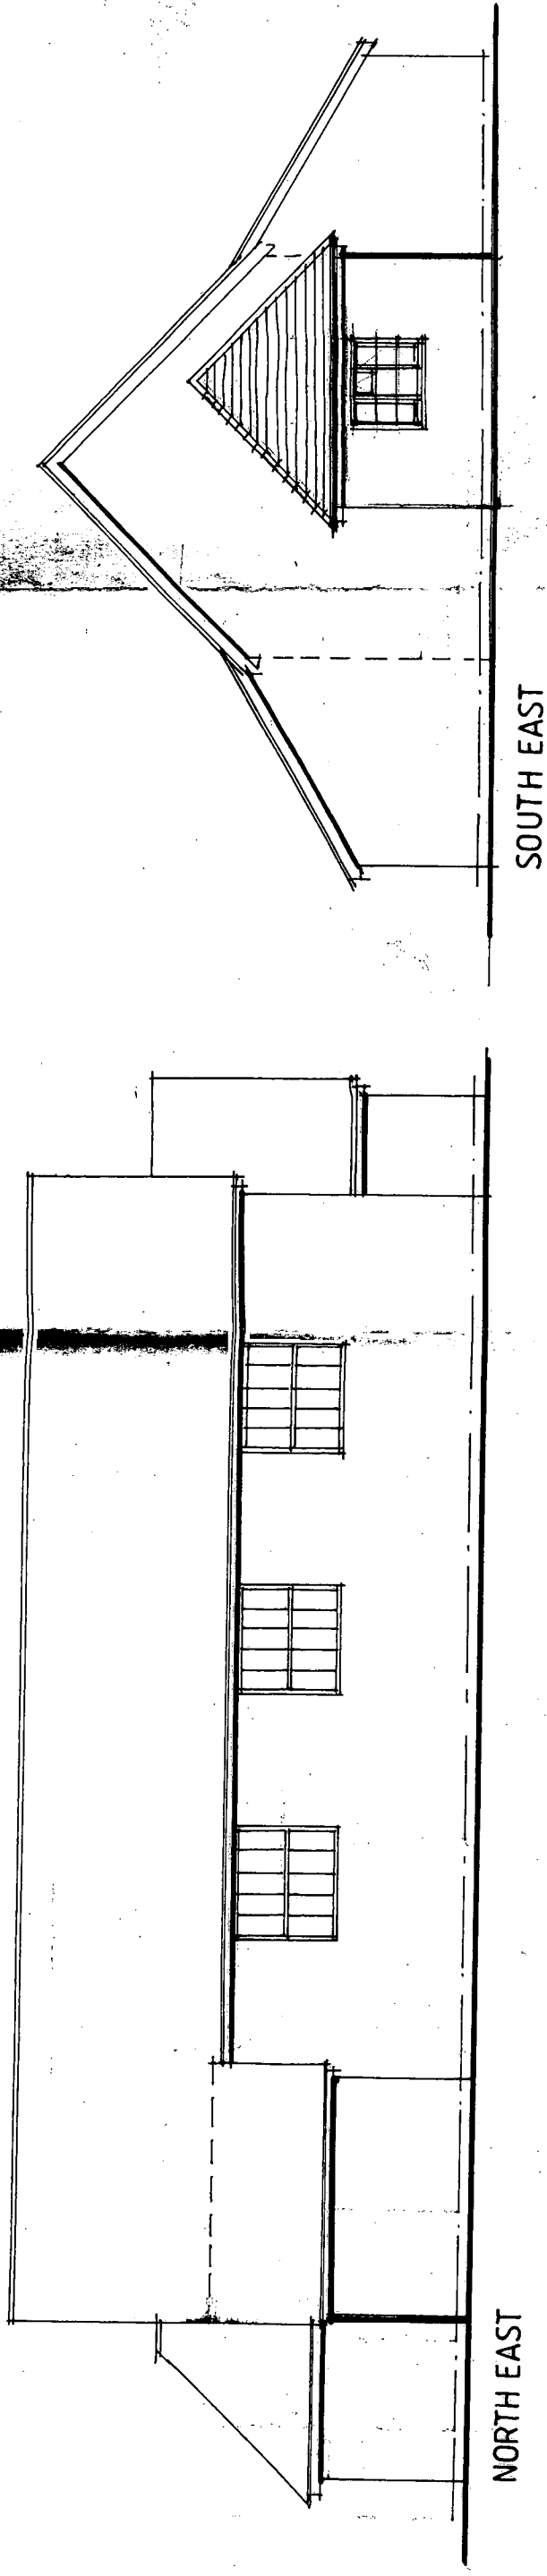

Rev.	Date	Description	By

Client	Drawing Title		Drawing Number	
	Existing Roof Plan & Existing Elevations		2353/SK03	
Project	Arundel Heritage Centre Mill Road, Arundel		Scale 1:100 @ A3	Date December 2008
			Drawn GW	
G W P Architects Fairfield House, Fairfield Road, Burgess Hill, West Sussex, RH15 8QB Telephone: (01444) 239019 Fax: (01444) 230761 Email: mail@gwparchitects.co.uk				