


NOTE
The contractor is to check all site dimensions and levels before work starts
Do not scale from the drawing. Notify Architect of any discrepancies
This drawing must be read with and checked against all structural and other specialist drawings, specifications and bills of quantities. Notify Architect of any discrepancies
The contractor is to comply with all current British Standards and Building Regulations whether or not specifically stated on these drawings

SURVEY CONTROL DATA

STATION	EASTING	NORTHING	REDUCED LEVEL	DESCRIPTION
A	502044 567	107047 971	2 699	SURVEY NAIL
B	502012 392	107043 095	3 935	SURVEY NAIL (in wall)
C	502016 628	107098 357	3 097	SURVEY NAIL
D	502032 402	107087 616	2 875	SURVEY NAIL

KEY

- 1 Covered main entrance/portico
- 2 Foyer/visitor information centre 50m²
- 3 Reception/information desk with staff/tea bar to rear
- 4 Museum WC's and access to plant room
- 5 Offices 14m²
- 6 Main museum exhibition hall 155m²
- 7 Research/Library-Documents 14m²
- 8 Storage area and Workshop 35m²
- 9 Education/lecture room 44m²
- 10 Curator's room 16m²
- 11 Public convenience 27m²

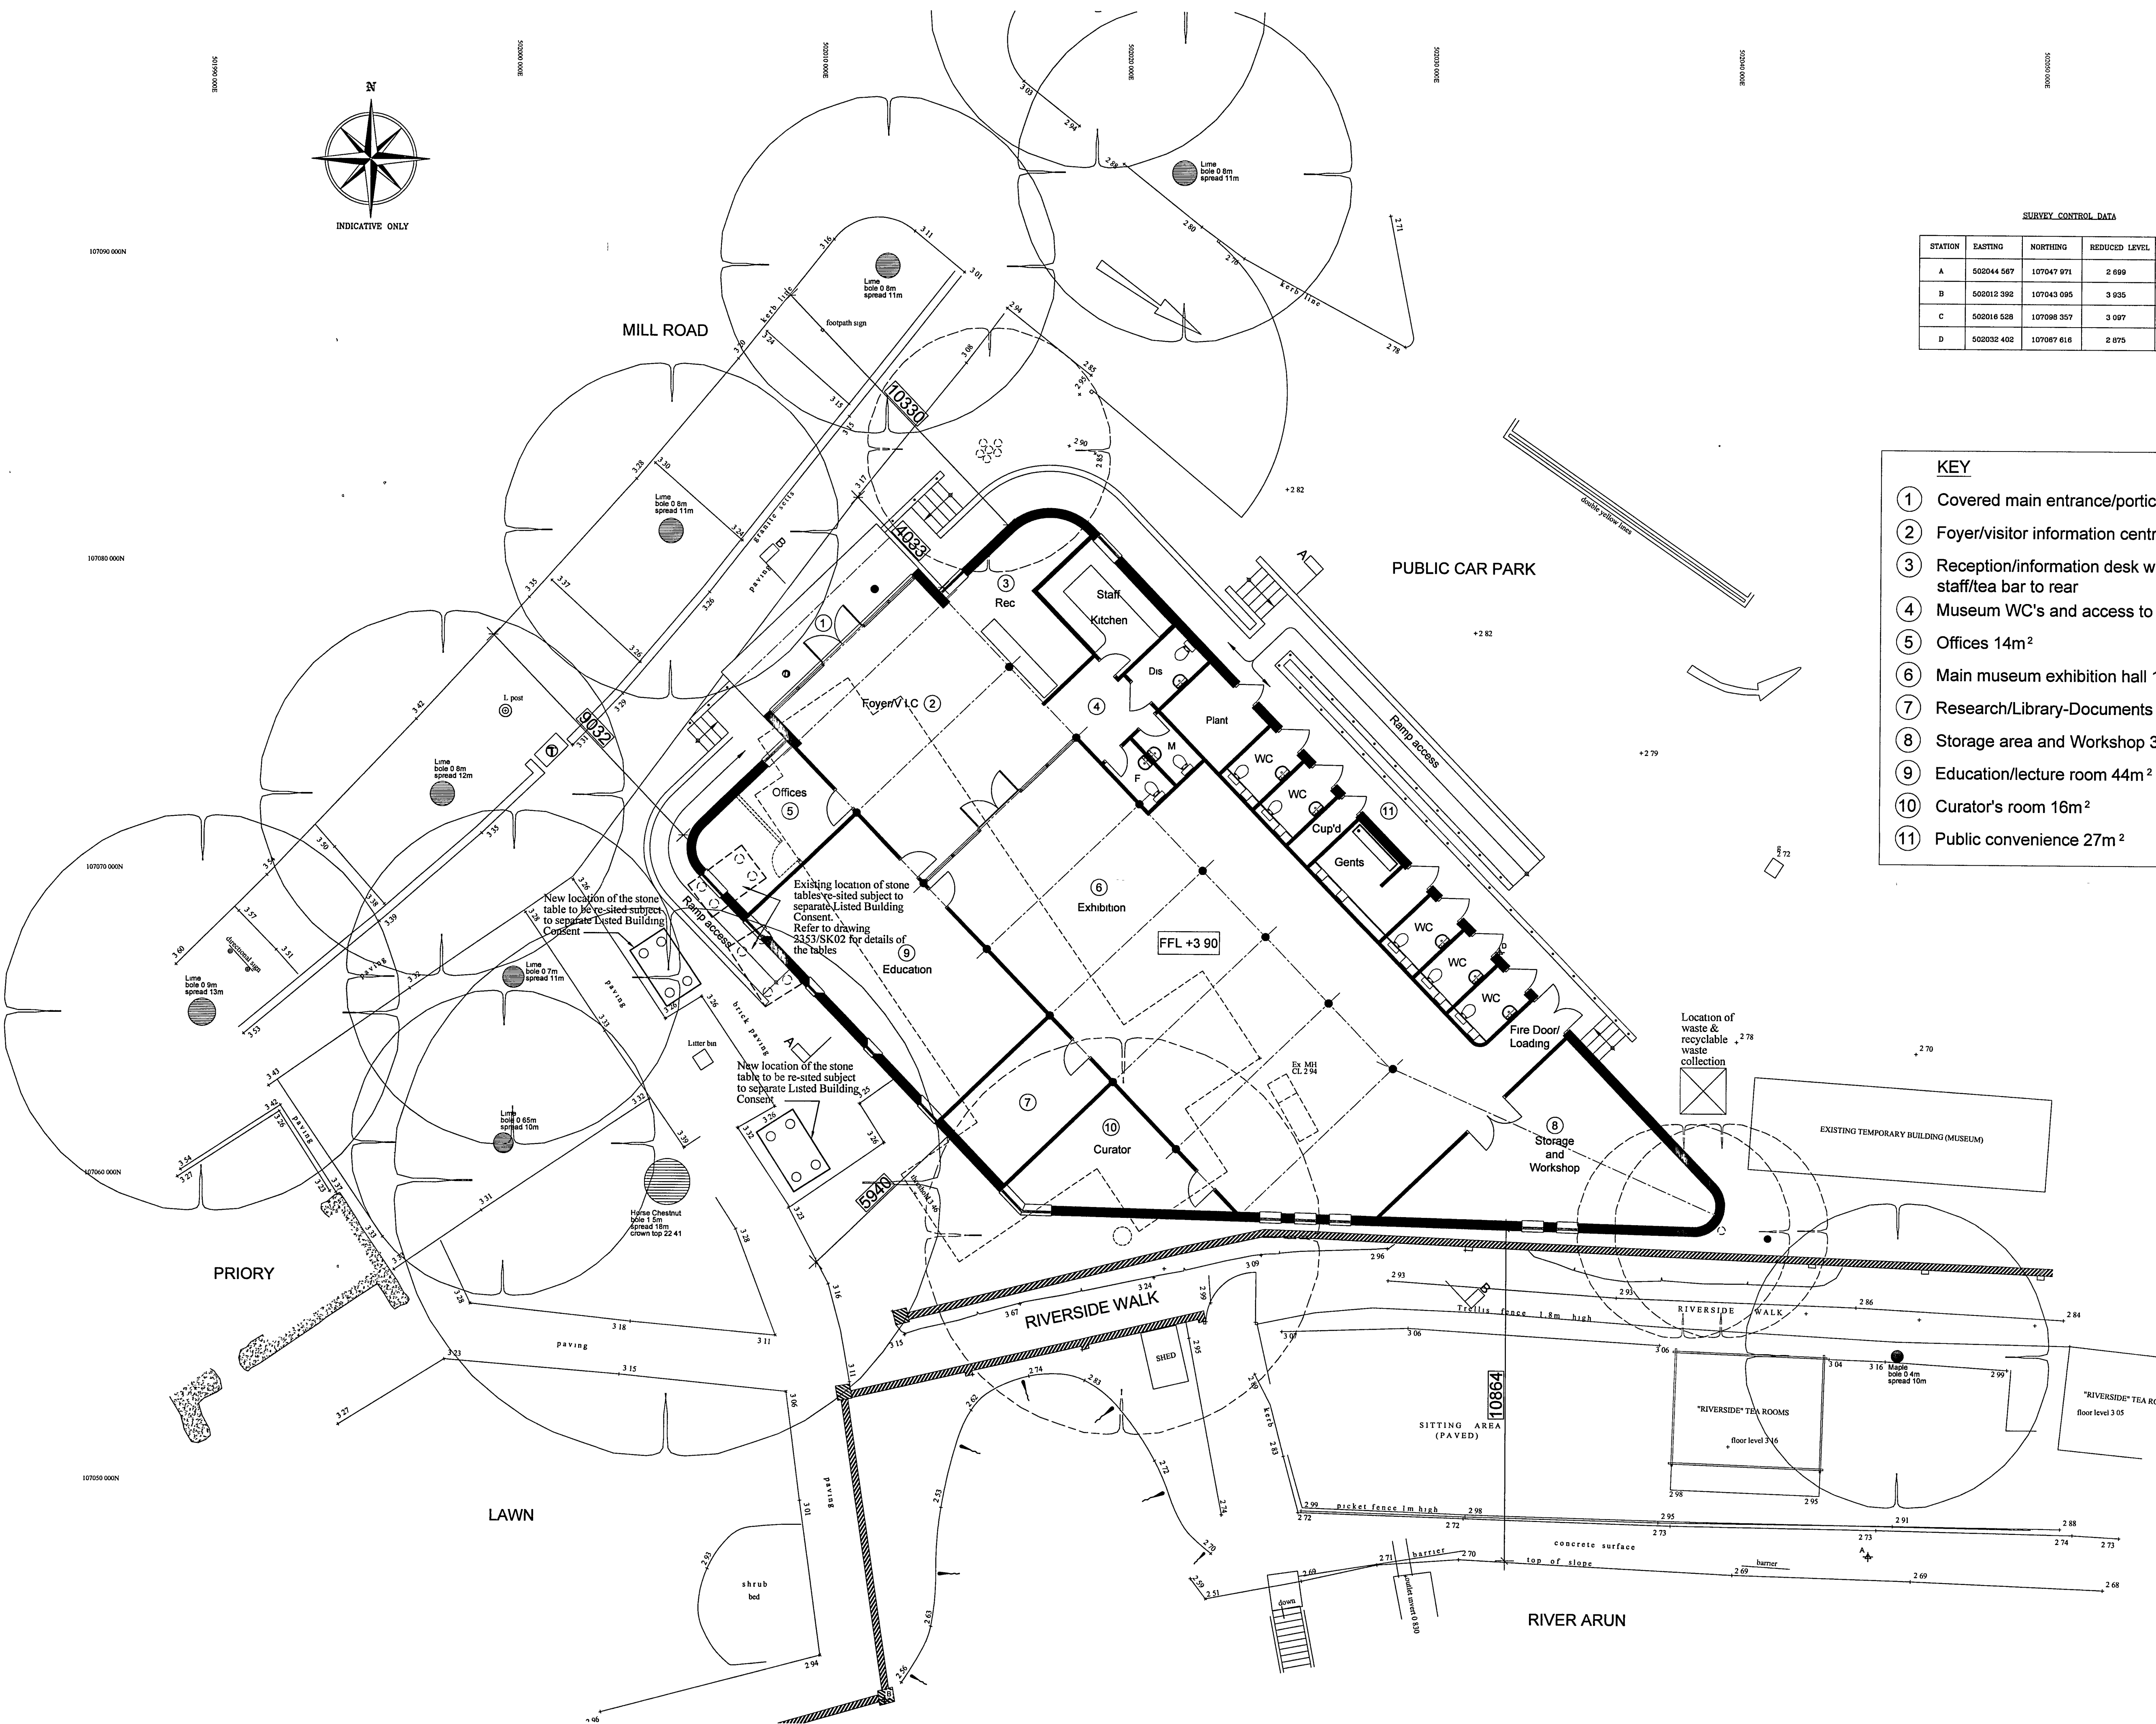

A	Jul 08	Public conveniences amended	MR
Rev	Date	Description	By

Client

Project
Arundel Heritage Centre
Mill Road
Arundel

Drawing Title
Proposed Floor Layout and Site Plan

G W P Architects
Fairfield House,
Fairfield Road,
Burgess Hill,
West Sussex, RH15 8QB
Tel (01444) 239019 Fax (01444) 230761
Email mail@gwparchitects.co.uk

Scale 1:100 @ A1
Date May 08
Drawn MR

Drawing Number
2353/100A