




**NOTE**  
The contractor is to check all site dimensions and levels before work starts  
Do not scale from the drawing. Notify Architect of any discrepancies  
  
This drawing must be read with and checked against all structural and other specialist drawings, specifications and bills of quantities. Notify Architect of any discrepancies  
  
The contractor is to comply with all current British Standards and Building Regulations whether or not specifically stated on these drawings

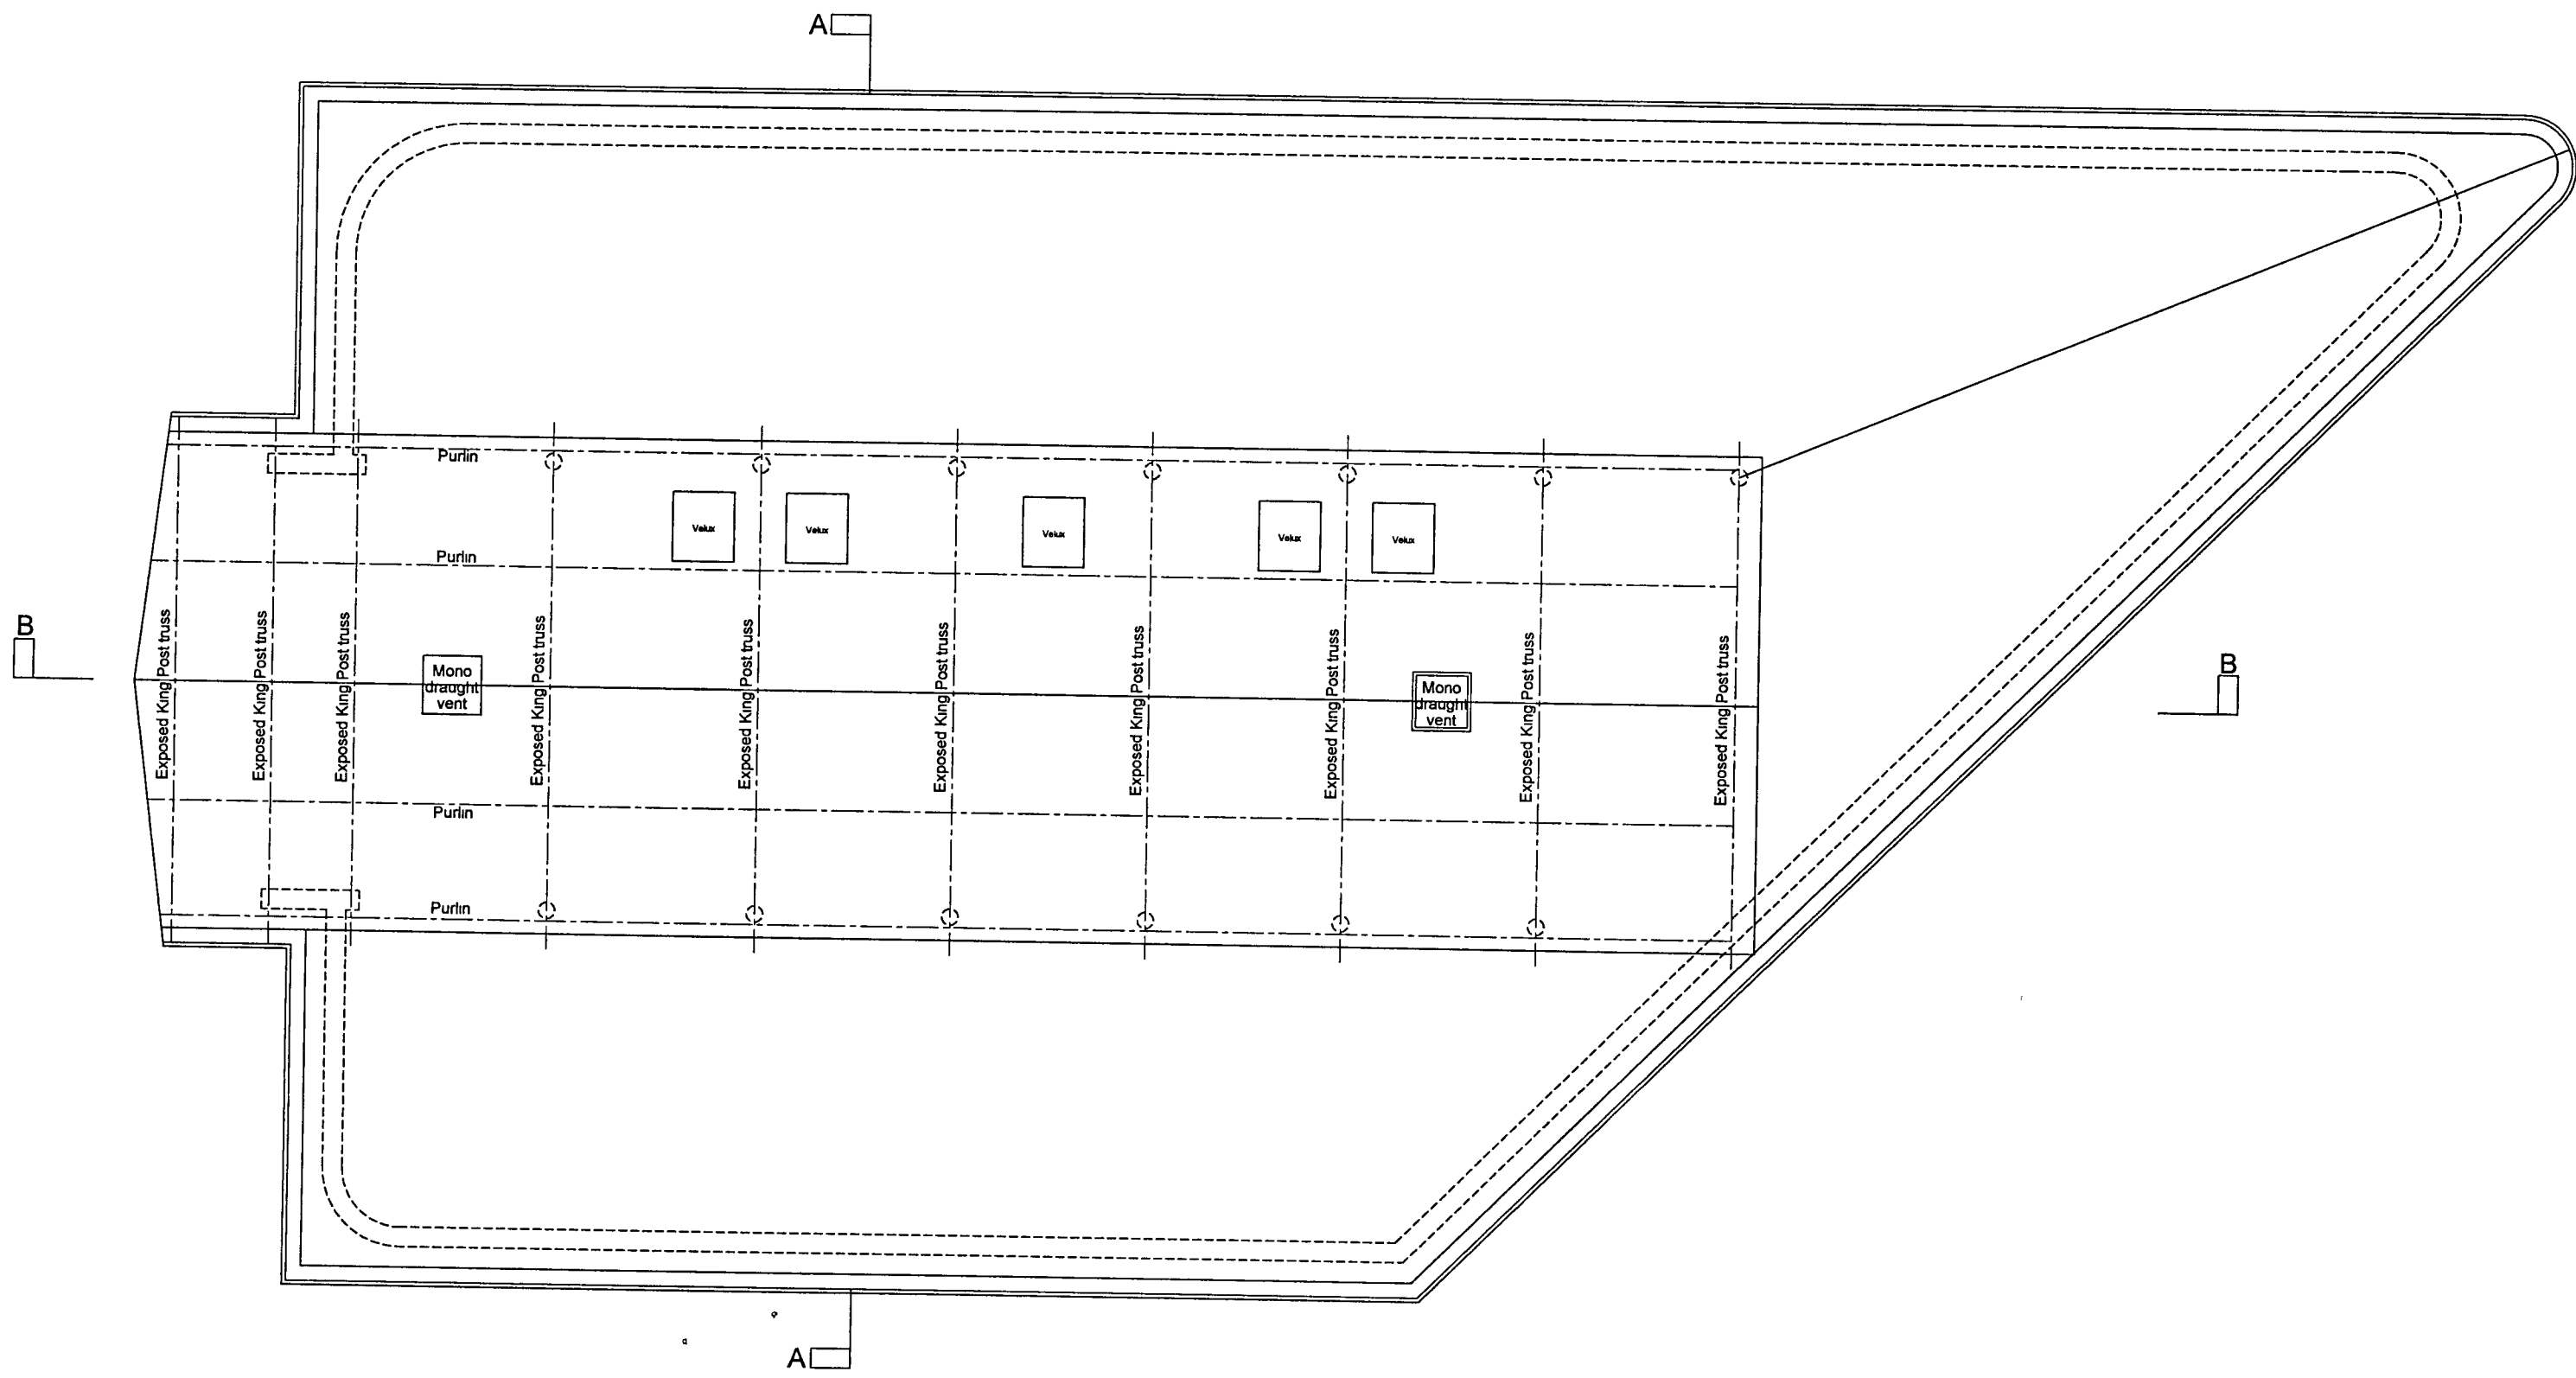


ROOF PLAN

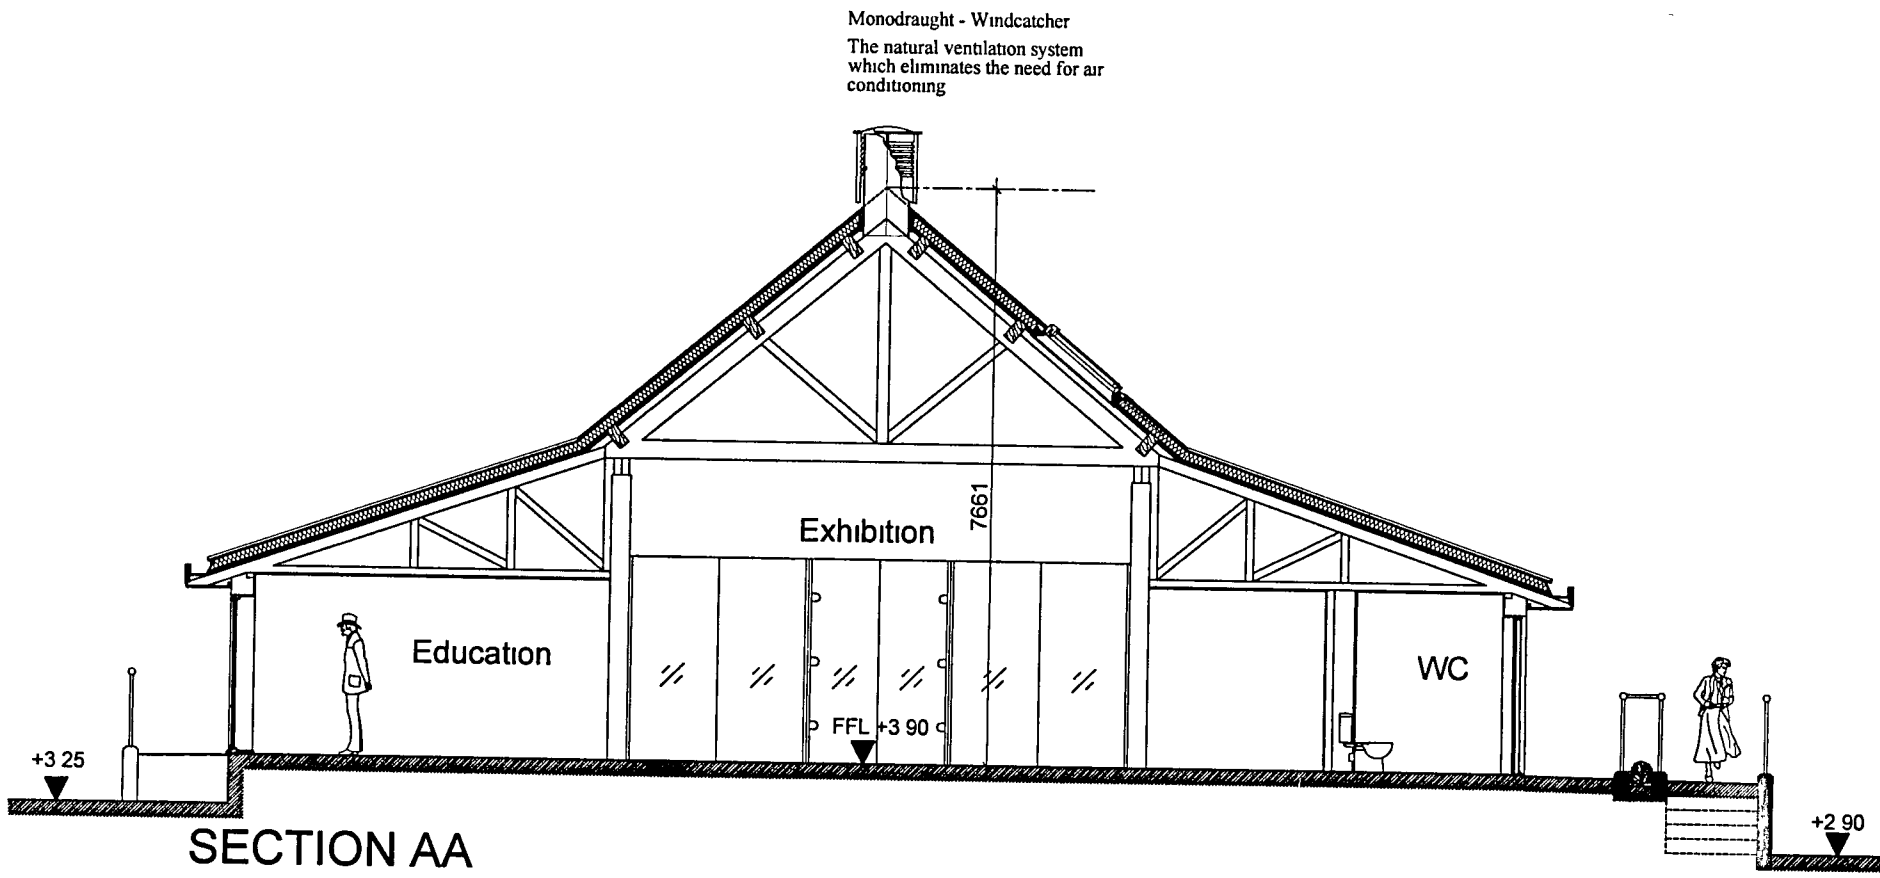

SECTION AA

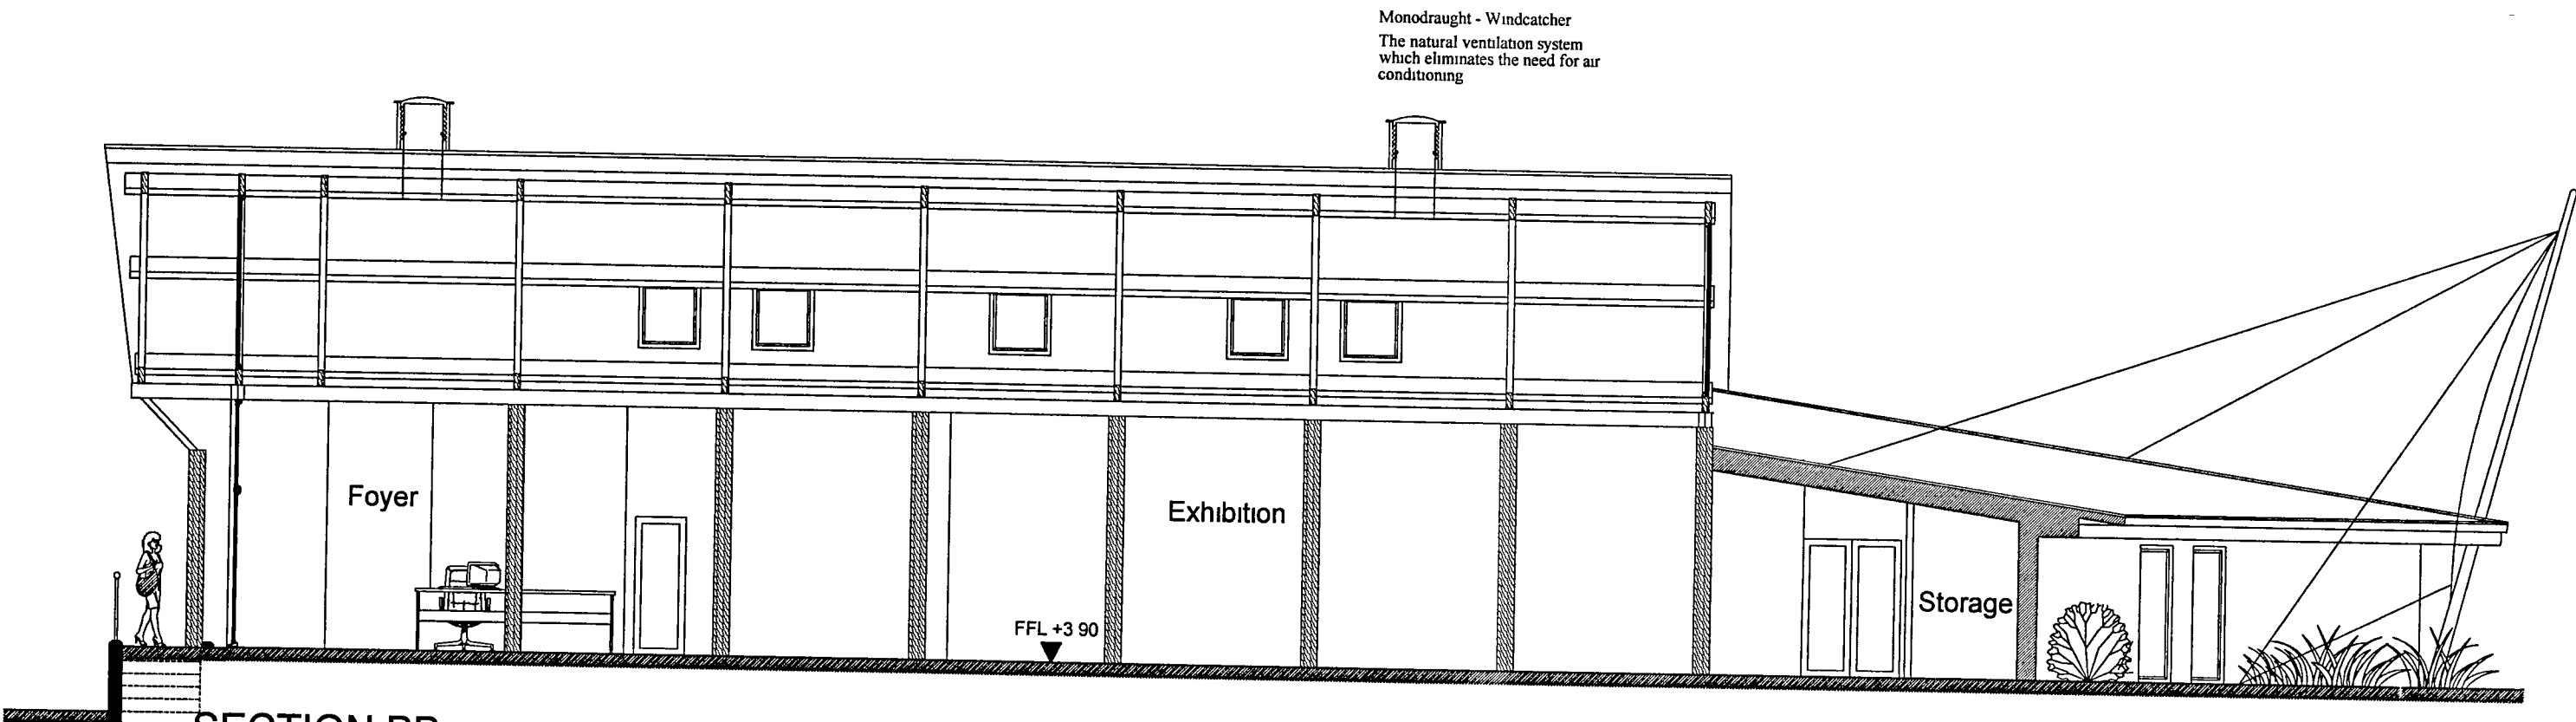

SECTION BB

 

|                                                                               |            |                                       |           |
|-------------------------------------------------------------------------------|------------|---------------------------------------|-----------|
| A                                                                             | 16.12.08   | General update - roof vents indicated | ks        |
| Rev                                                                           | Date       | Description                           | By        |
| Client                                                                        |            |                                       |           |
| Project                                                                       |            |                                       |           |
| Arundel Heritage Centre                                                       |            |                                       |           |
| Mill Road                                                                     |            |                                       |           |
| Arundel                                                                       |            |                                       |           |
| Drawing Title                                                                 |            |                                       |           |
| Proposed Roof Plan and Sections                                               |            |                                       |           |
| G W P Architects                                                              |            |                                       |           |
| Fairfield House,<br>Fairfield Road,<br>Burgess Hill,<br>West Sussex, RH15 8QB |            |                                       |           |
| Tel (01444) 239019 Fax (01444) 230761                                         |            |                                       |           |
| Email mail@gwparchitects.co.uk                                                |            |                                       |           |
| Scale                                                                         | 1:100 @ A1 | Drawing Number                        | 2353/101A |
| Date                                                                          | Jul 08     |                                       |           |
| Drawn                                                                         | MR         |                                       |           |