



NOTE
The contractor is to check all site dimensions and levels before work starts
Do not scale from the drawing. Notify Architect of any discrepancies
This drawing must be read with and checked against all structural and other specialist drawings, specifications and bills of quantities. Notify Architect of any discrepancies
The contractor is to comply with all current British Standards and Building Regulations whether or not specifically stated on these drawings

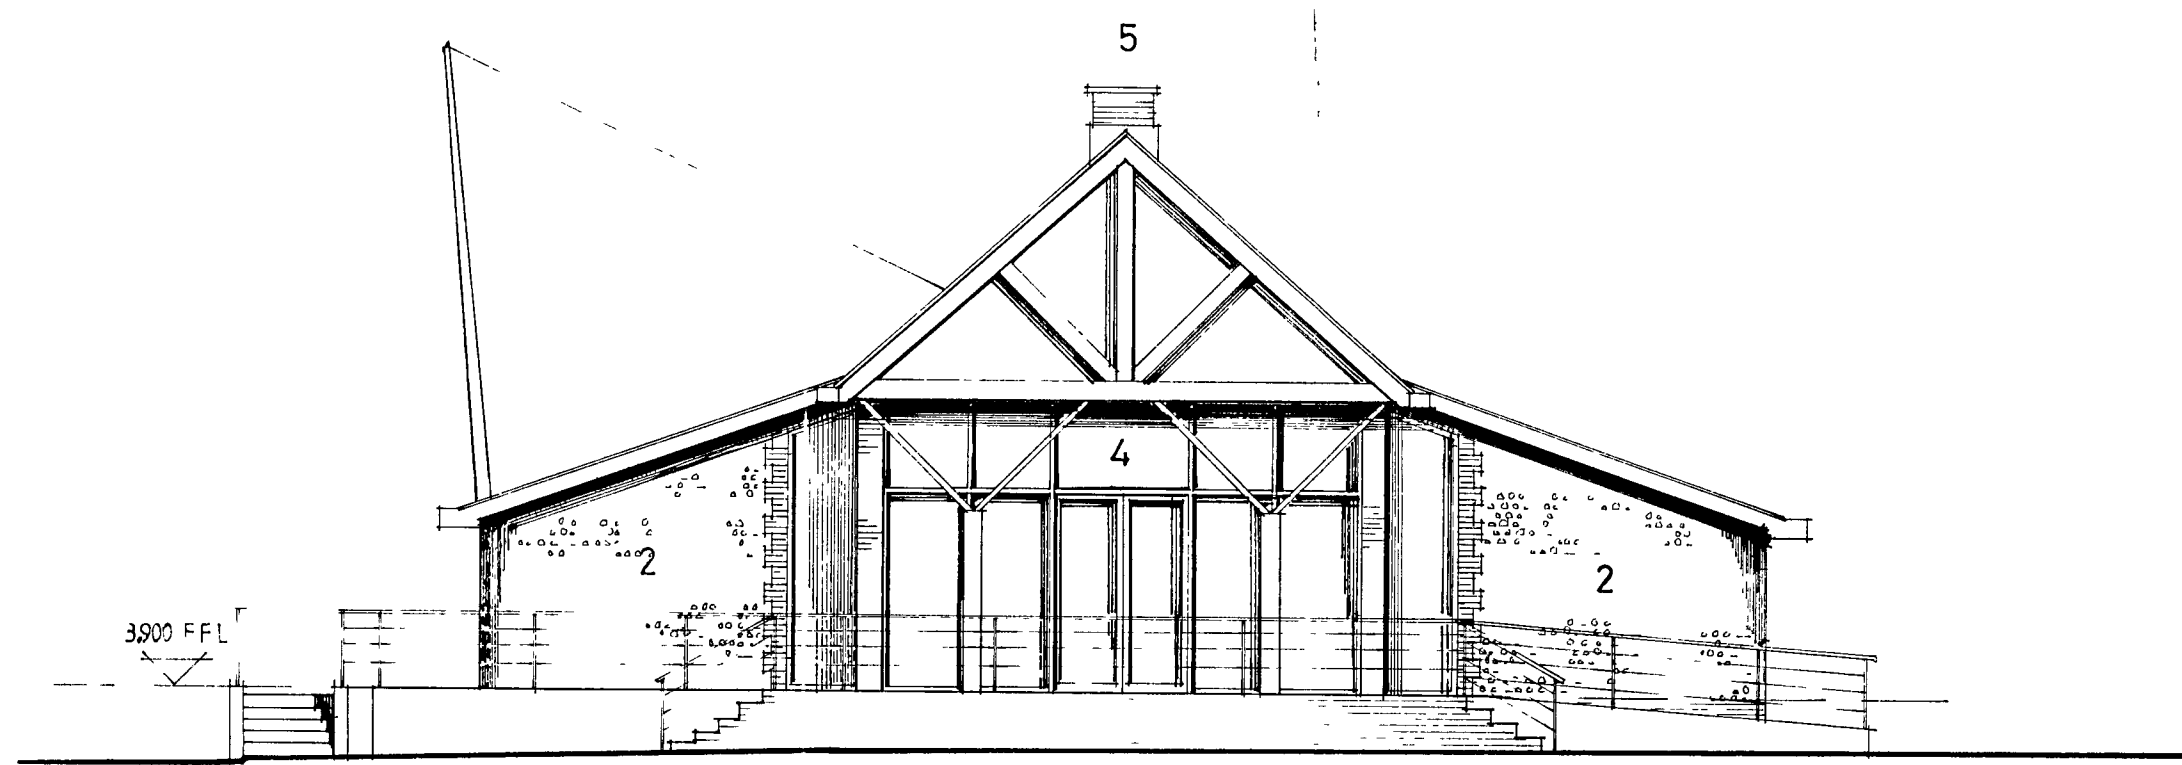

MILL ROAD ELEVATION (NORTH WEST)

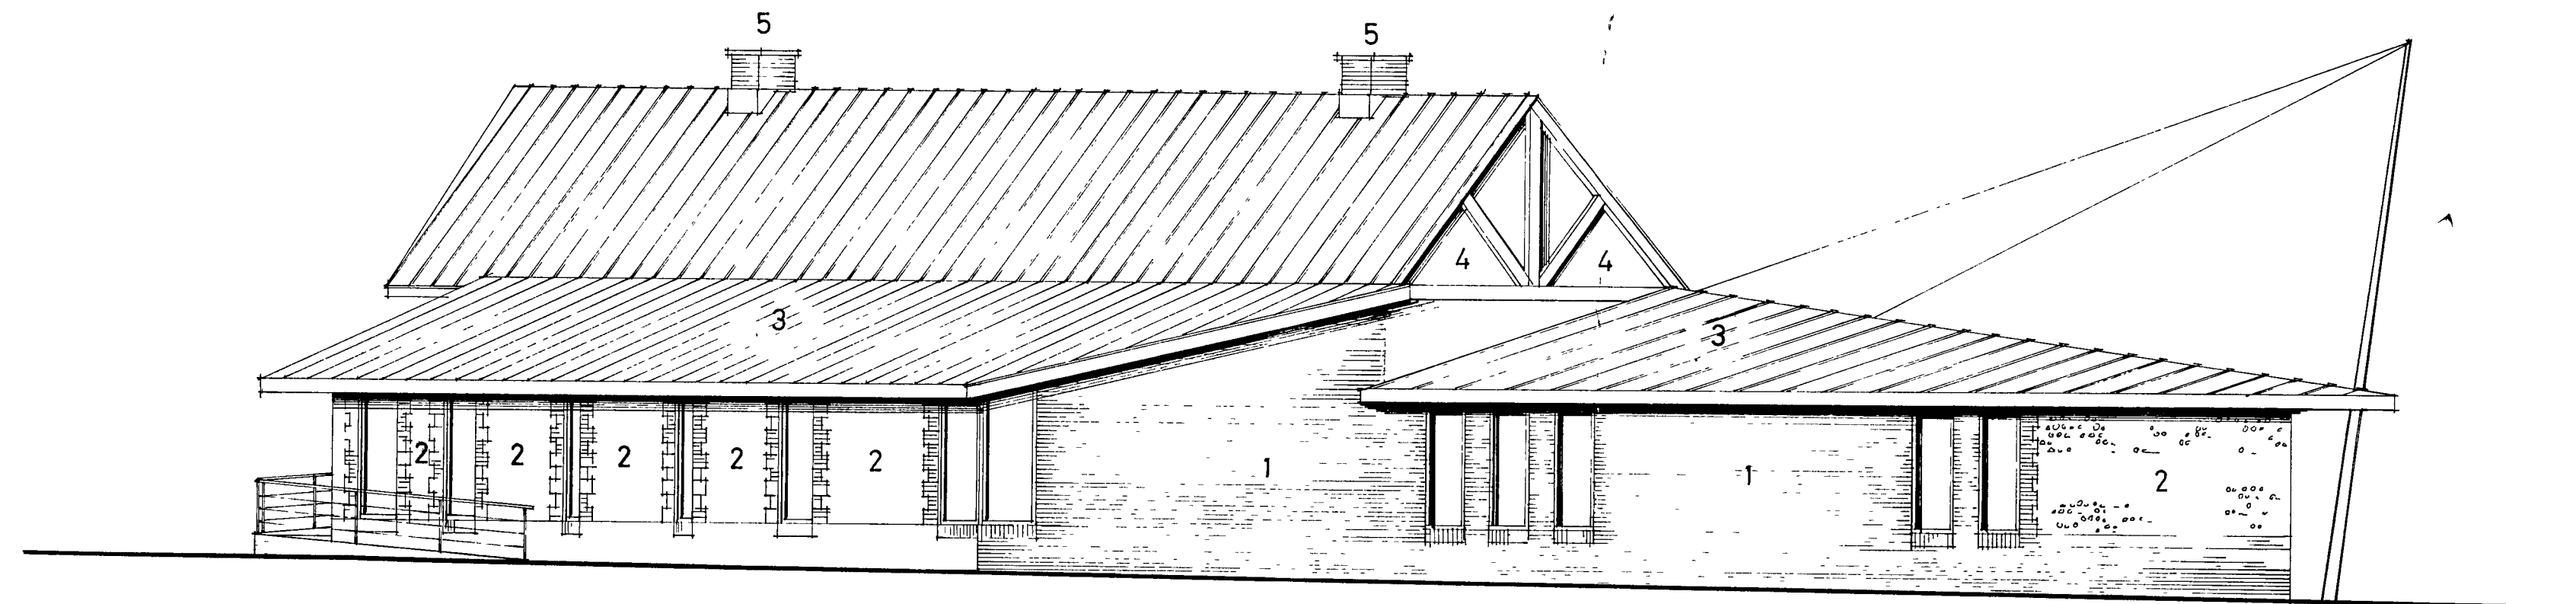


SOUTH ELEVATION



NOTE-EXISTING TREES NOT SHOWN

EXTERNAL FINISHES

- 1 Sussex Stock Brick to be selected
- 2 Napped Flint Panels
- 3 Stainless Steel Roofing Sheet
- 4 Glazed Panels
- 5 Monodraught Ventilation - Windcatcher

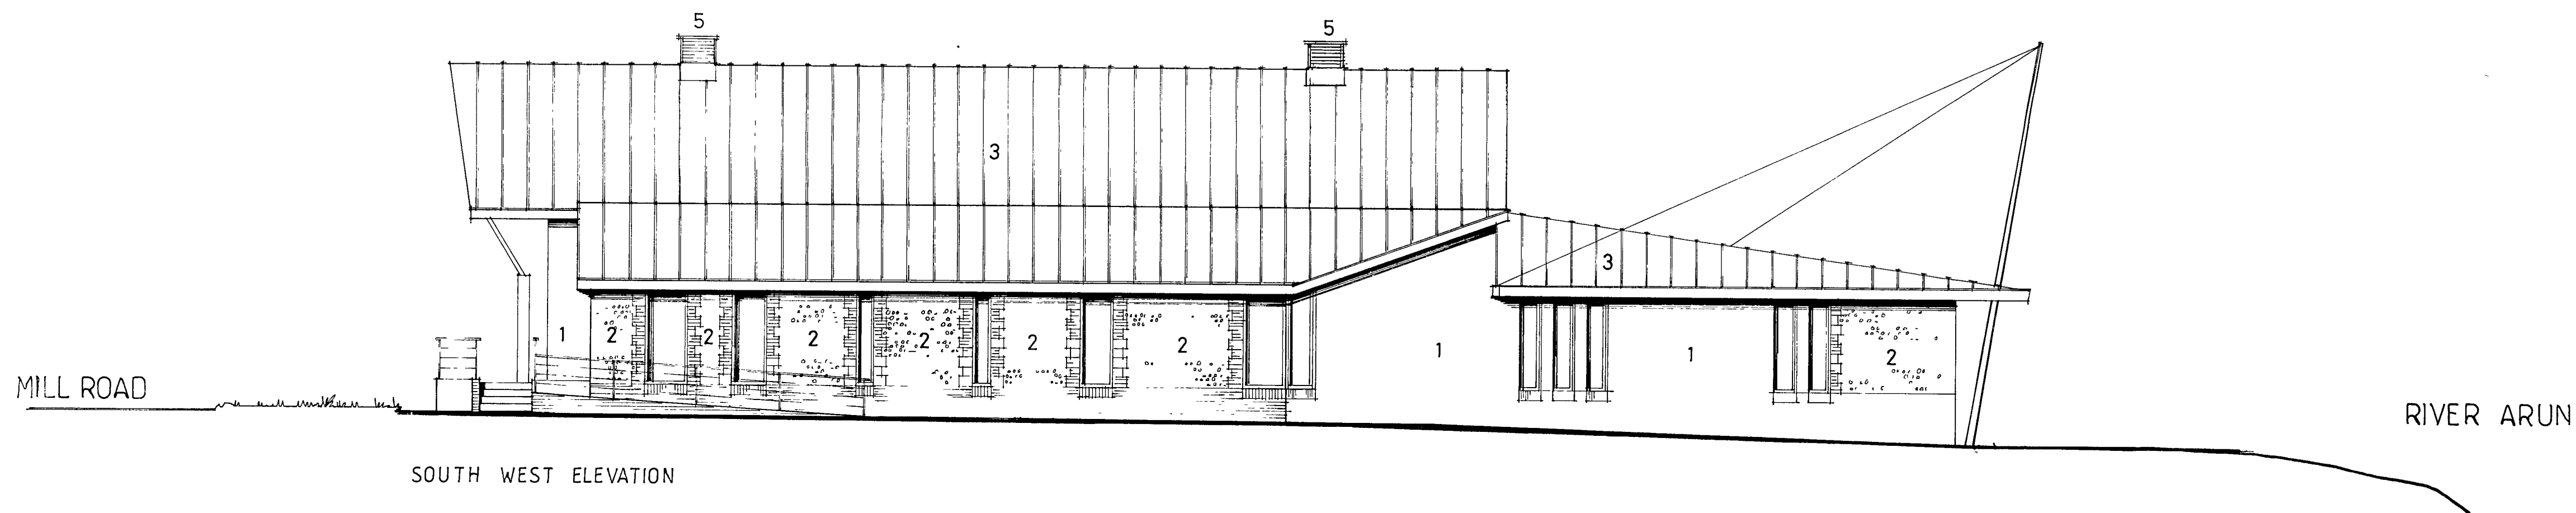

SOUTH WEST ELEVATION

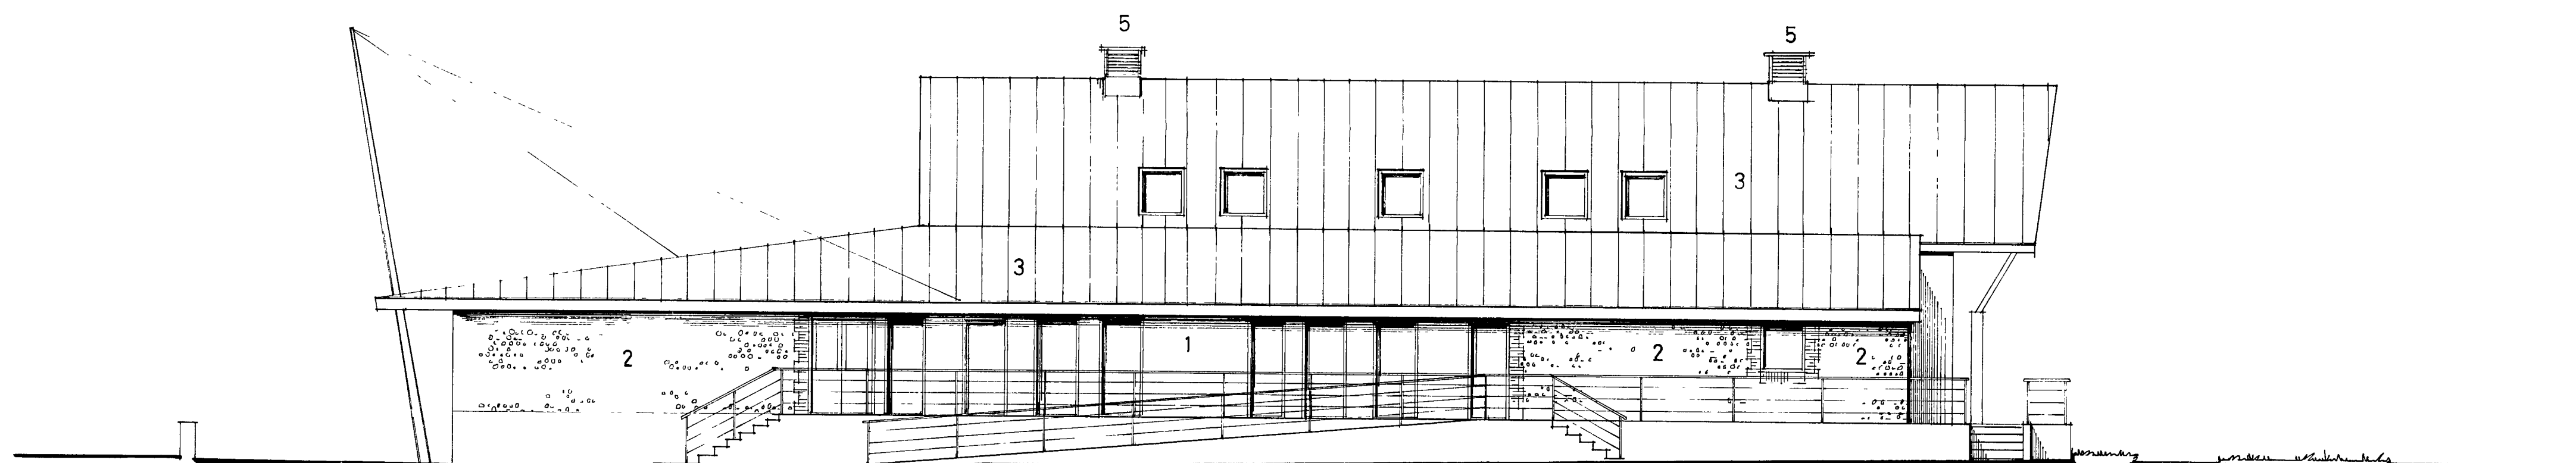 

NORTH EAST ELEVATION

Rev	Date	Description	By
Client			
Project			
Arundel Heritage Centre			
Mill Road			
Arundel			
Drawing Title			
Elevations			
G W P Architects			
Fairfield House, Fairfield Road, Burgess Hill, West Sussex, RH15 8QB			
Tel (01444) 239019 Fax (01444) 230761			
Email mail@gwparchitects.co.uk			
Scale 1:100 @ A1		Drawing Number	
Date December 2008		2353/102	
Drawn ID			