



ARUN DISTRICT COUNCIL			
No.	AS AS	3 5	09 09
SUBSTITUTION		CA	L
RECEIVED	2.3.09.		

NOTE:
The contractor is to check all site dimensions and levels before work starts.
Do not scale from the drawing. Notify Architect of any discrepancies.
This drawing must be read with and checked against all structural and other specialist drawings, specifications and bills of quantities. Notify Architect of any discrepancies.
The contractor is to comply with all current British Standards and Building Regulations whether or not specifically stated on these drawings.

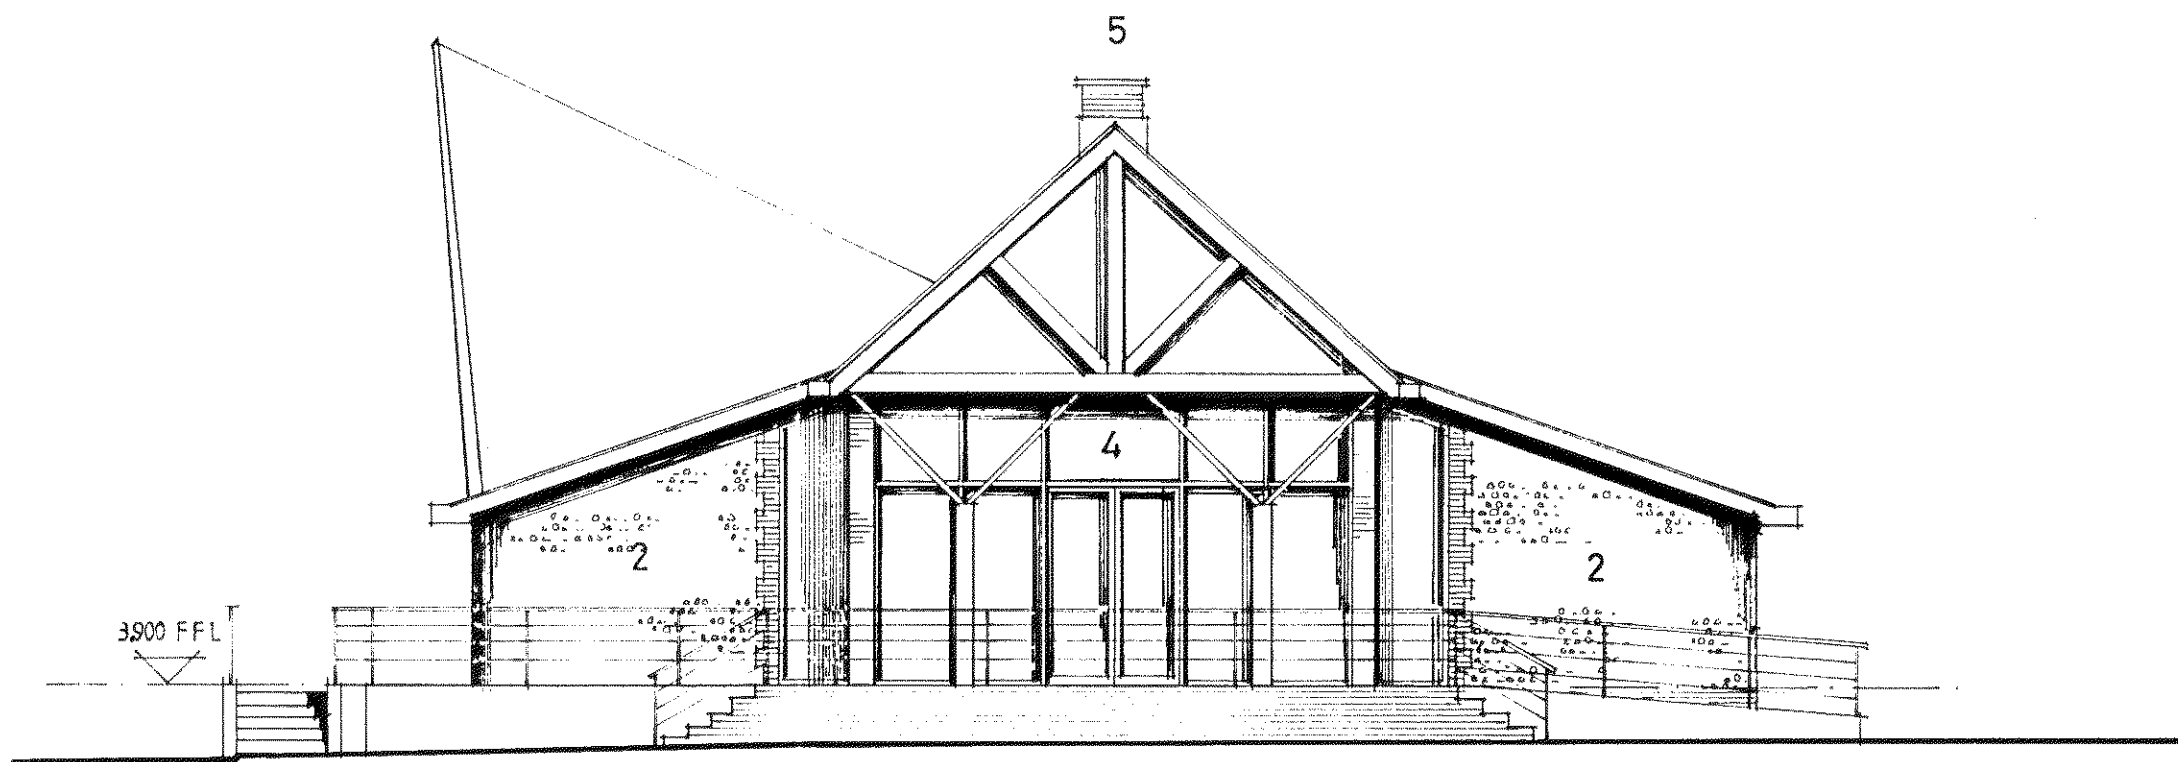


MILL ROAD ELEVATION (NORTH WEST)

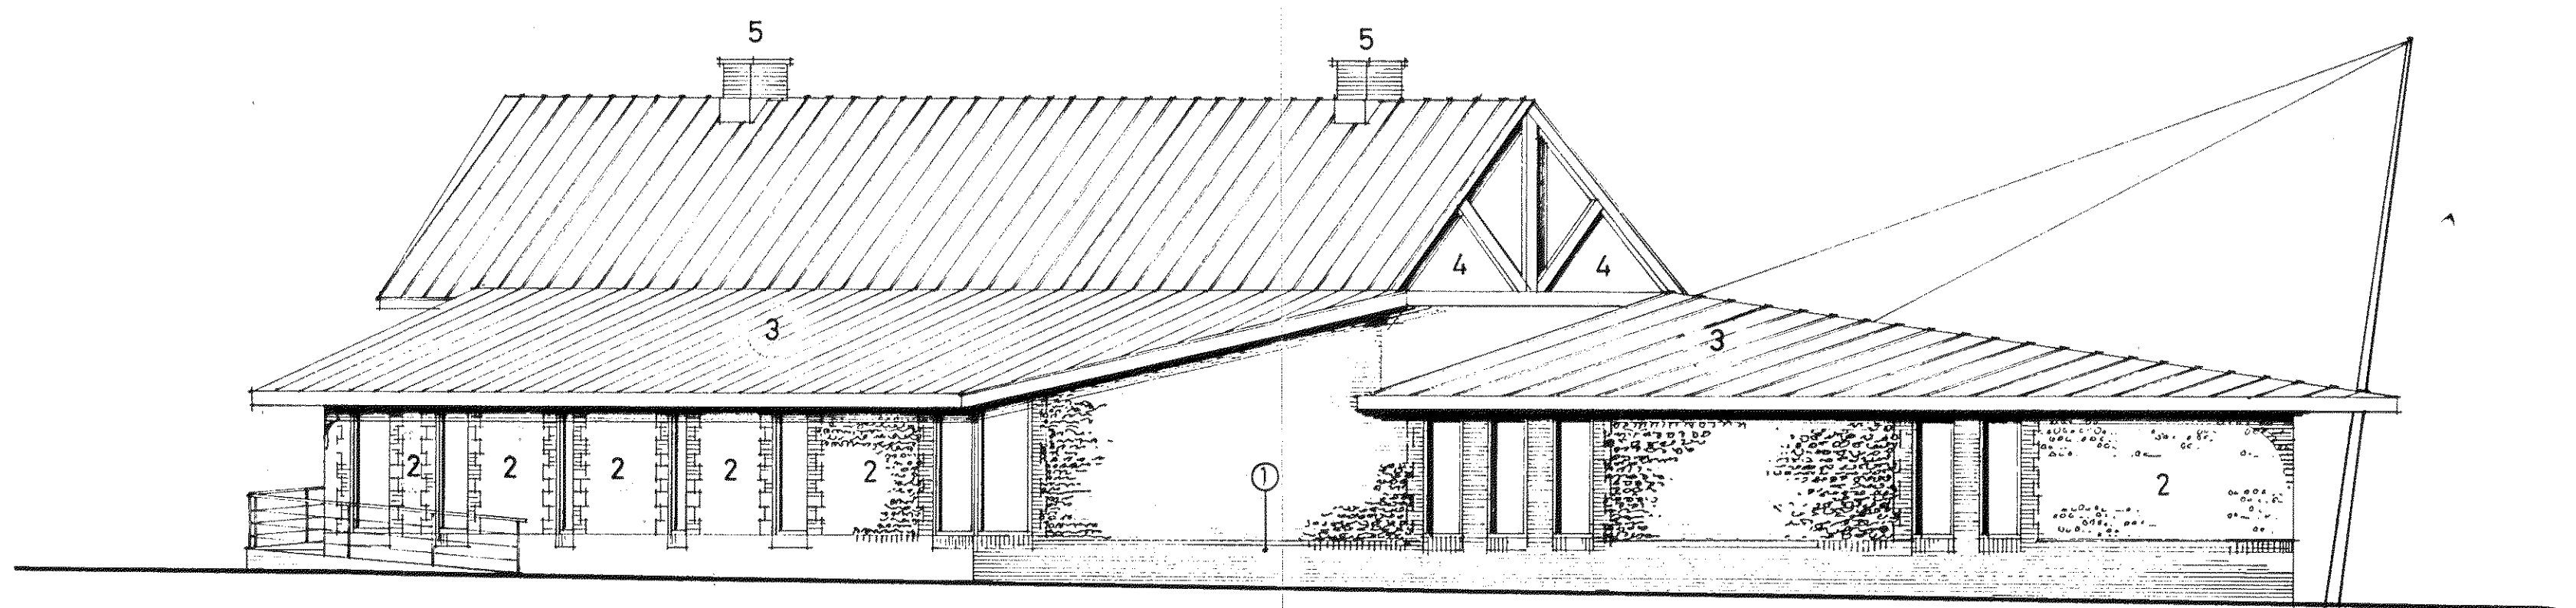

SOUTH ELEVATION

NOTE-EXISTING TREES NOT SHOWN

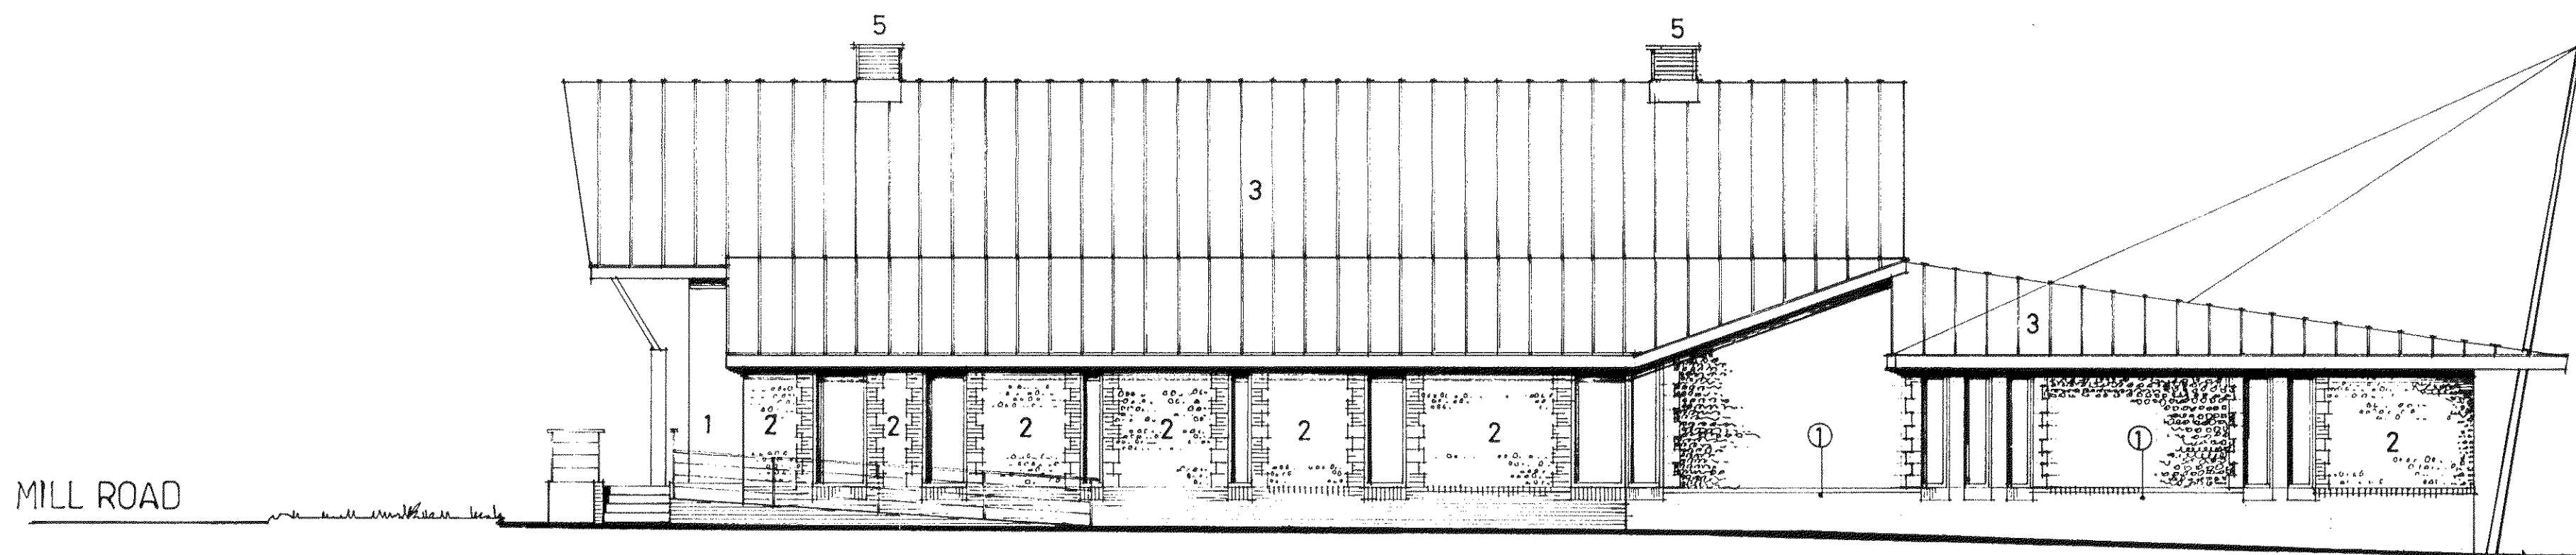


SOUTH WEST ELEVATION

EXTERNAL FINISHES

1. SELECTED SUSSEX STOCK BRICKWORK
2. TRADITIONAL NAPPED FLINTWORK
3. REPLICA LEAD ROLL SHEET ROOF
4. PURPOSE MADE GLAZING
5. PASSIVE NATURAL VENT TURRETS

RIVER ARUN

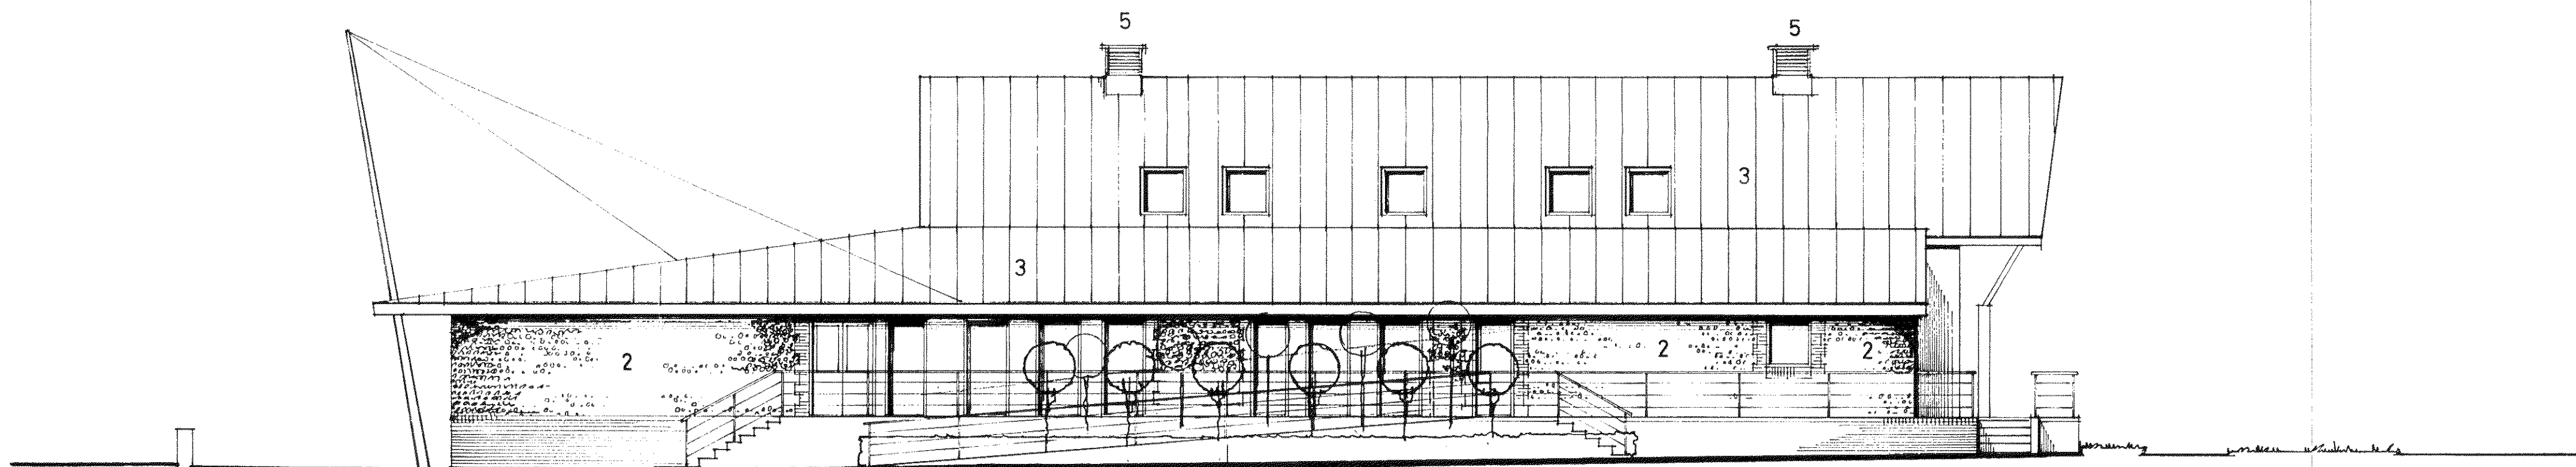

NORTH EAST ELEVATION

SCREENS PLANTING TO PUBLIC CONVENIENCE, IF
ELSEWHERE TO BE SUBJECT TO PLANNING CONVICTION

A 30 09 EXT MATERIALS: CHANGE OF ROOF ADDITIONAL FLINT SCREENING PCS/AV		
Rev.	Date	Description
By		
Client		
Project		
Arundel Heritage Centre		
Mill Road		
Arundel		
Drawing Title		
Elevations		
G W P Architects		
Fairfield House, Fairfield Road, Burgess Hill, West Sussex, RH15 8QB		
Tel: (01444) 239019 Fax: (01444) 230761		
Email: mail@gwparchitects.co.uk		
Scale	1:100 @ A1	Drawing Number
Date	December 2008	2353/102A
Drawn	ID	