


NOTE:
The contractor is to check all site dimensions and levels before work starts.
Do not scale from the drawing. Notify Architect of any discrepancies.
This drawing must be read with and checked against all structural and other specialist drawings, specifications and bills of quantities. Notify Architect of any discrepancies.
The contractor is to comply with all current British Standards and Building Regulations whether or not specifically stated on these drawings.

ARUN DISTRICT COUNCIL				
No.	AB	3	09	CA
	AB	5	09	L
SUBSTITUTION				
RECEIVED	2.3.09.			

SURVEY CONTROL DATA				
STATION	EASTING	NORTHING	REDUCED LEVEL	DESCRIPTION
A	502044.587	107047.971	2.699	SURVEY NAIL
B	502012.392	107043.095	3.935	SURVEY NAIL (in wall)
C	502018.528	107098.357	3.087	SURVEY NAIL
D	502032.402	107067.616	2.875	SURVEY NAIL

- KEY**
- 1 Covered main entrance/portico
 - 2 Foyer/visitor information centre 50m²
 - 3 Reception/information desk with staff/tea bar to rear
 - 4 Museum WC's and access to plant room
 - 5 Offices 14m²
 - 6 Main museum exhibition hall 155m²
 - 7 Research/Library-Documents 14m²
 - 8 Storage area and Workshop 35m²
 - 9 Education/lecture room 44m²
 - 10 Curator's room 16m²
 - 11 Public convenience 27m²

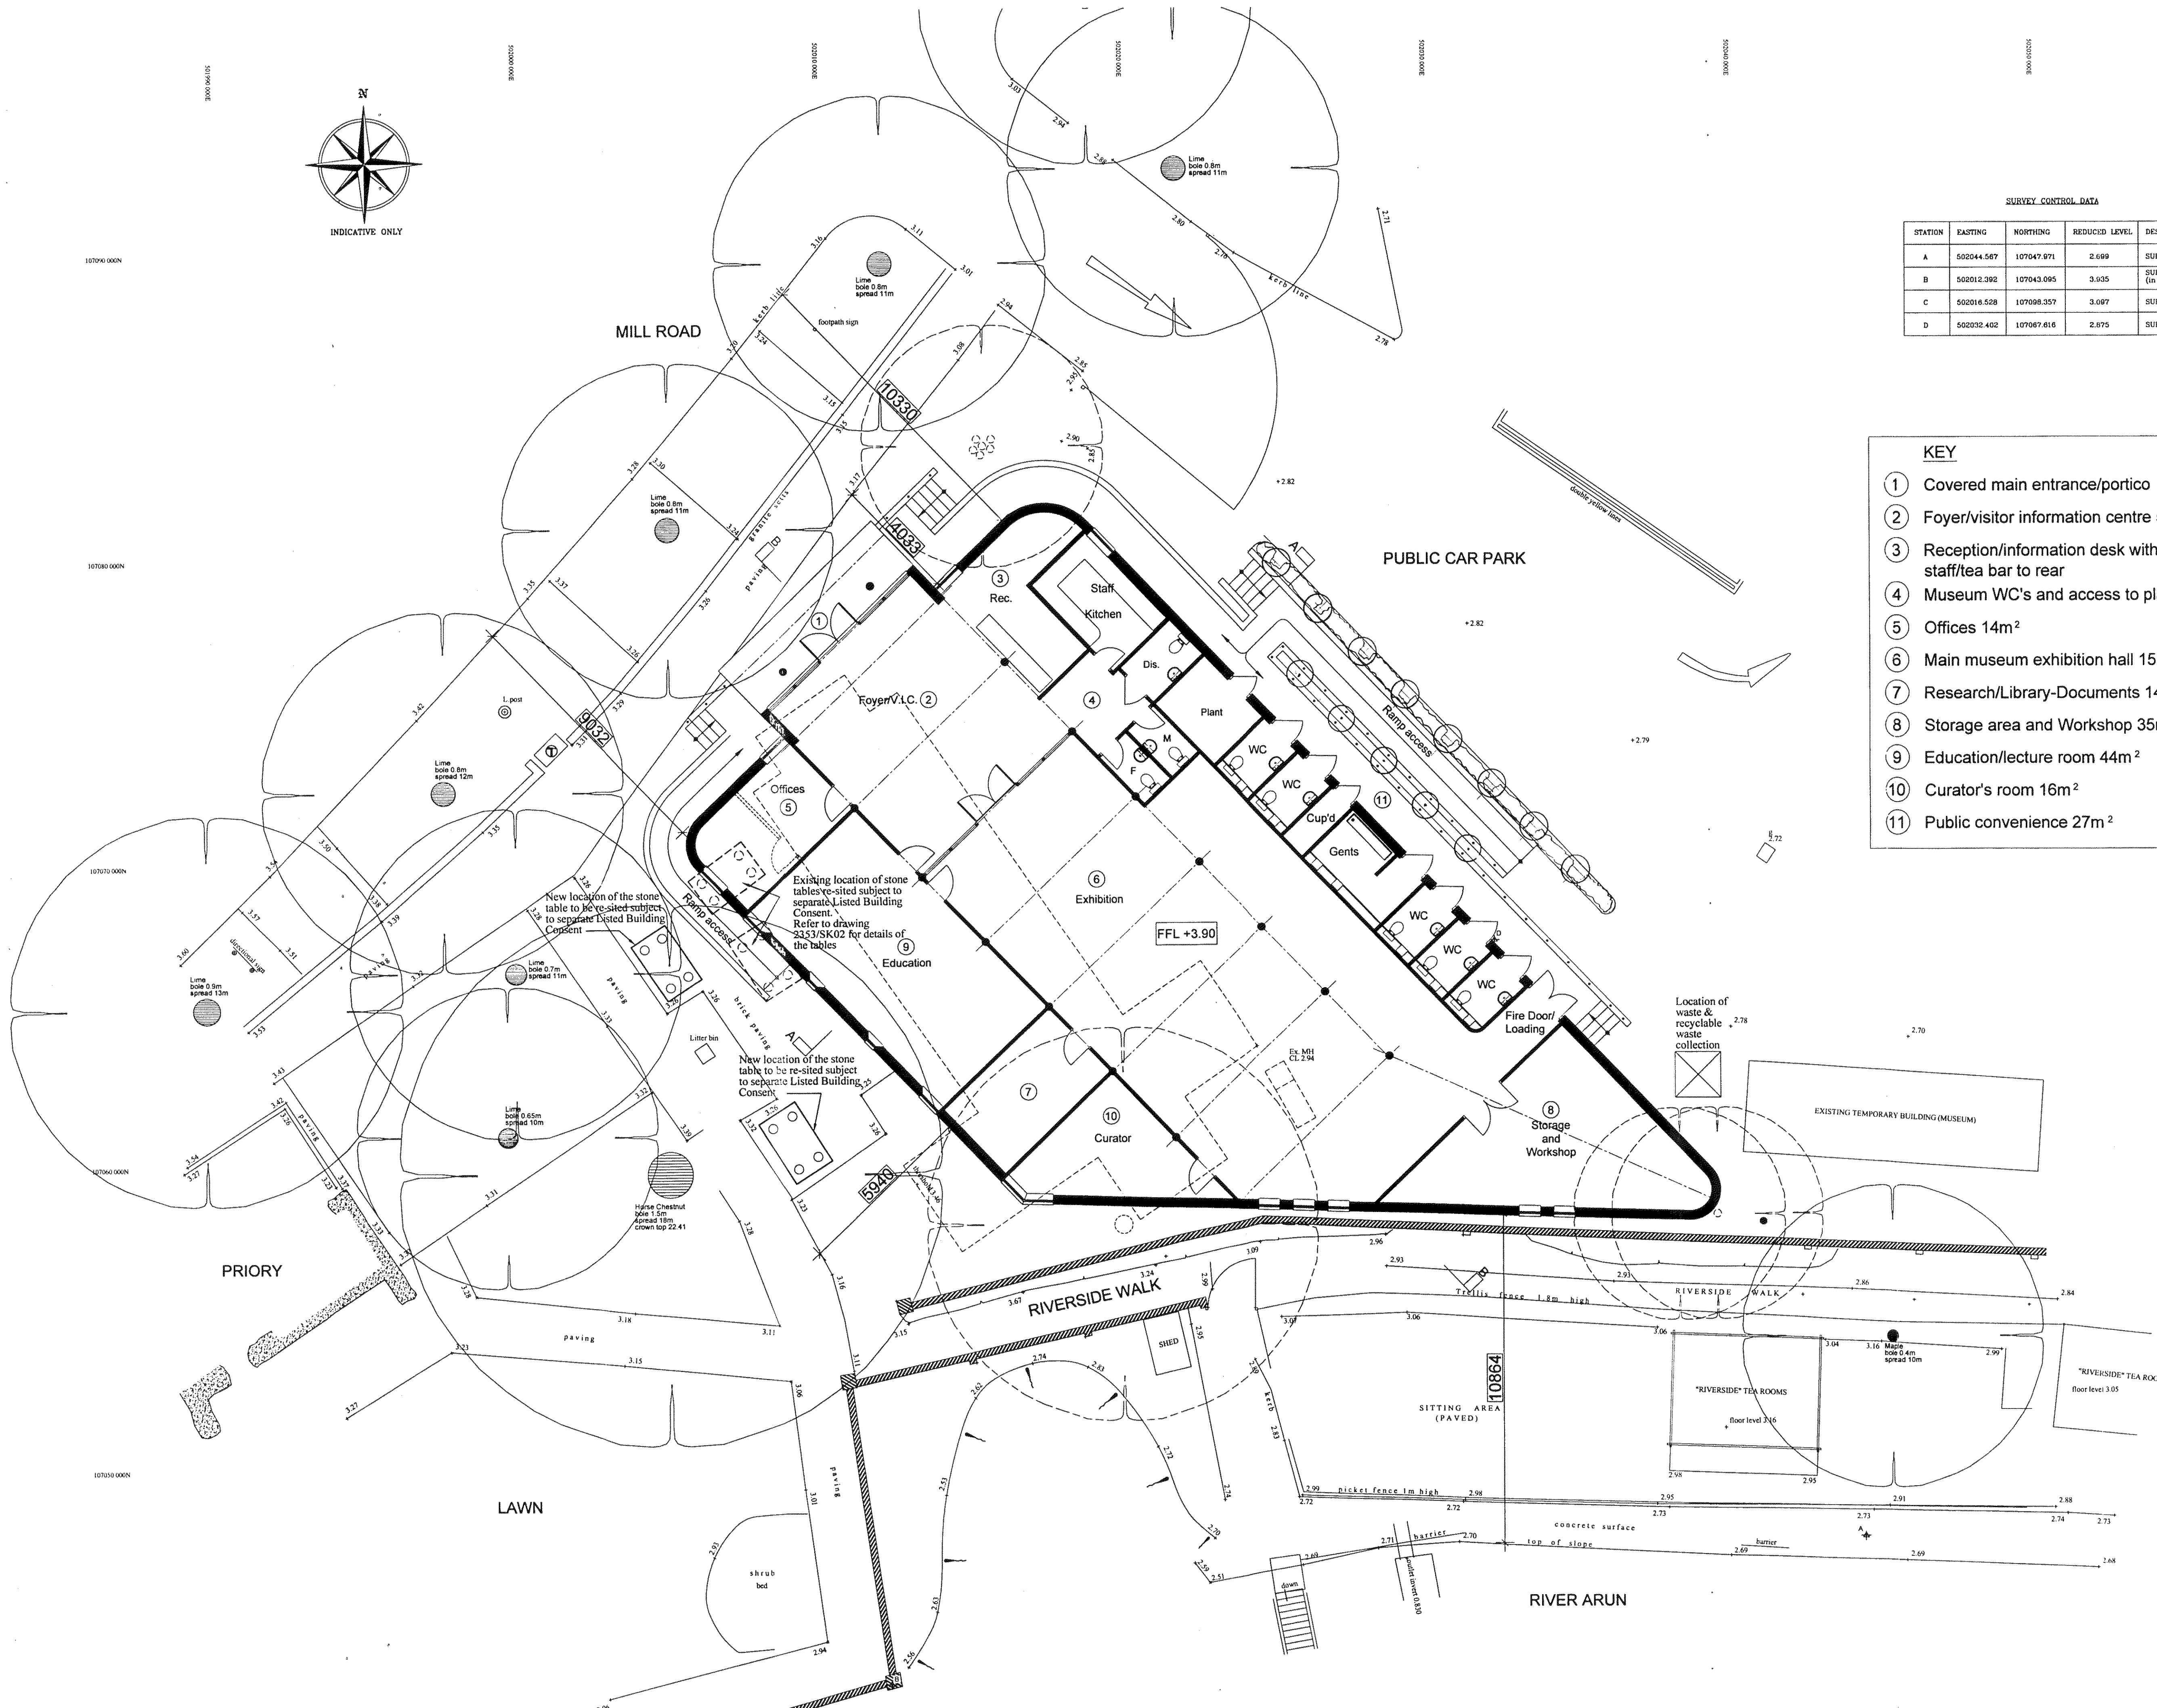

B	FEB 09	RAMP SCREENING TO PC'S	GW
A	Jul 08	Public conveniences amended.	MR
Rev.	Date	Description	By

Client	
Project Arundel Heritage Centre Mill Road Arundel	
Drawing Title Proposed Floor Layout and Site Plan	
G W P Architects Fairfield House, Fairfield Road, Burgess Hill, West Sussex, RH15 8QB Tel: (01444) 239019 Fax: (01444) 230761 Email: mail@gwparchitects.co.uk	
Scale 1:100 @ A1	Drawing Number 2353/100
Date May 08	
Drawn MR	